


EXISTING SECTION



EXISTING PLAN

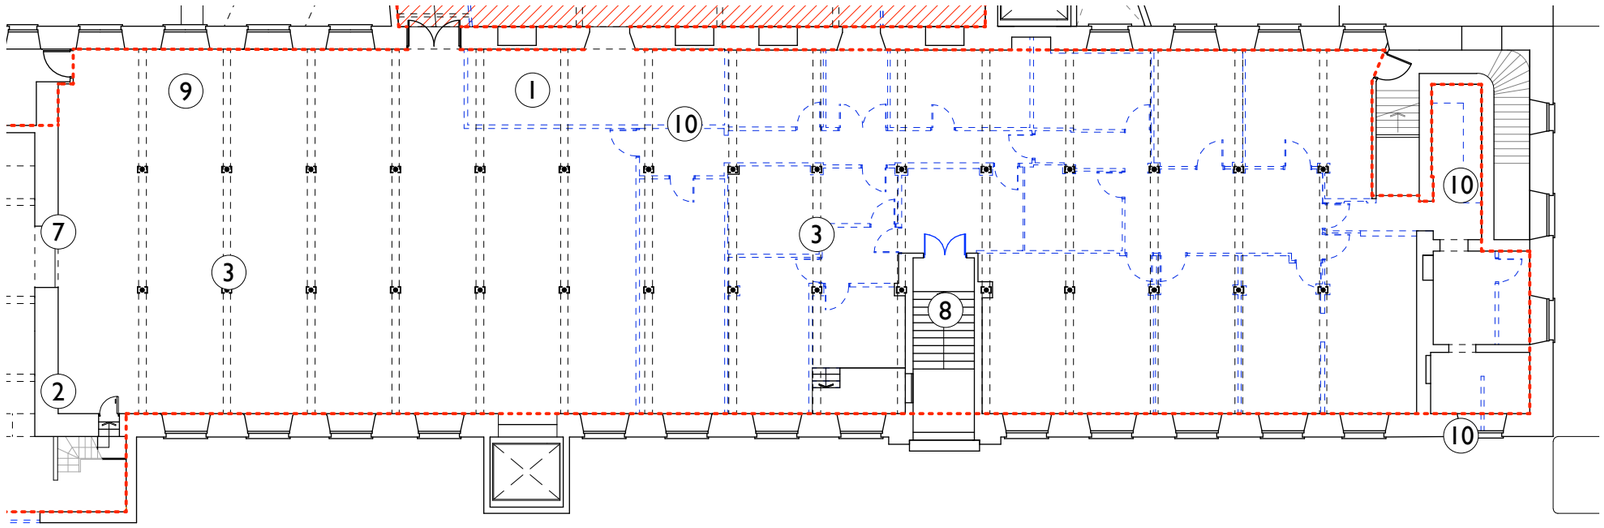




















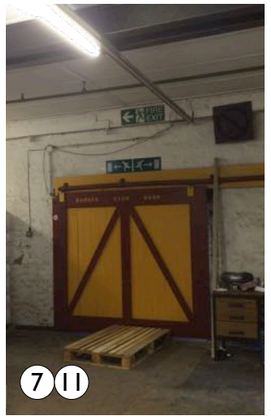

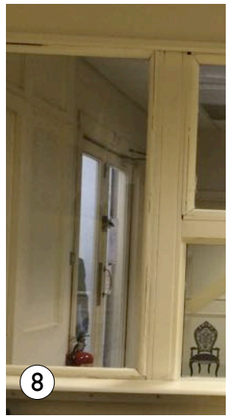

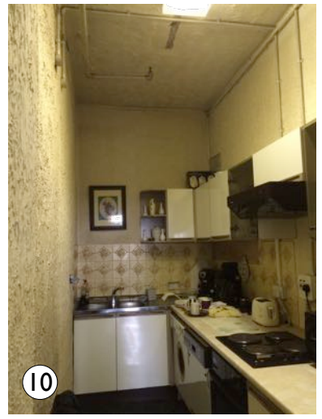

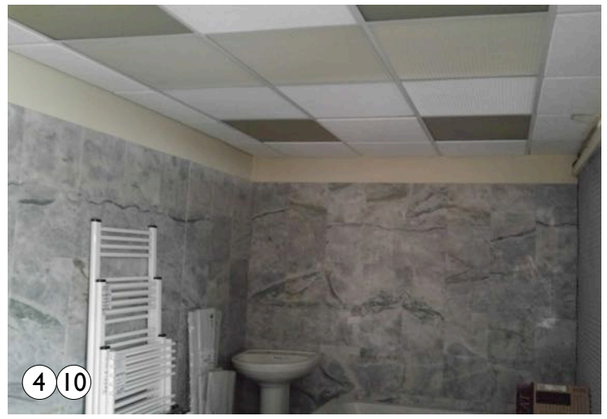

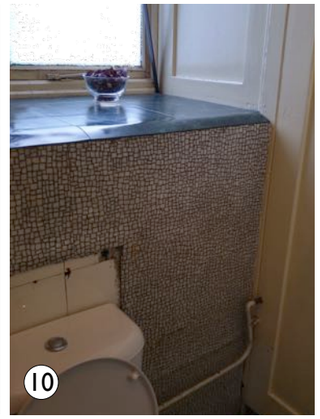

COPYRIGHT OF ATELIER MB LTD
DO NOT SCALE FROM THIS DRAWING
DIMENSIONSTO BE CHECKED ON SITE

Existing

Extent of works

Existing To Be Removed - Non Original Fabric

Note:

This drawing is to be read in conjunction with the Basic Repair Specification document, appended to the Design and Access statement.

-	-

Chatham Mill
Manchester

A - Main front block
Proposed repairs

scheme	1624
drwg no.	**P(112)**
rev	-
scale	1:200@A3
date first drawn	Sept 16
drawn	ZS

SK sketch P proposed T tender C construction AB asbuilt

www.ateliermb.co.uk
t 0161 236 0051
e architect@ateliermb.co.uk

Atelier MB
Urban Architects