Drawing Number
NHE_127523-5804-OCD-WPA-DDR-A-100314 P01

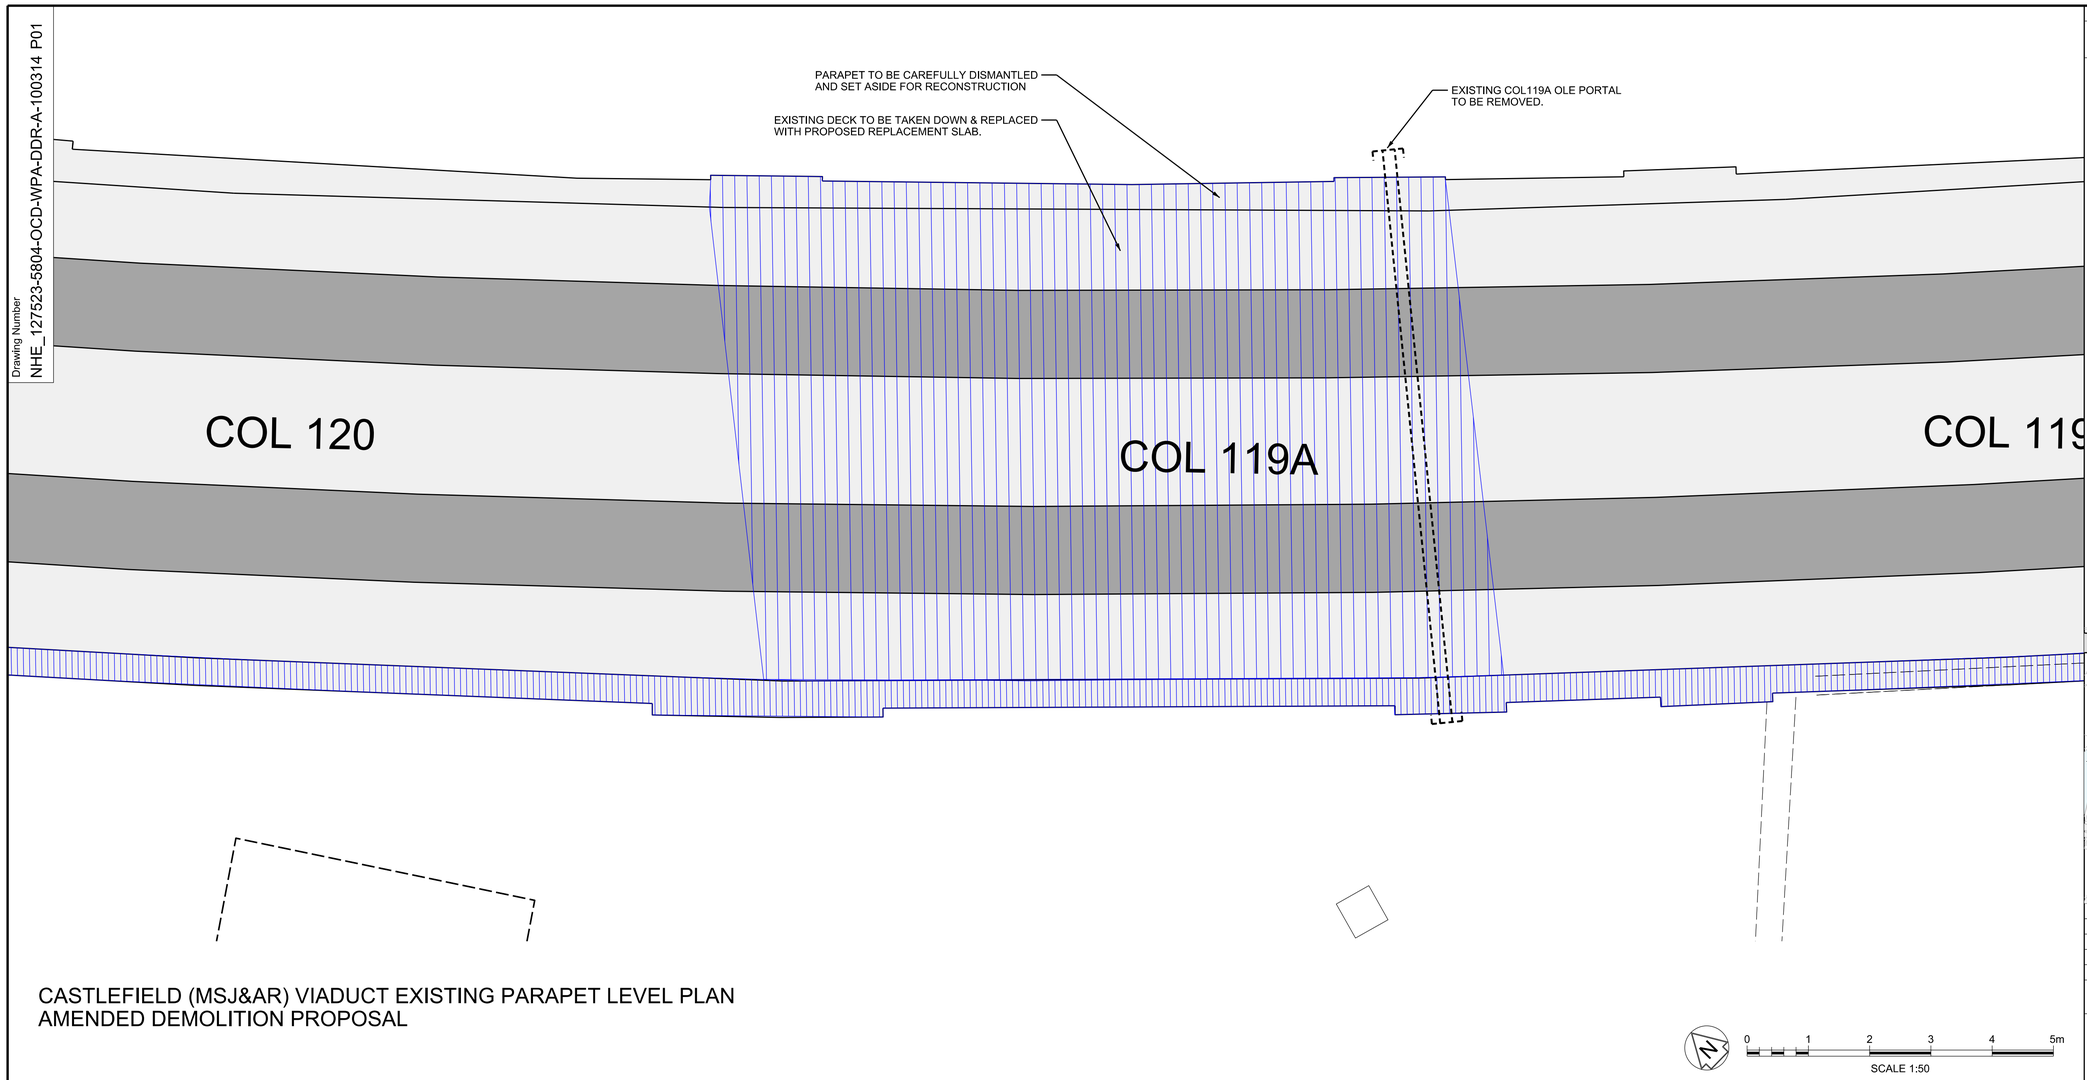

CASTLEFIELD (MSJ&AR) VIADUCT EXISTING PARAPET LEVEL PLAN
AMENDED DEMOLITION PROPOSAL

OS map data reproduced by permission of Ordnance Survey on behalf of HMSO. © Crown copyright 2009. All rights reserved. Ordnance Survey licence number 0100040692

Legend/Notes

SAFETY, HEALTH AND ENVIRONMENTAL INFORMATION

FOR HEALTH AND SAFETY INFORMATION, REFER TO DISCIPLINE SPECIFIC RISK MANAGEMENT SCHEDULE.

NOTES

1. CONFIRMATION OF ALL SURVEY DATA MUST BE OBTAINED FROM THE NETWORK RAIL SURVEY TEAM.
2. ALL COORDINATES ARE TO THE PROJECT GRID. ALL LEVELS TO ORDNANCE DATUM NEWLYN.
3. ALL DIMENSIONS ARE IN METRES UNLESS OTHERWISE STATED.

DEMOLITION LEGEND:

EXISTING FABRIC TO BE REMOVED.

REFER TO HIGHWAYS LIGHTING AND DRAINAGE DRAWINGS FOR RELEVANT INFORMATION



Rev	Date	Description of Revisions	Drawn	Chkd	Appr
P01	11/08/16	Listed Building Consent Submission	MO	MR	PJ

Status: Fit for Internal Review & Comment
Suitability: S3

northernhub alliance

Authorised | Signed | Date

Contractor(s): Building Design Partnership

Location: ORDSALL CHORD

Type: CAD Drawing | Sub-type:

Role: Architect | Sub-Role: Design

Zone: Work Package A

Phasing: To be Removed | Grip Stage: 4

Project: Northern Hub and Electrification

Contract No.: 127523

Contract Title: Central GRIP 2 to 8

Drawing Title: Ordsall Chord COL119a Demolition Plan Stage A Section 3

Designed	P.Jenkins	Signed	Date 08/08/16
Drawn	M. Olszak	Signed	Date 08/08/16
Checked	M. Riley	Signed	Date 11/08/16
Approved	P. Jenkins	Signed	Date 11/08/16

Scale(s): 1:50 | ELR & Mileage: 190.011 to 190.1166

Alternative Reference | Sheet of

Drawing Number: NHE_127523-5804-OCD-WPA-DDR-A-100314 | Revision: P01

Sheet Size A1 594 x 841