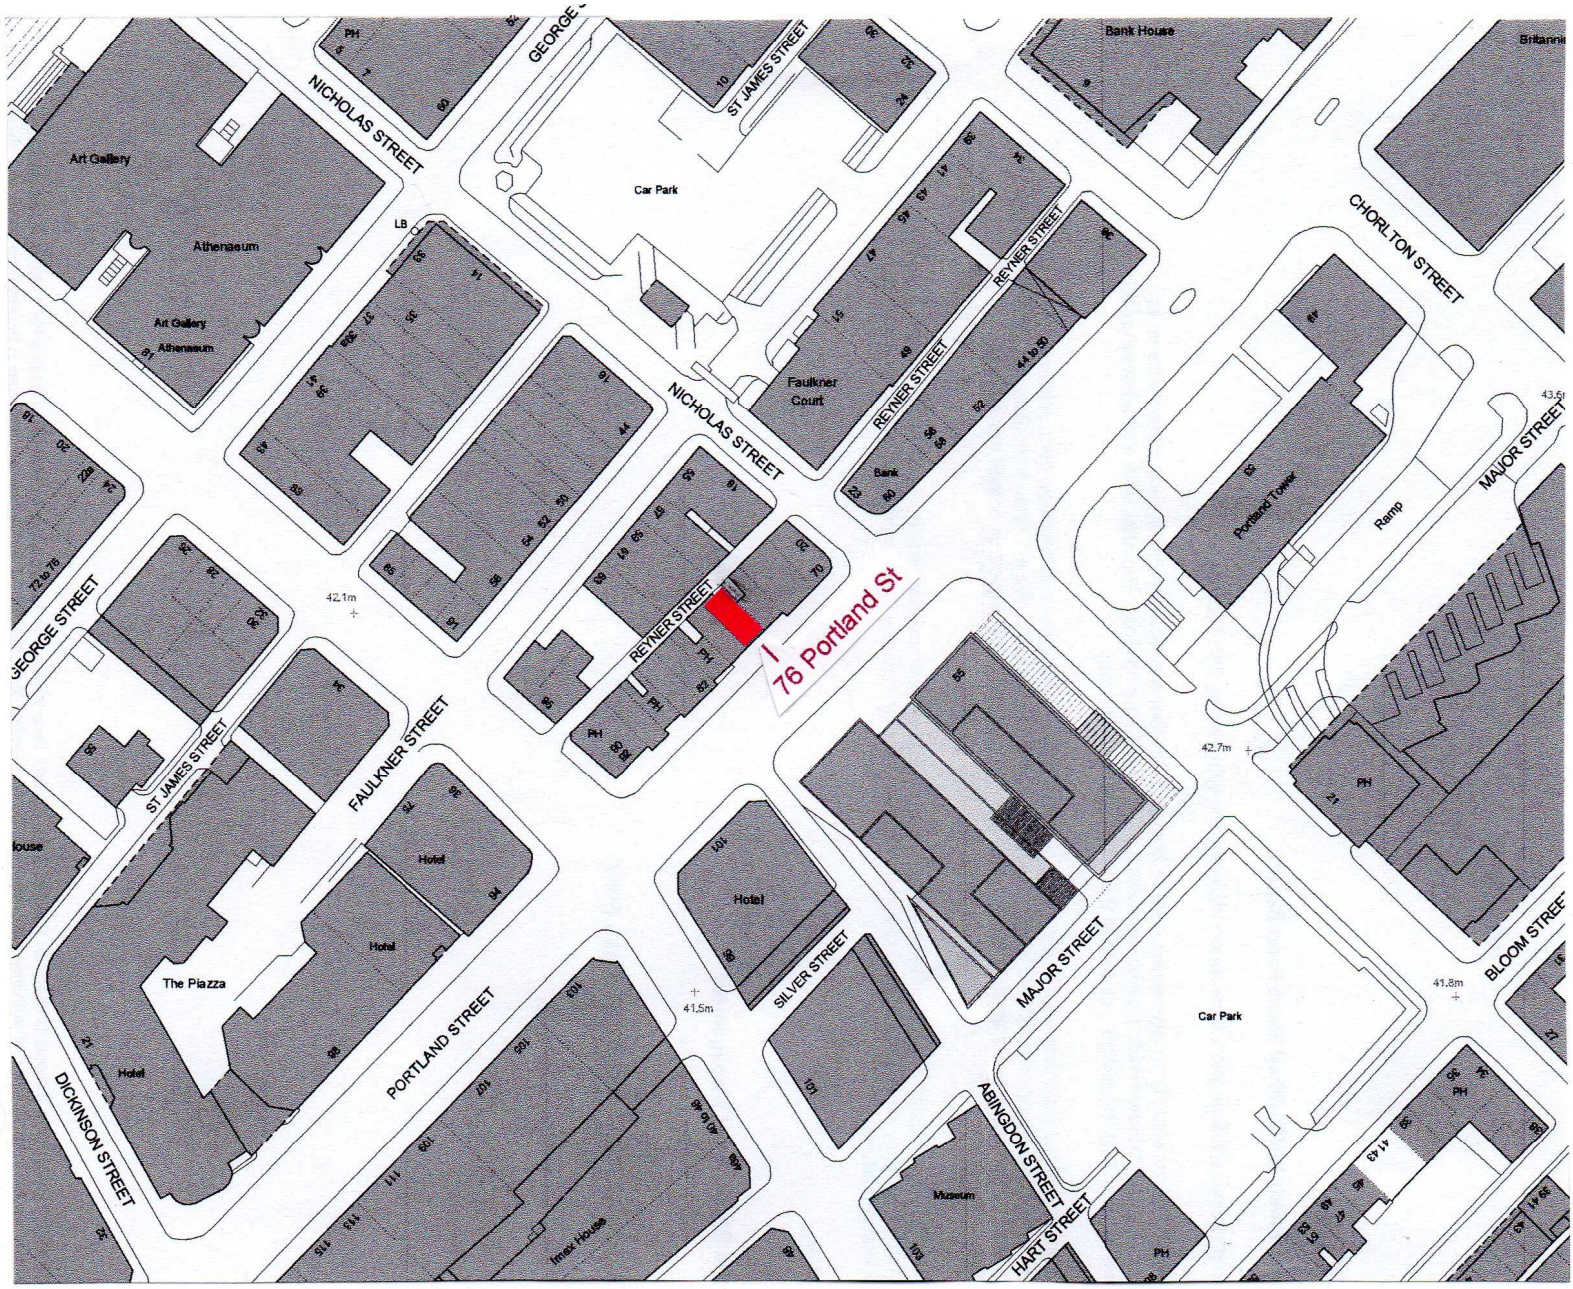


North

76 Portland Street Manchester M1 4GU Dwg No 3 0616

Location Plan 1:1250