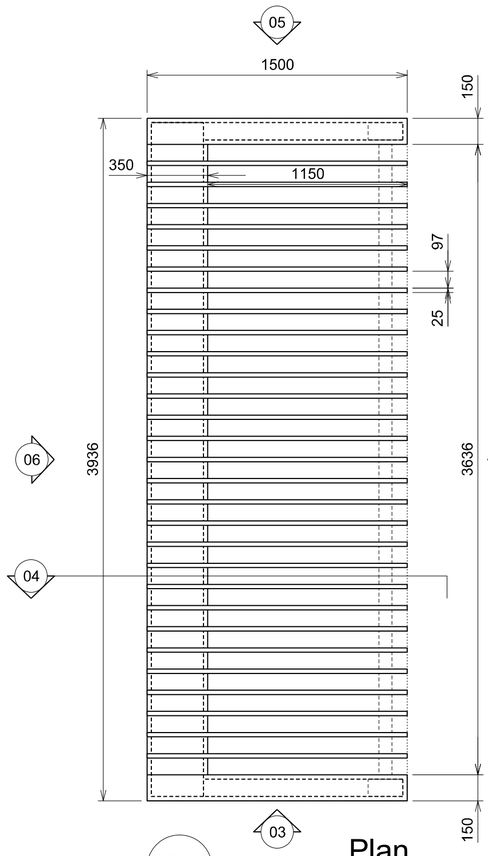

01 Plan
1:25

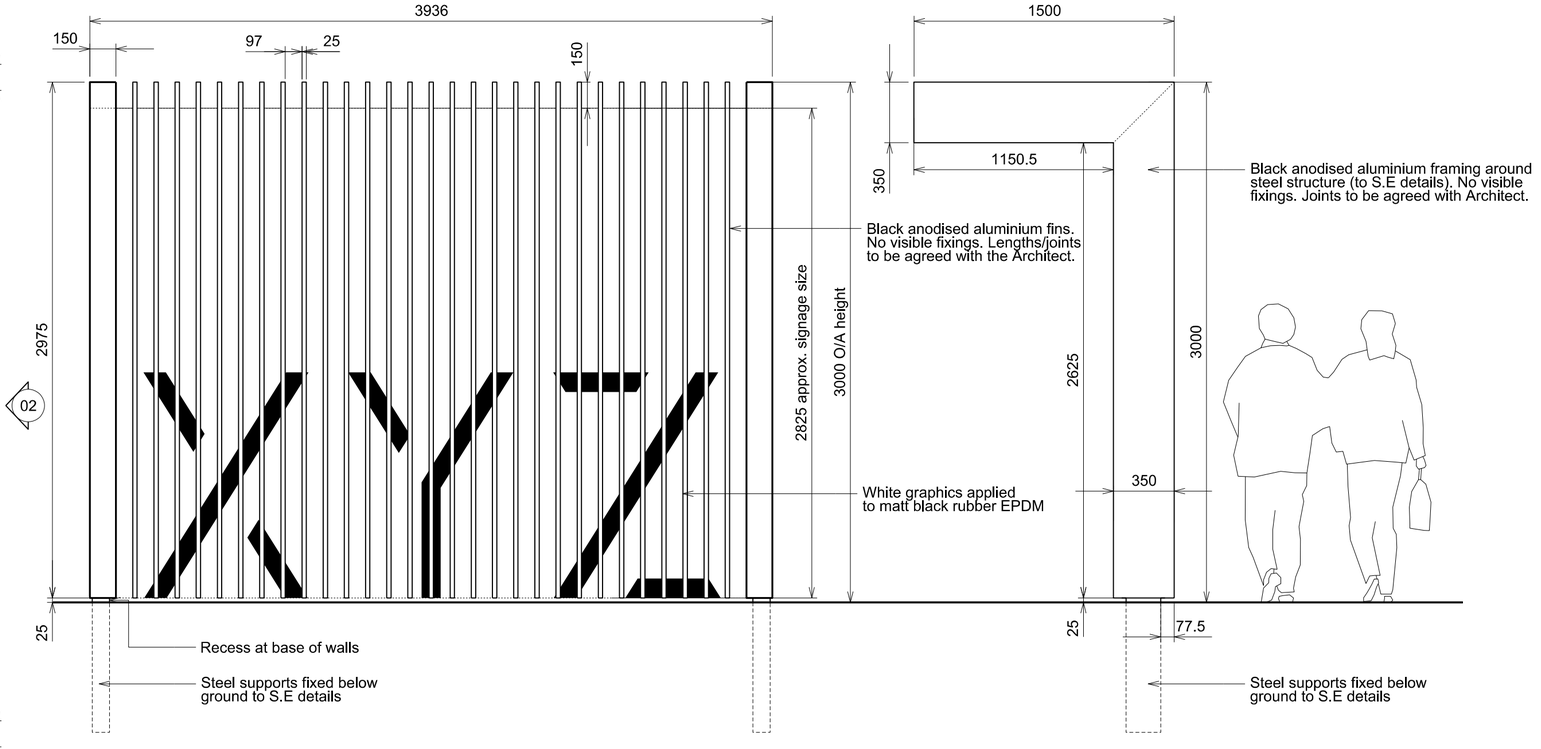

02 Elevation
1:25

03 Elevation
1:25

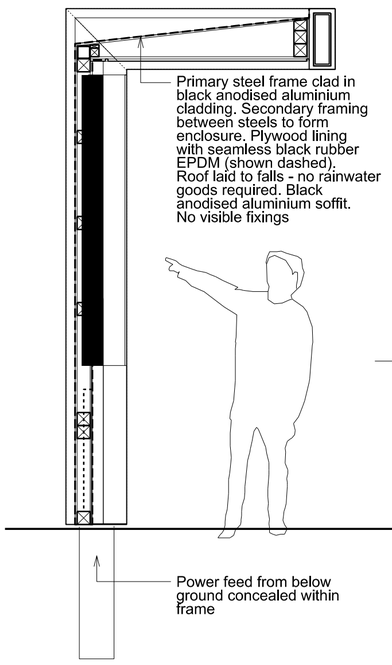

04 Section
1:25

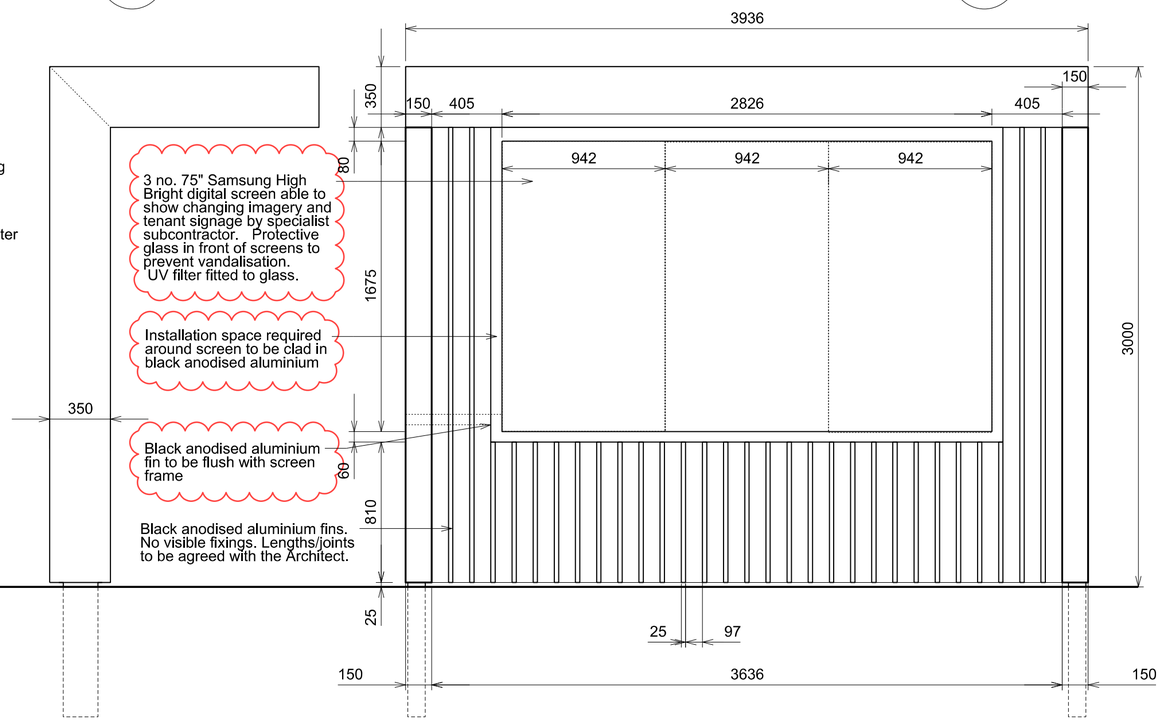

05 Elevation
1:25

06 Elevation
1:25



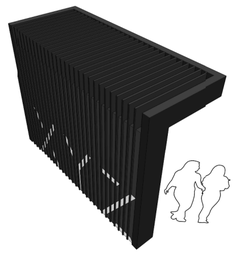

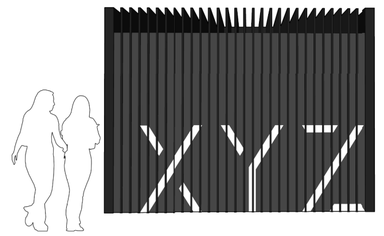

07 Visualisation
nts

0
Drwg. original size: A2

Notes:

Unless indicated, this drawing is for information only.
Do not scale, use figured dimensions only.
All dimensions to be checked on site

Revisions:

Date:	Rev:	Note:	Check:
28.01	*	First Issue	RO
07.06	A	Screen sizes amended and XYZ graphic added	RO
09.06	B	Digital screen amended	RO

Copyright Cartwright Pickard Architects Ltd.

cartwright pickard architects
Unit 105
Ducie House
Ducie Street
Manchester
M1 2JW
tel 0161 914 7444
e-mail mail@cartwrightpickard.com

Project:	652 XYZ Spinningfields
Drawing Title:	PAR #52 EXTERNAL DIGITAL SCREENS
Scale:	1:25 @ A2 u.n.o
Drwg. Created:	28.01.16
Drwg. No:	652-ASK-452
Status:	For Information (Not for Construction)
Revision:	B