

Existing Elevation

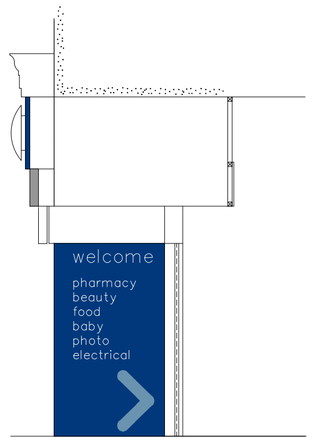

Existing Shopfront Section

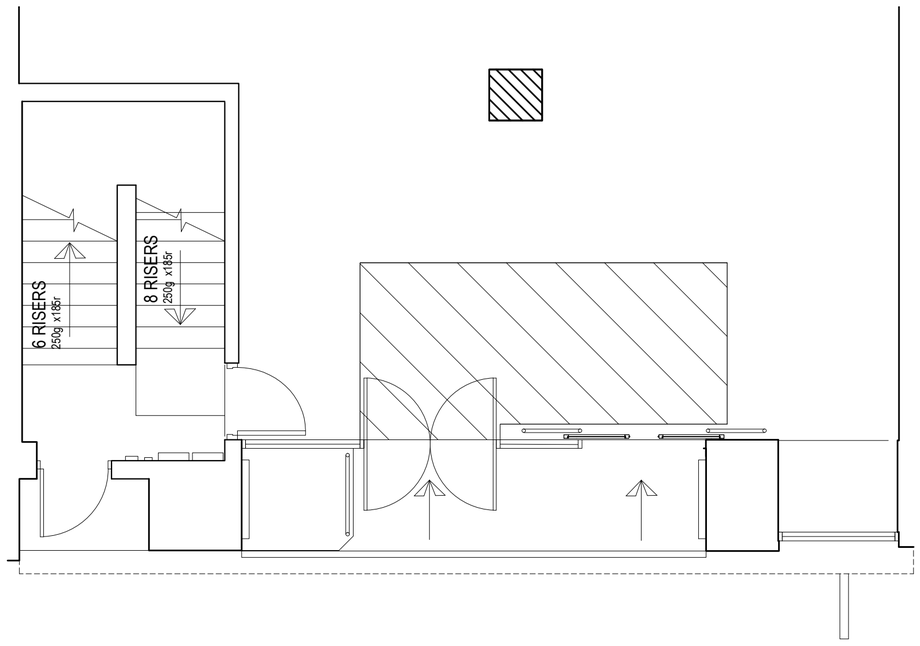

Existing Shopfront Plan

1 : 50 0 1 2 3 4 5 10mts

NOTES
Do not scale this drawing unless for planning purposes

CONSTRUCTION

NOTTINGHAM
NG90 1BS

0115 950 6111

Boots Support Office
Hub G13
D90 West
1 Thane Road
Nottingham
NG90 1BS
T. 0115 950 6111

Project Name
Store 1108
Manchester Piccadilly
Manchester POST CODE

Drawing Title
Ground Floor
Existing
Shopfront Setting out

Dept. Architectural
Drawn EEK
Approved Approved
Scale 1:50
Date 20/07/16

Drg No. 1108 / C237086 / 150-A2
Rev. -

Original sheet size A2

S:\StorePlanning Nottingham\swdesign\Boots\D0751-002 - St1108 Manchester Picadilly\02 Drawings\Working Drawings\1108 FpOSheet_ach.dwg

Emily Percival Print date: 26 July 2016