
COPYRIGHT OF ATELIER MB LTD
DO NOT SCALE FROM THIS DRAWING
DIMENSIONSTO BE CHECKED ON SITE

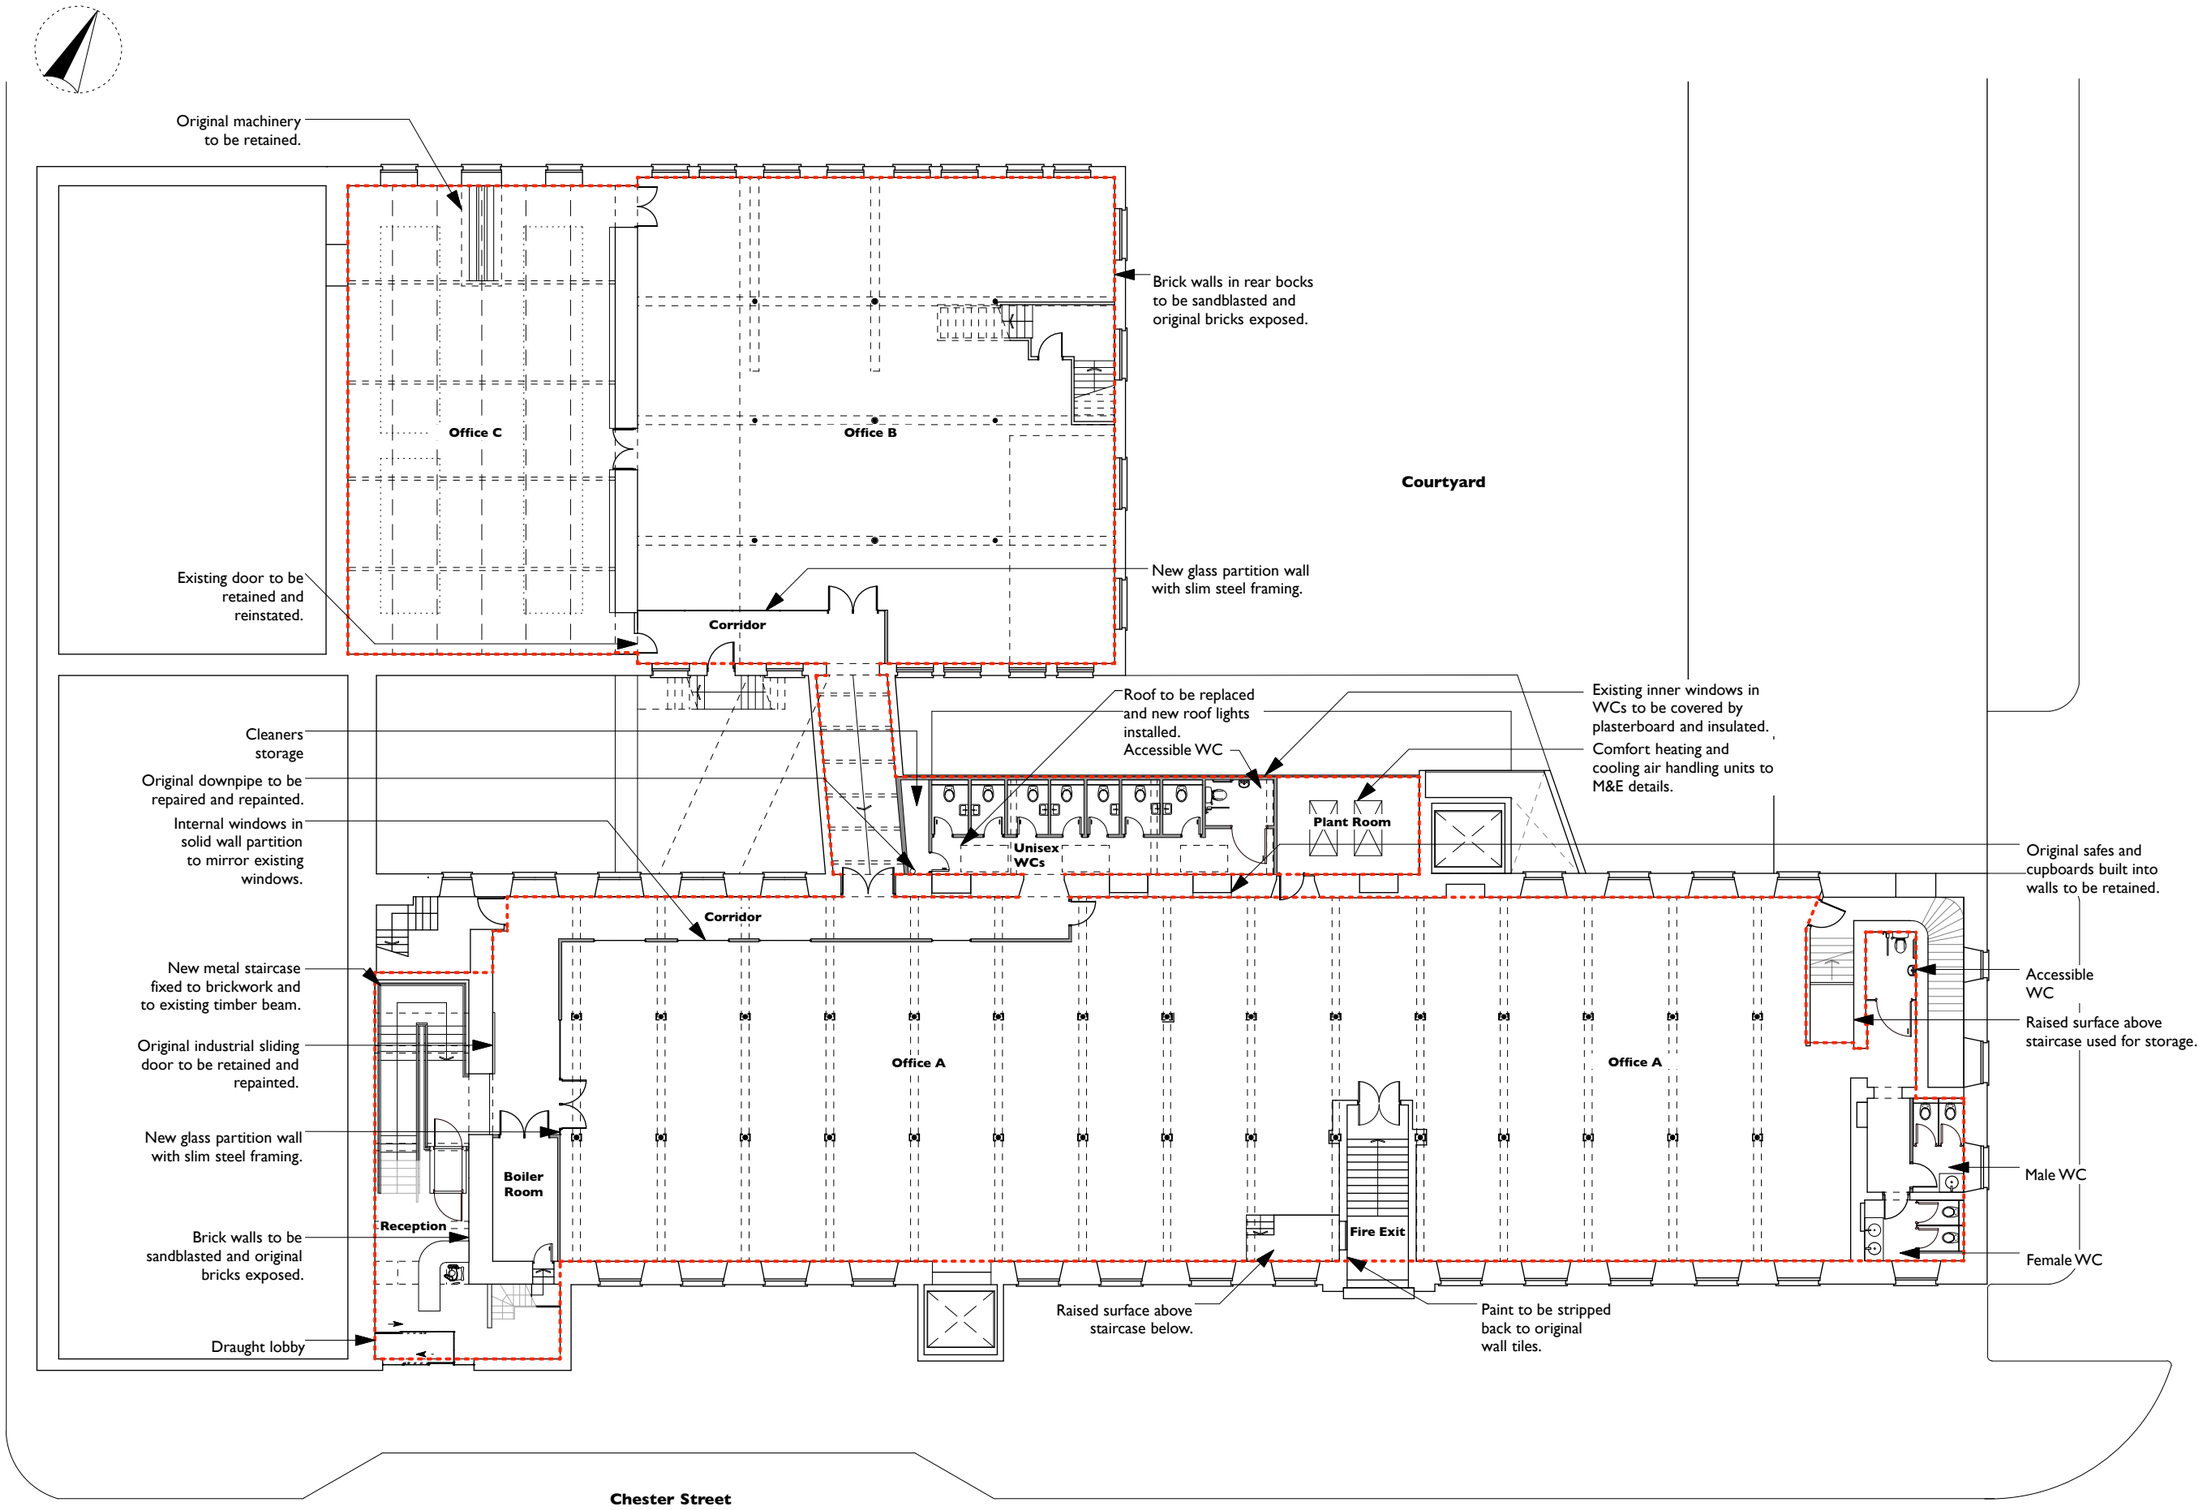

Proposed
Existing
Downstand beams
Extent of works
Rooflights

Note: External walls fall outside extent of works.

Office Areas:

Office A - 480 m²
Office B - 221 m²
Office C - 134 m²

Total - 847 m²

Common Areas:

Toilets - 34 m²
Reception - 43 m²
Circulation - 70 m²
Boiler Room - 9 m²
Plant Room - 14 m²

Total - 156 m²

E	Sept 16	Annotations revised. Proposed wall in lean-to extension revised.
D	Sept 16	Plant room shown, office area A revised.
C	Sept 16	Annotations revised. Boiler room added following M&E comments, plot areas revised.
B	Sept 16	Toilet plan revised. Annotations updated.
A	Aug 16	Office areas revised.

Chatham Mill
Manchester

First Floor Plan
Proposed

scheme 1624
drwg no. **P(110)**
rev E

scale **1:200@A3**
date first drawn Jan 16
drawn ZS

***SK** sketch **P** proposed **T** tender **C** construction **AB** asbuilt*

www.ateliermb.co.uk
t 0161 236 0051
e architect@ateliermb.co.uk

Atelier MB
Urban Architects