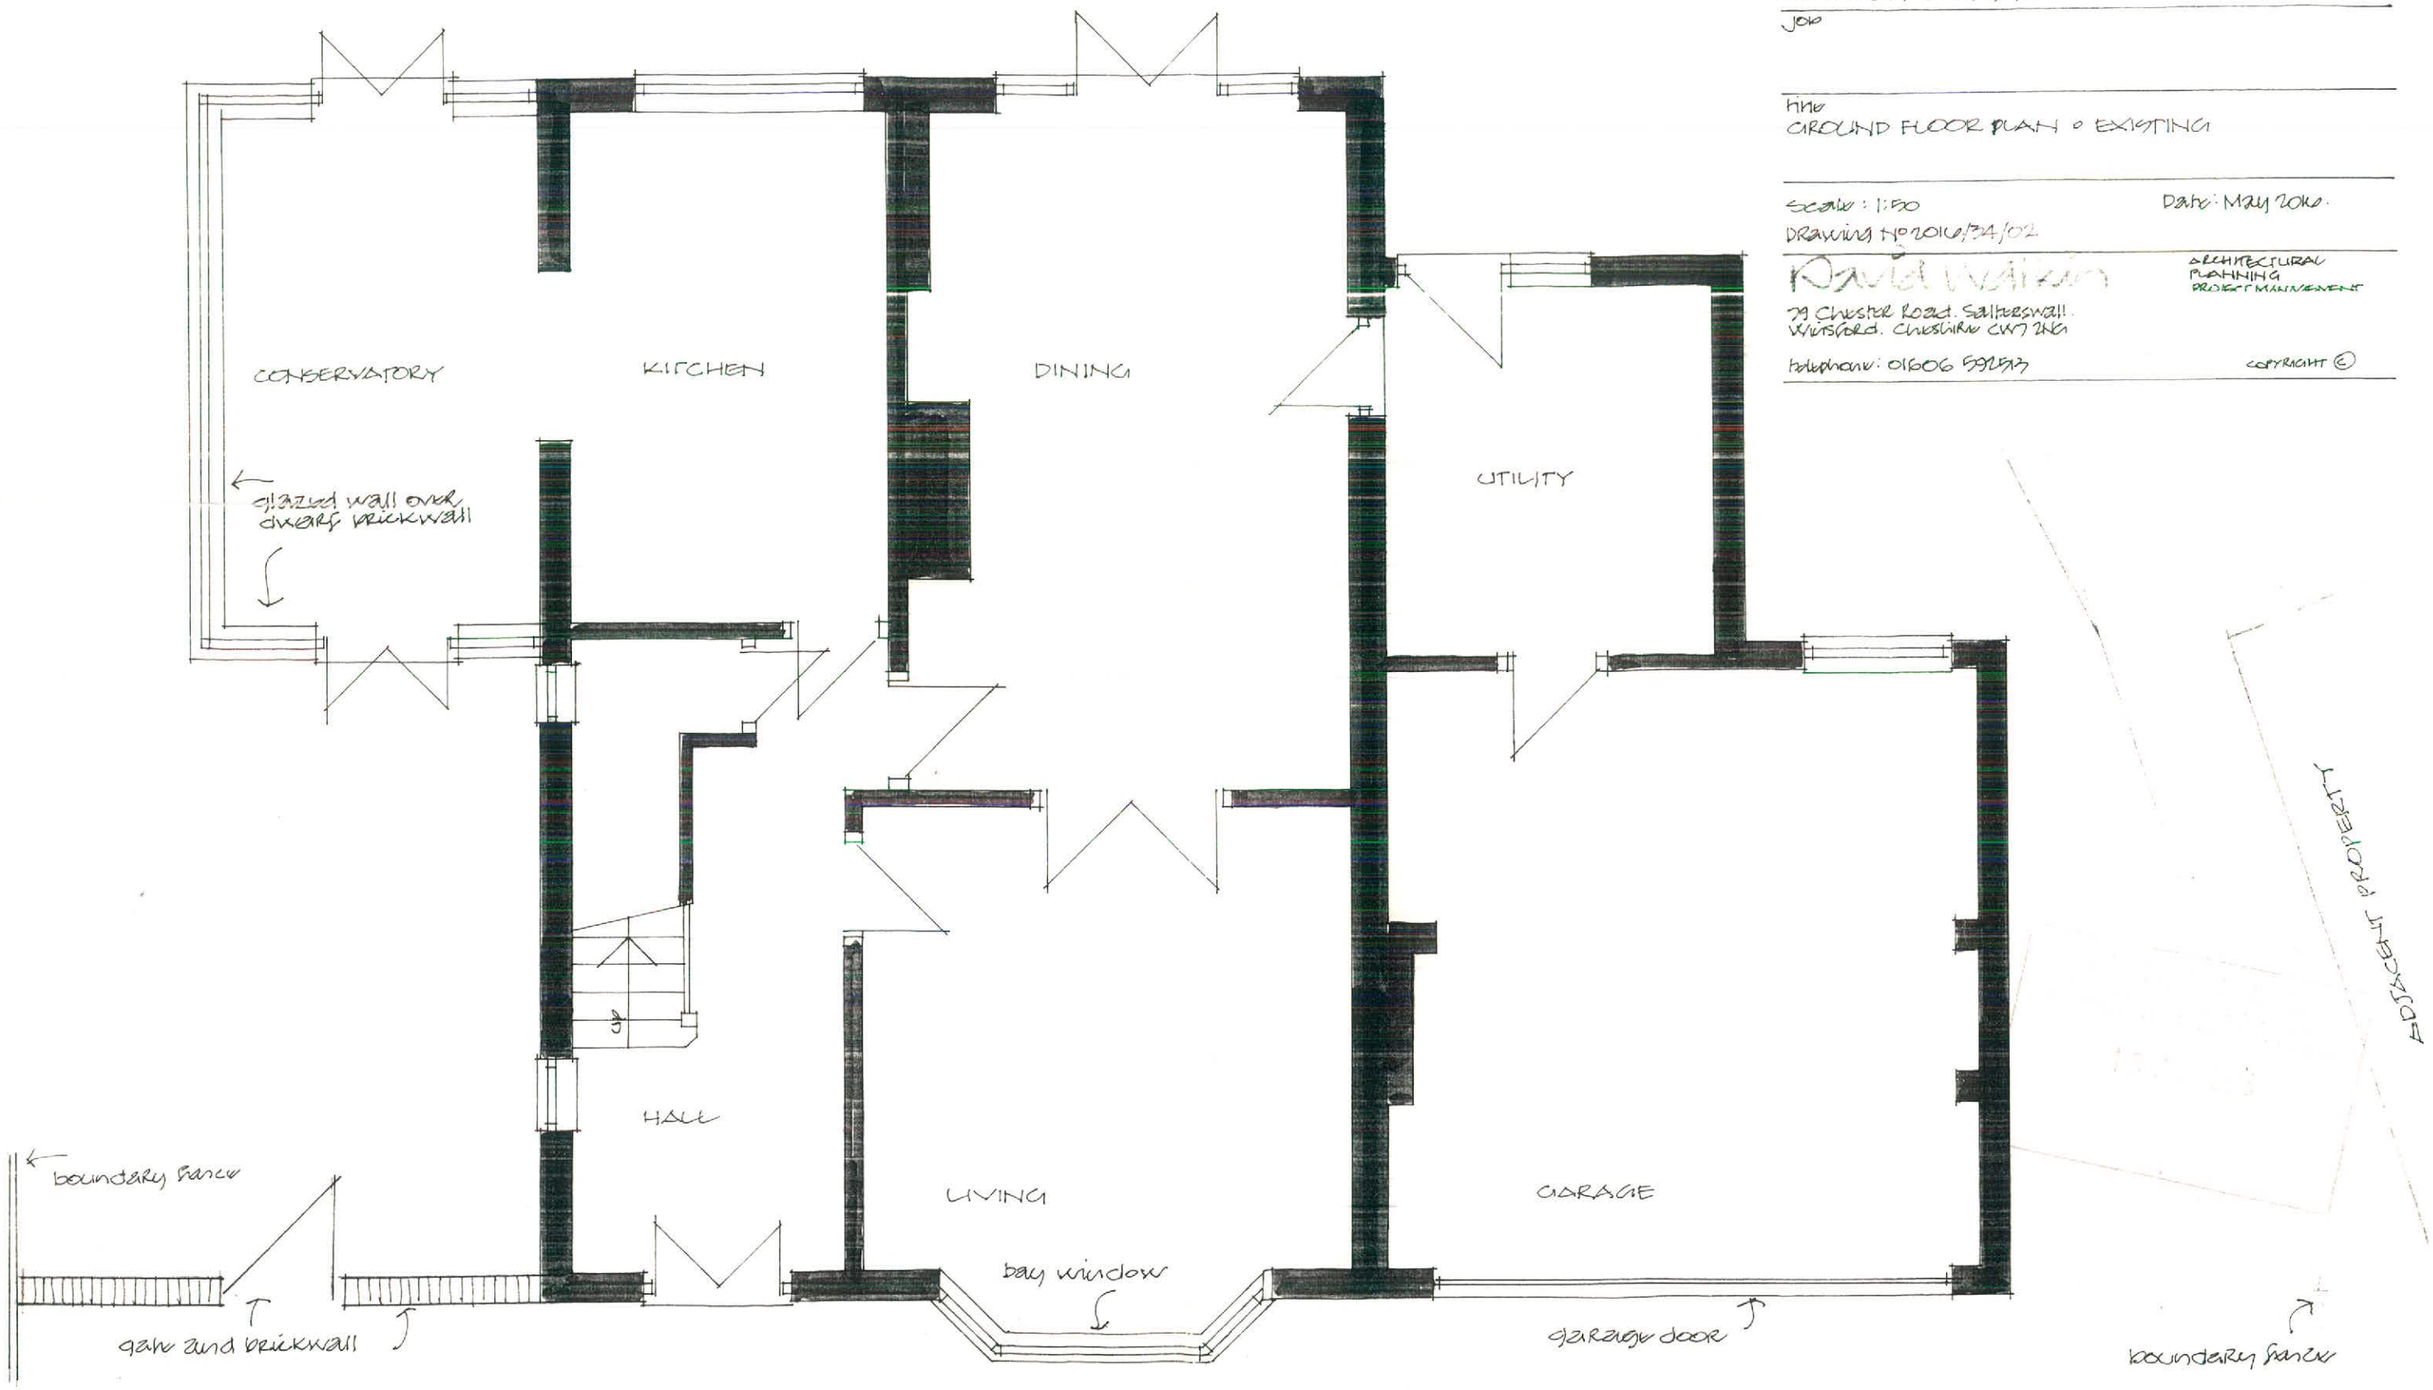

client
MR & MRS IAN MYCOCK
22 PARTRIDGE AVENUE, BAGULEY
MANCHESTER M23 1PP

job

title
GROUND FLOOR PLAN - EXISTING

Scale: 1:50
Date: May 2016.
Drawing No 2016/34/02

David Walkin
ARCHITECTURAL PLANNING PROJECT MANAGEMENT
79 Chester Road. Saltersall.
Wetsford. Cheshire CW7 2NG
telephone: 01606 592513

COPYRIGHT ©

client
MR & MRS IAN MYCOCK
22 PARTRIDGE AVENUE BAGULEY
MANCHESTER M23 1PP

Job

title
FIRST FLOOR PLAN - EXISTING

Scale: 1:50
Drawing No 2016/34/03

Date: May 2016

David Walker
ARCHITECTURAL
PLANNING
PROJECT MANAGEMENT
29 CHESTER ROAD SANDIWAY
NORTHWICH. CHESHIRE CW8 2NG
TELEPHONE: 01606 889283

COPYRIGHT©

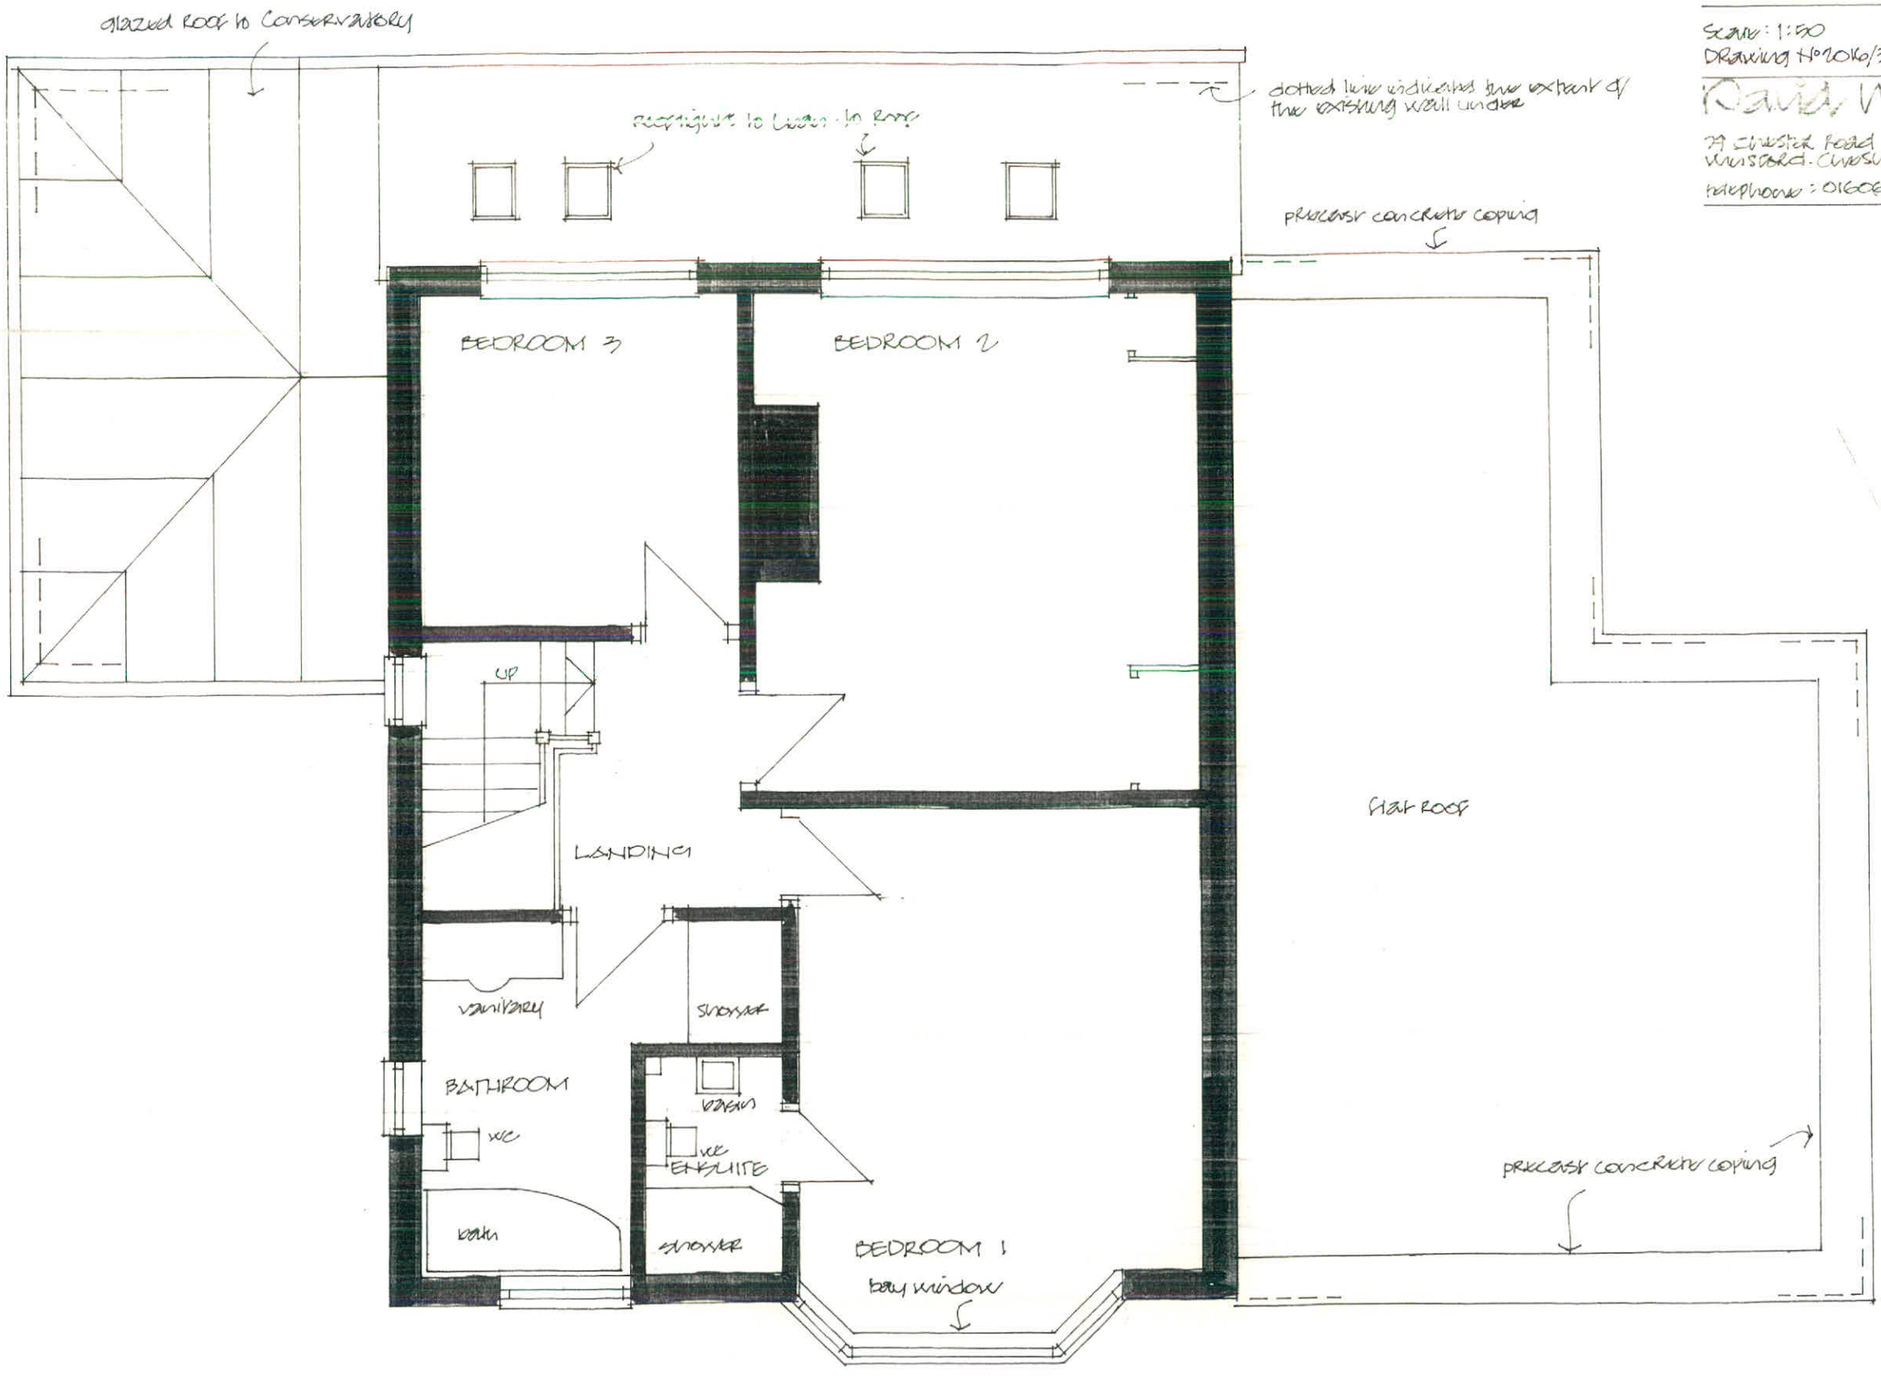

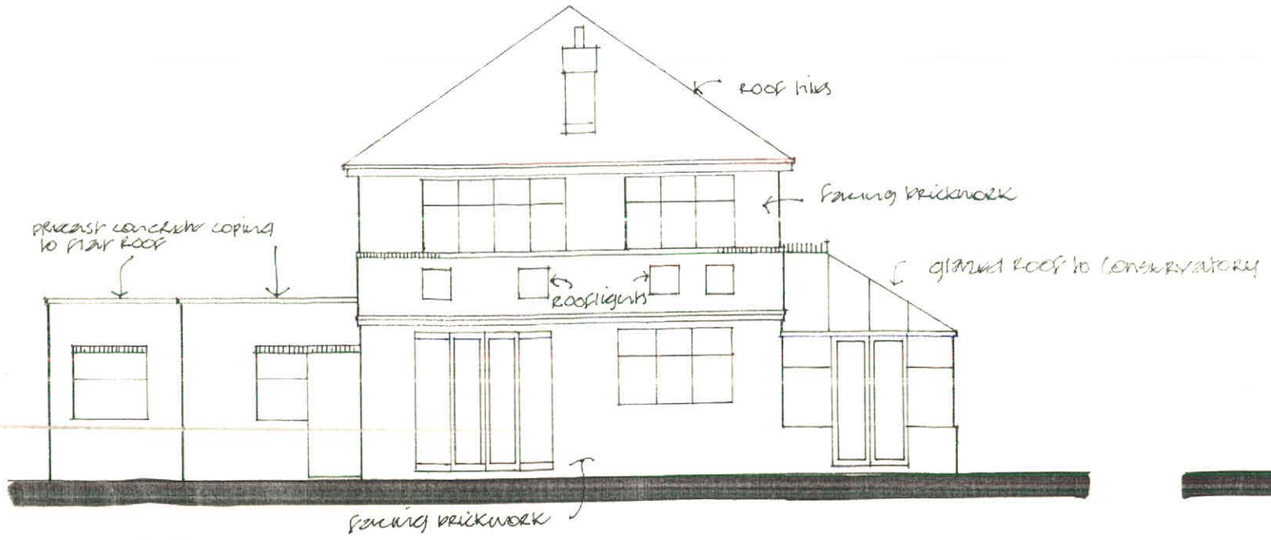

rear

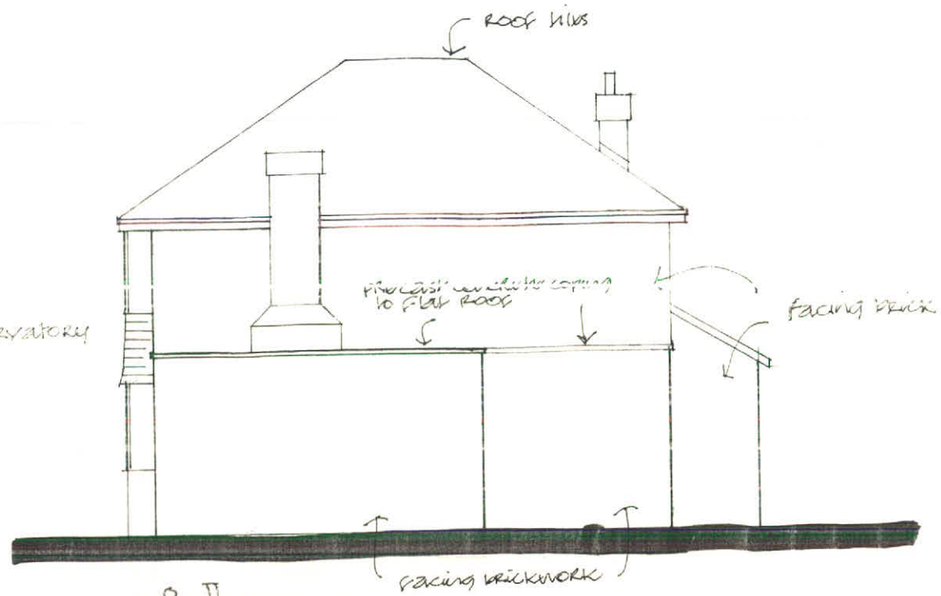

side

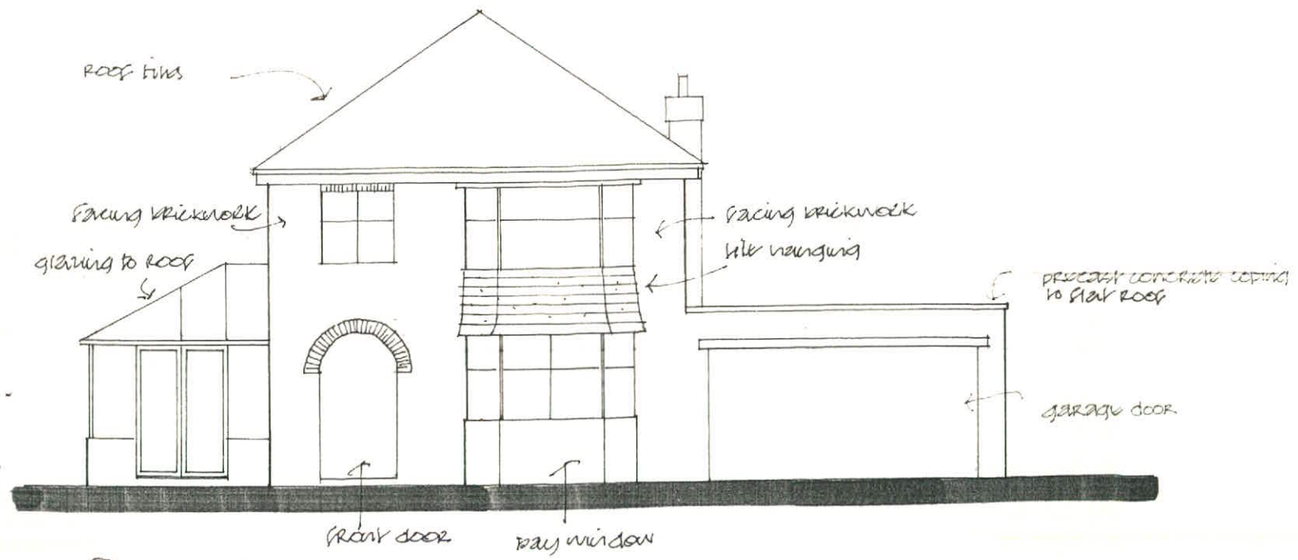

front

client
MR & MRS I MYCOCK
22 PARTRIDGE AVENUE BAGULEY
MANCHESTER M23 1PP

job
PROPOSED EXTENSIONS AND ALTERATIONS

title
ELEVATIONS AS EXISTING

Scale: 1:100
Drawing No. 2016/34/04

Date: June 2016

David Warkin

ARCHITECTURE
PLANNING
PROJECT MANAGEMENT

79 Chester Road, Saltersmall,
Winsford, Cheshire CW7 2NG

telephone: 01606 592513

COPYRIGHT ©