
PURPOSE OF ISSUE	PLANNING


All dimensions shall be verified by the Contractor(s) on site prior to work commencing and relevant orders being placed.
Do not scale from this drawing and only work to written dimensions.
Any discrepancies to be brought to the attention of the Contract Administrator for instructions prior to proceeding.

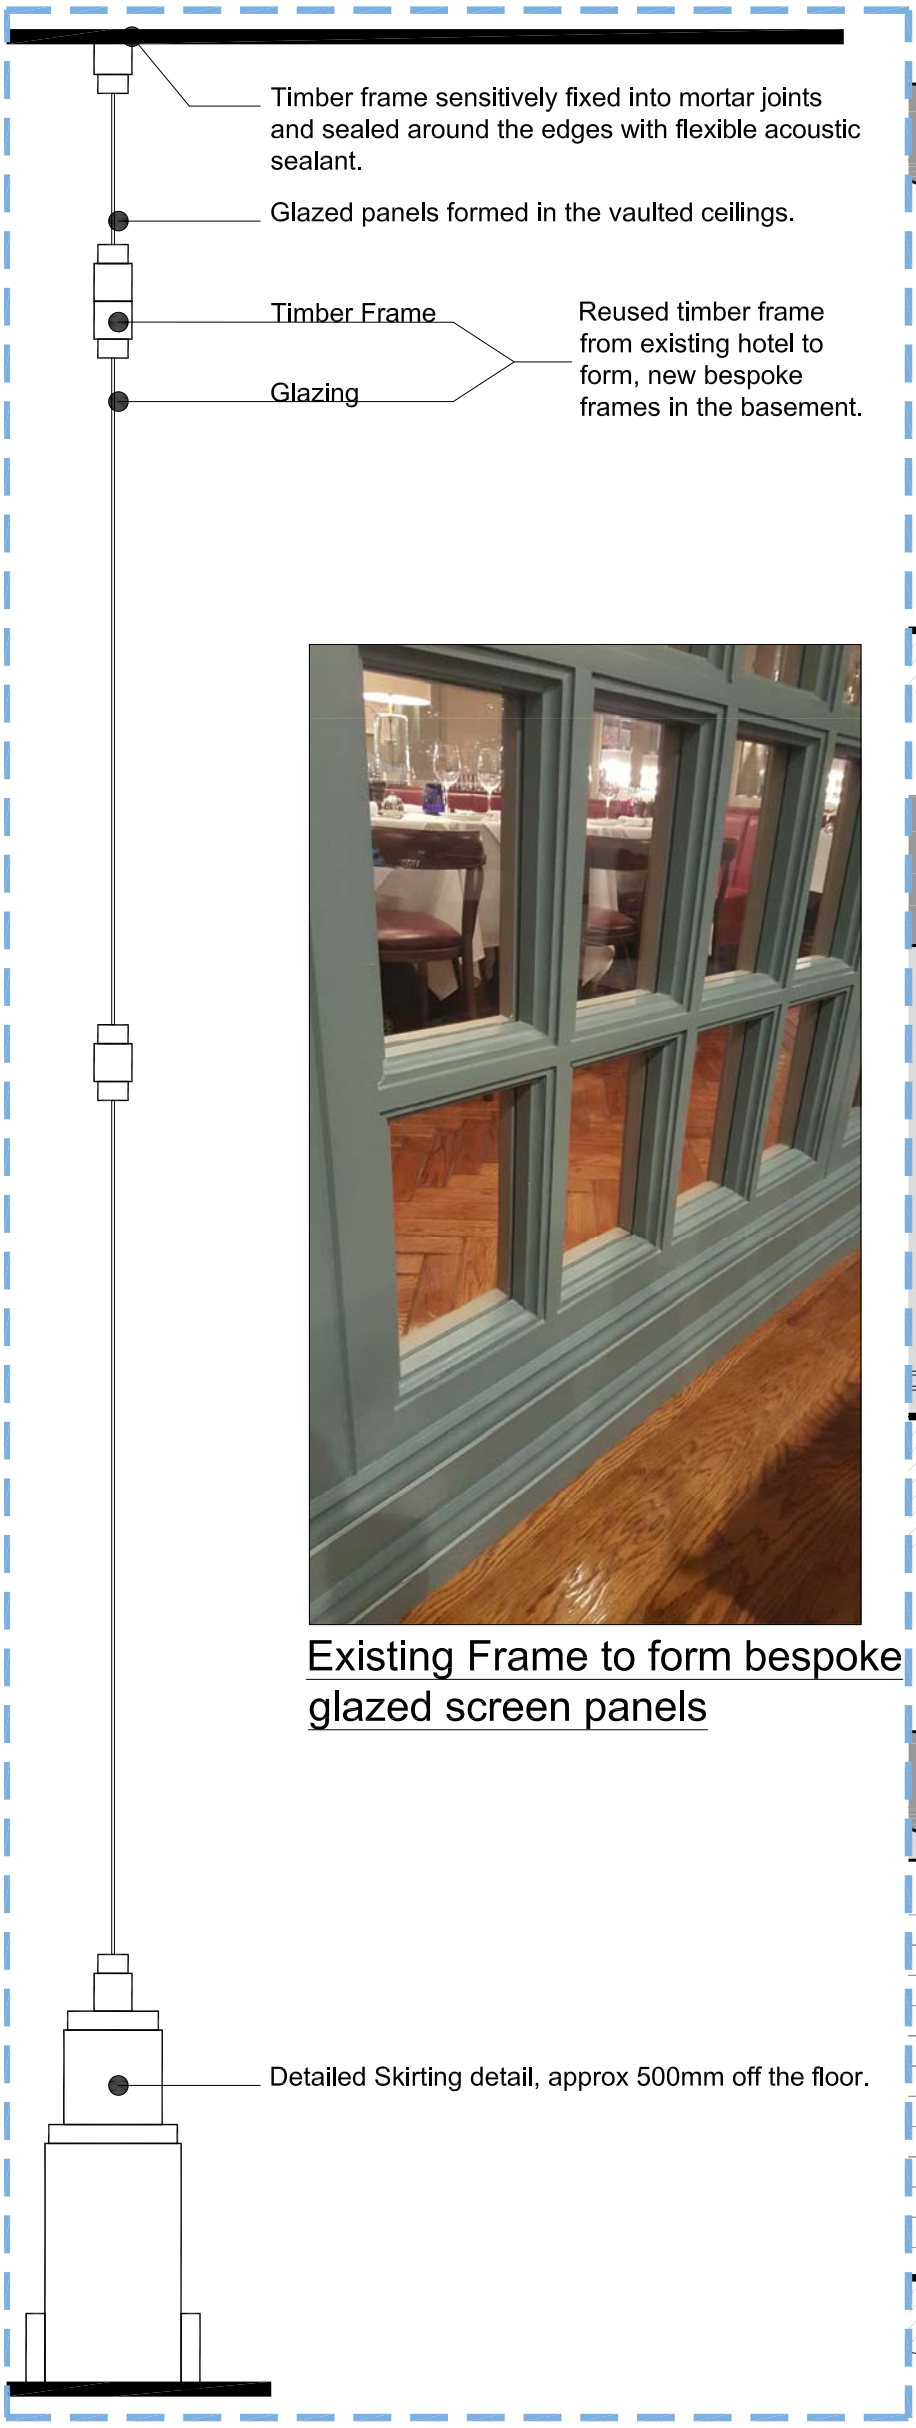

Typical Section A-A Through Screen

Existing Frame to form bespoke glazed screen panels



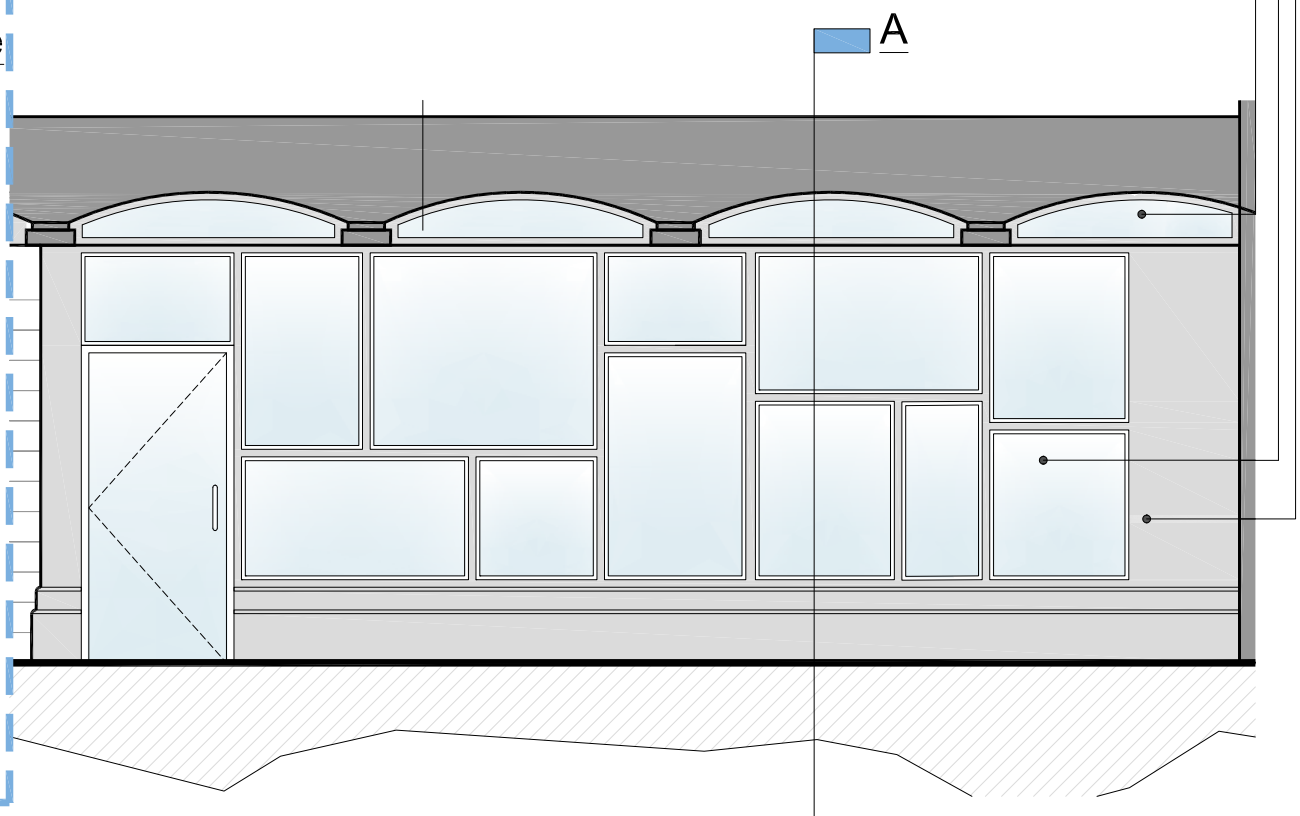

Proposed Elevations Of Screens

dv ARCHITECTS

Unit 4
Botanic Estate
198 Edge Lane
Fairfield
Liverpool
L7 9PL

Tel: 0151 228 4666
Fax: 0151 228 8666

PROJECT:	DATE:	DRAWN BY:	CHECKED BY:
MASSEY CHAMBERS BASEMENT CONVERSION	26.04.16	JB	BH
DRAWING: WALL DETAIL 2- PROPOSED SCREENS	SCALE: 1/10+50@A3	DRAWING NO: 1413_P_0312	REV:

WALL DETAIL 2