

EXISTING

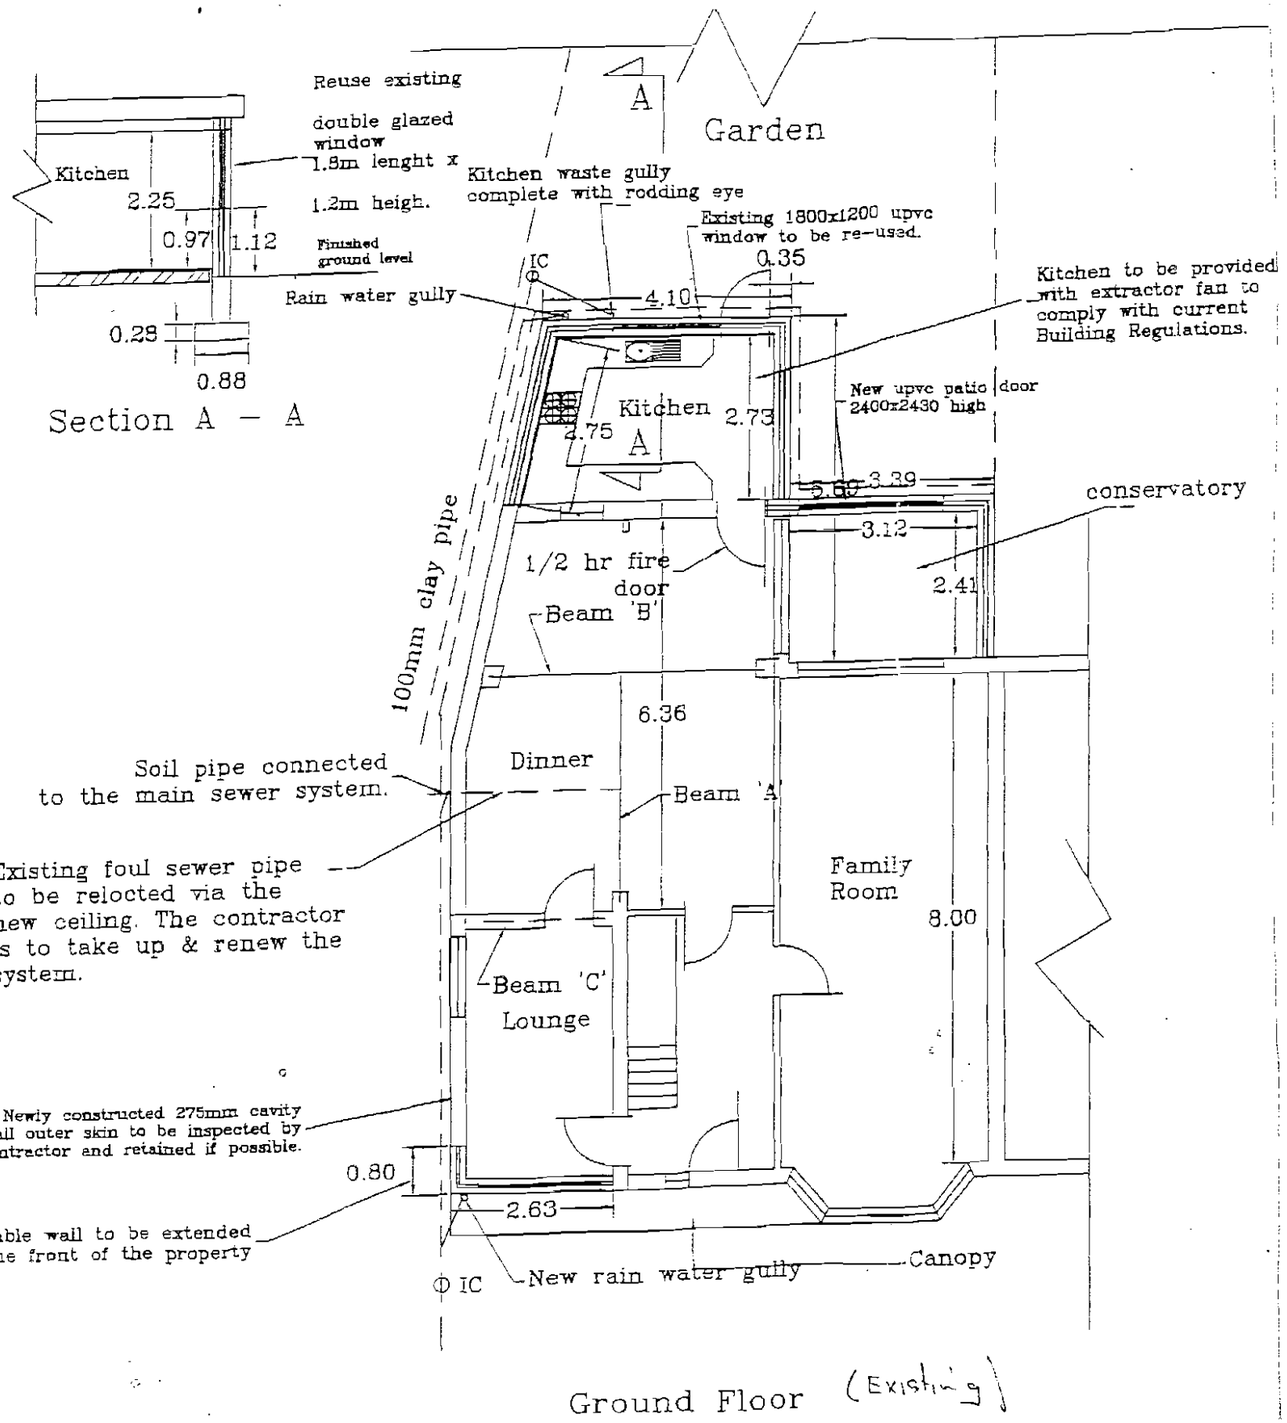

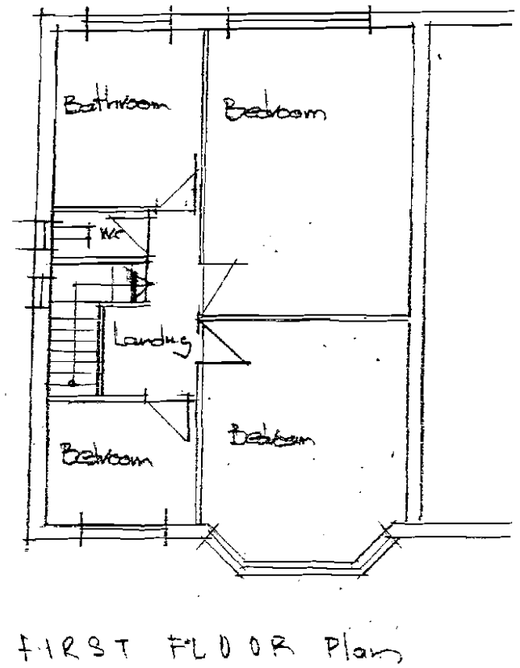

FIRST FLOOR Plan (Existing)

PLANNING
CHKD
RECD 14 AUG 2008
ACTION

PDC
ARCHITECTS

SCALE:	1:50	Drg. No.
DATE:	06:08	822.0

PROJECT DESIGN CONSULTAN
BARCLAY HOUSE, 35 WHITWORTH ST. WE
MANCHESTER. M1 5N
Telephone +44 (0) 161 228 23
Facsimile +44 (0) 161 236 26