Notes:

Building currently under construction in line with approval under planning permission reference: 103505/FO/2013/C1

LUX emissions for Samsung OM75 screen is 2500 cd/m2

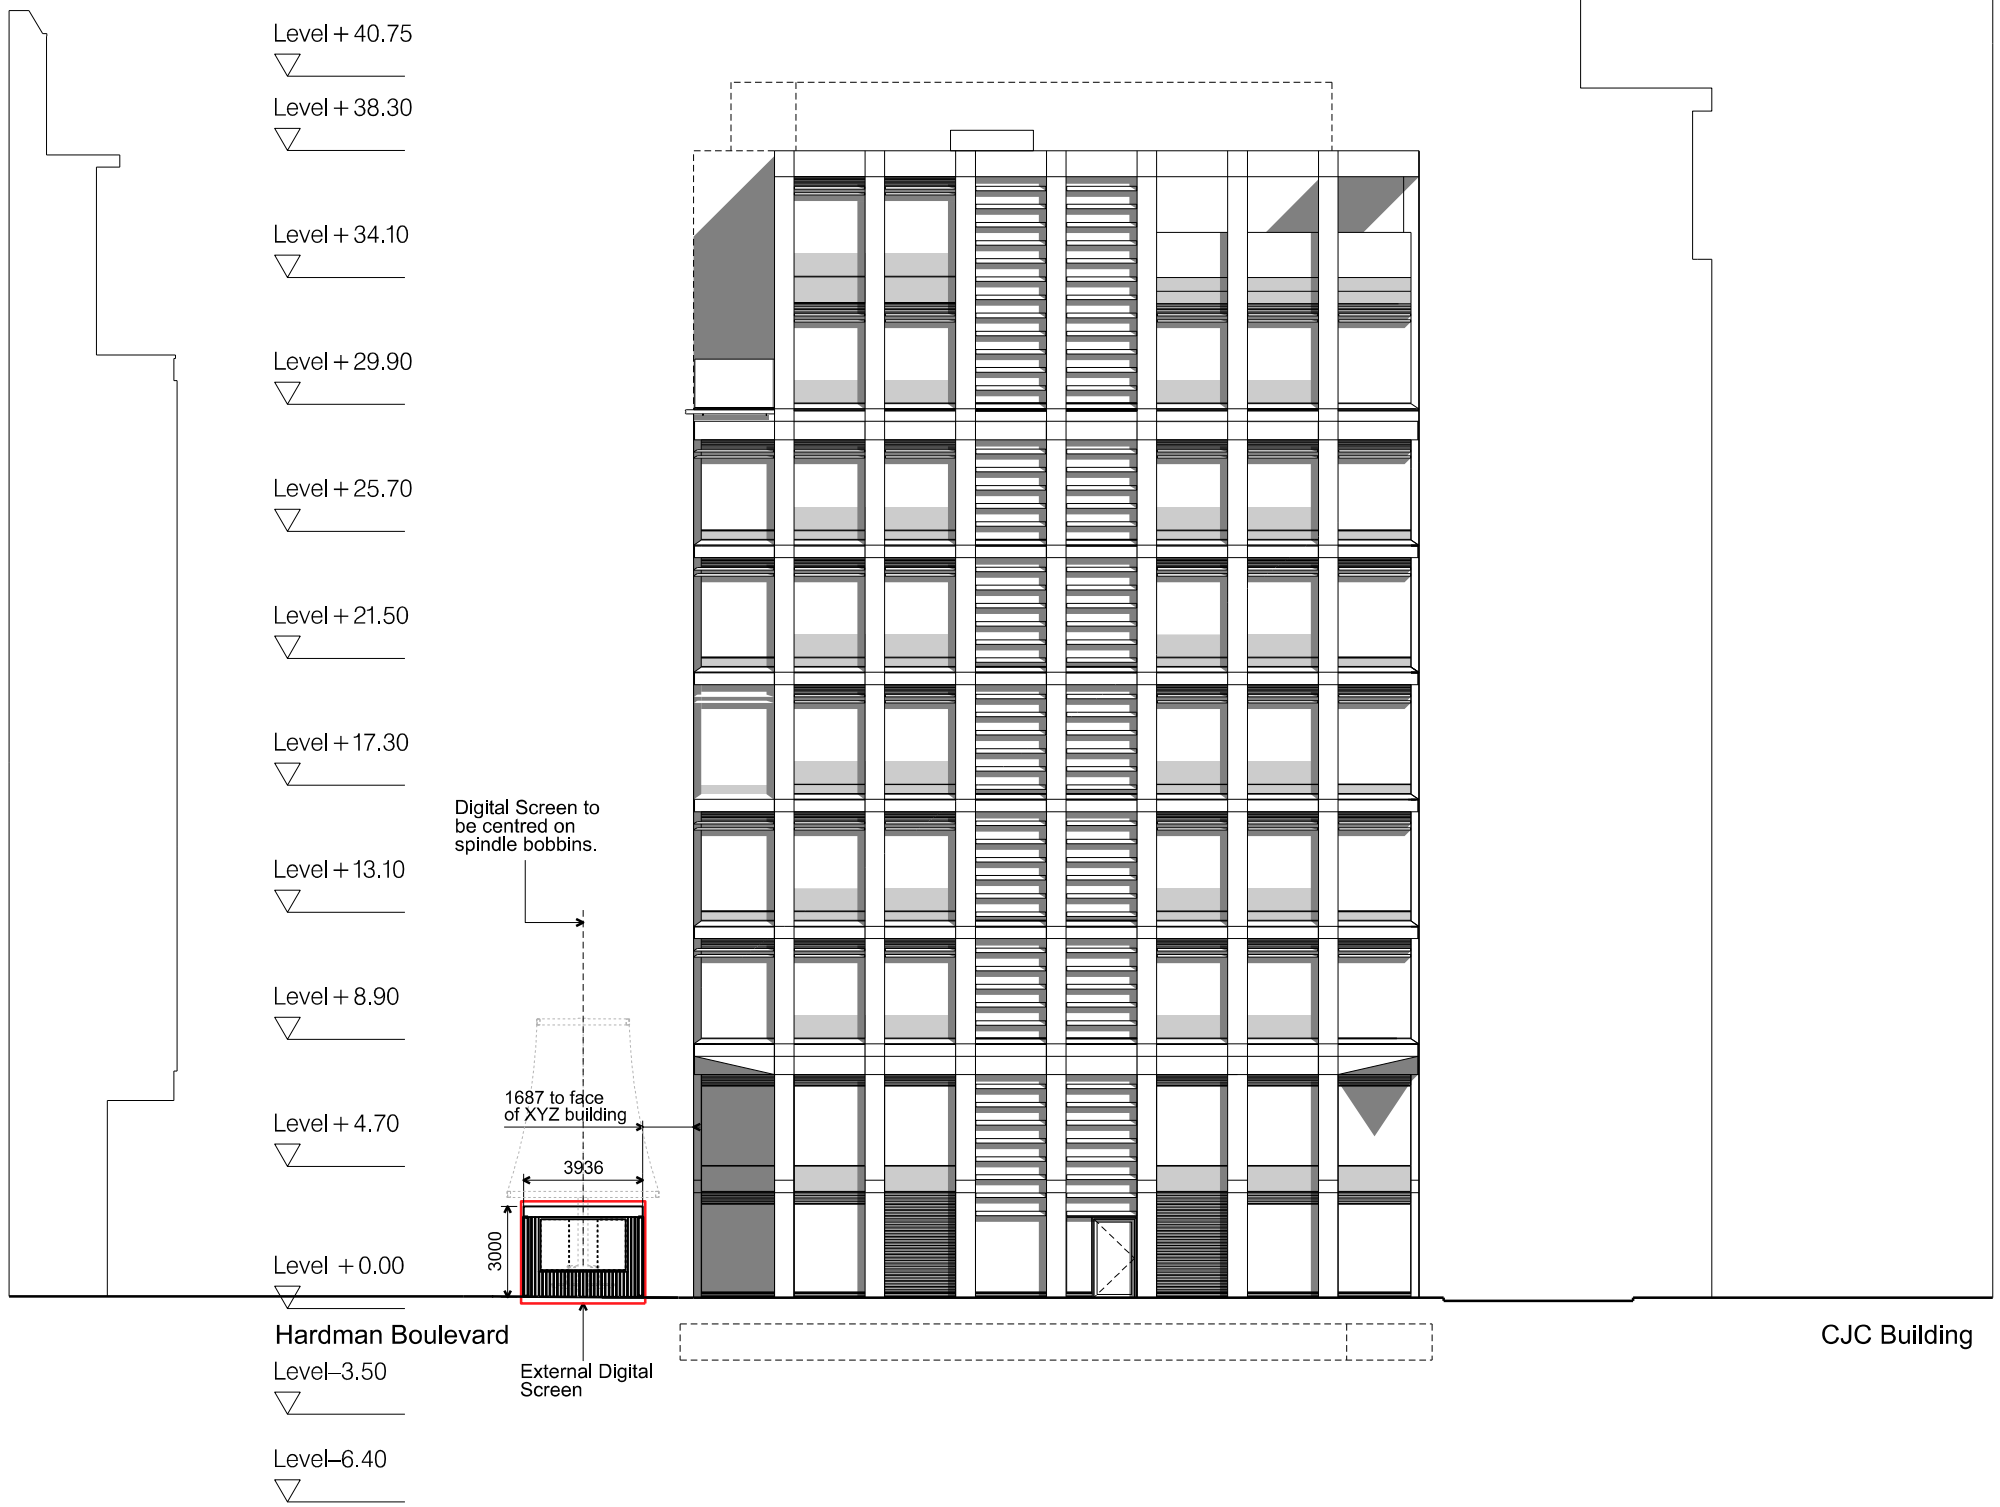

01

Proposed South East Elevation

Scale 1 : 250

Notes:
Unless indicated, this drawing is for information only.
Do not scale, use figured dimensions only.
All dimensions to be checked on site

0

Drwg. original size: A3

Copyright Cartwright Pickard Architects Ltd.

Revisions:

Date:	Rev:	Note:	Check:
05.08.16	-	First Issue	RO

cartwright pickard architects
Round Foundry Media Centre
Foundry Street
Leeds
LS11 5QP
tel 0113 394 4380
e-mail mail@cartwrightpickard.com

Project:	742 - Cotton Building Fit-out
Drawing Title:	Proposed SE Elevation - External Digital Screen
Scale:	1:250 @ A3
Drwg. Created:	05 August 2016

Drwg. No:	742-CPA-A-XX-00-DR-0006
Status:	Planning Application (Not for Construction)
Revision:	-