PLANNING AND
BUILDING CONTROL
16 MAY 2012

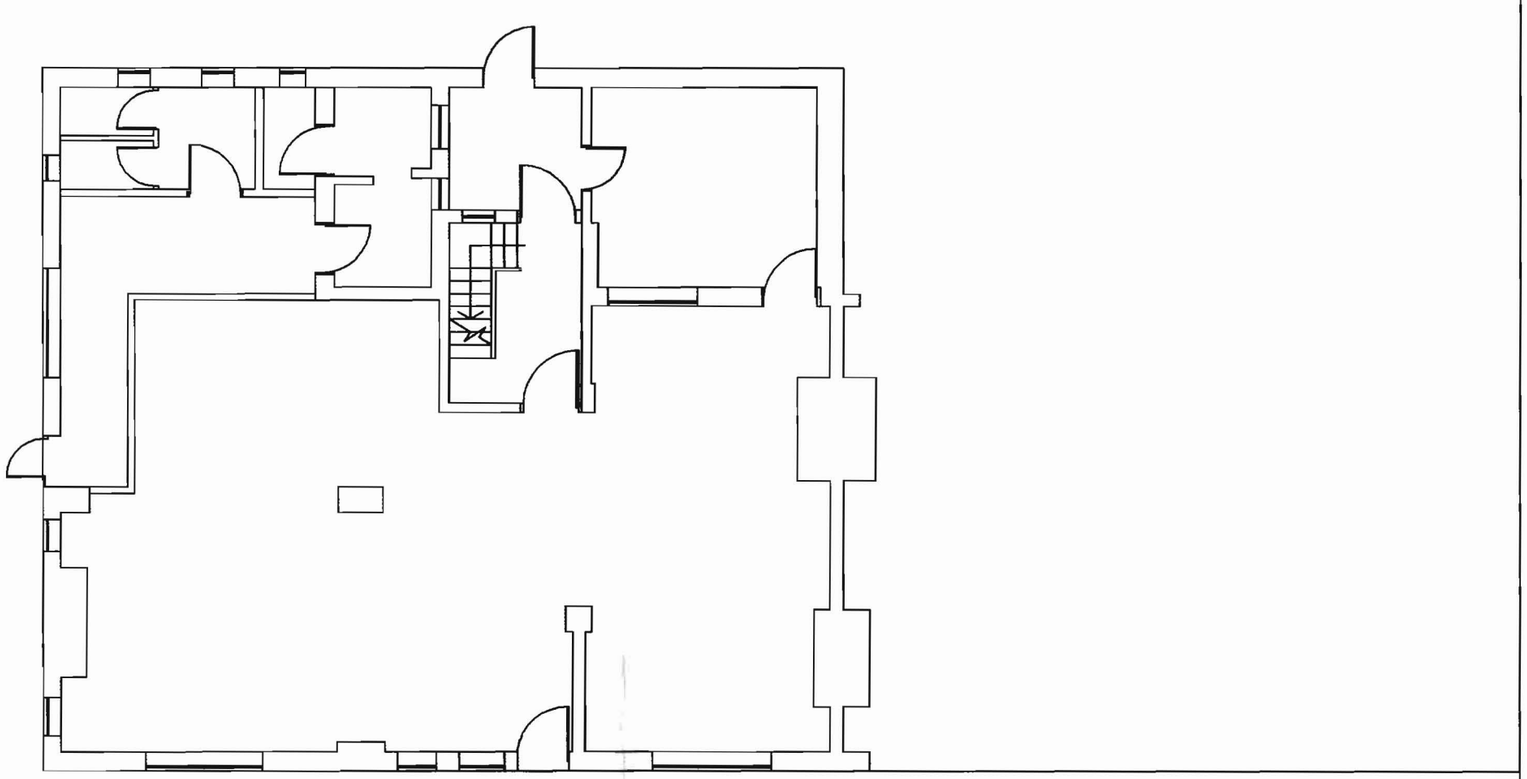

EXISTING SITE PLAN

WILSON STREET

EXISTING+ PROPOSED

N.GEDAL
BA Hons Dip ARCH RIBA
ARCHITECT

CLIENT
Human Appeal
Community Centre
34 Wilson Street
Ardwick
M13 9EX

Architects
N.Gedal
4 Rutters Lane
Hazel Grove
Stockport
SK7 5AY
Tel: 0161-419 - 9757
najibgedalarchitects@hotmail.com

DRAWING TITLE

Existing Site Plan

DRAWING No : HAI 01

SCALE	DATE
1:100	10.05.12