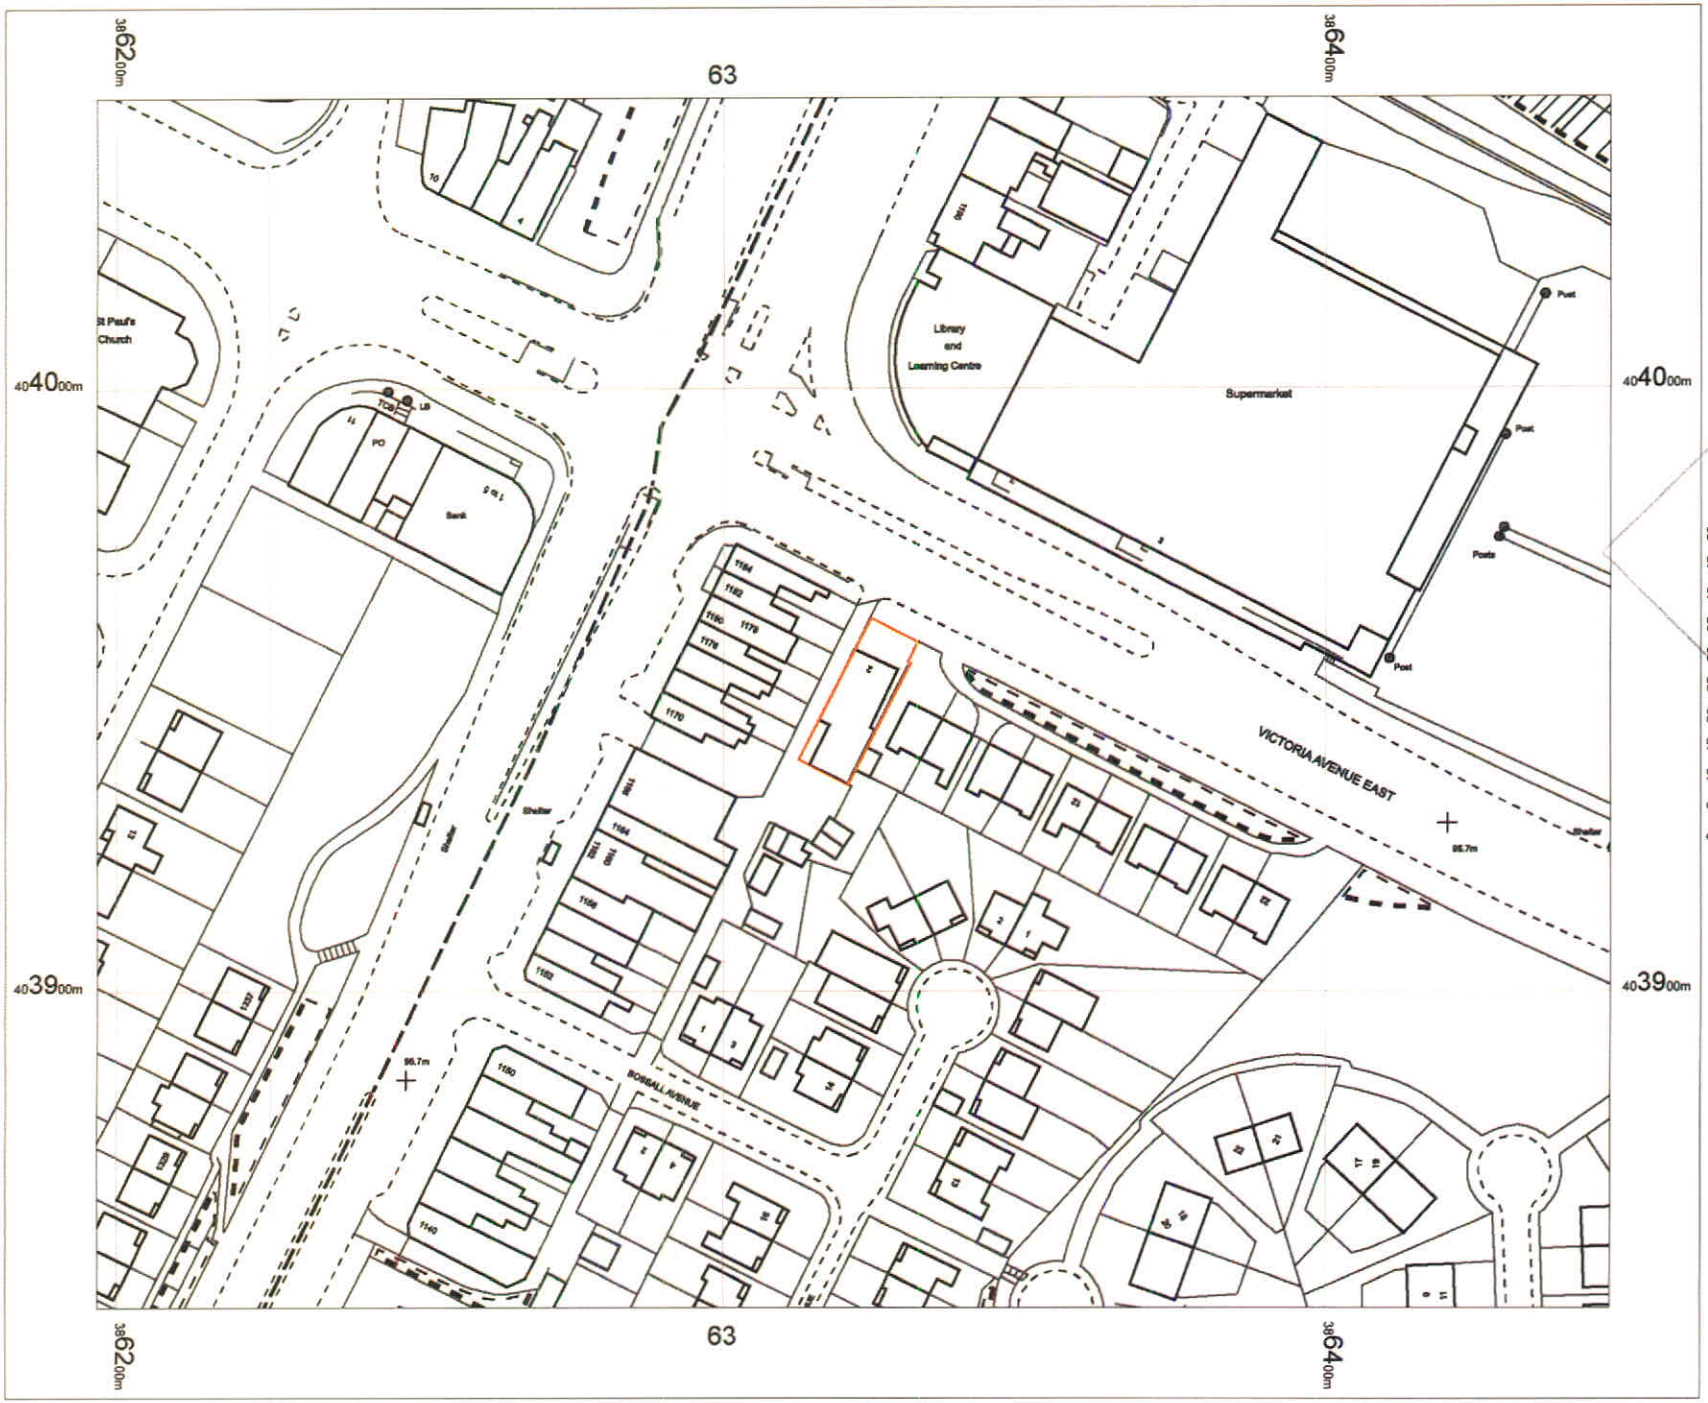


N

PLANNING AND BUILDING CONTROL
08 JUL 2015

0 5 10 15 20 25 30 35 40 45 50 m

OS MasterMap 1250/2500/10000 scale
11 February 2015, ID: CM-00400633
www.centremapslive.co.uk

1:1250 scale print at A4, Centre: 386322 E, 403948 N

©Crown Copyright Ordnance Survey. Licence no. 100019980

Mapping sourced from Ordnance Survey

CENTRE MAPS LIVE.
FOR A BETTER POINT OF VIEW