




FRONT ELEVATION (No change)

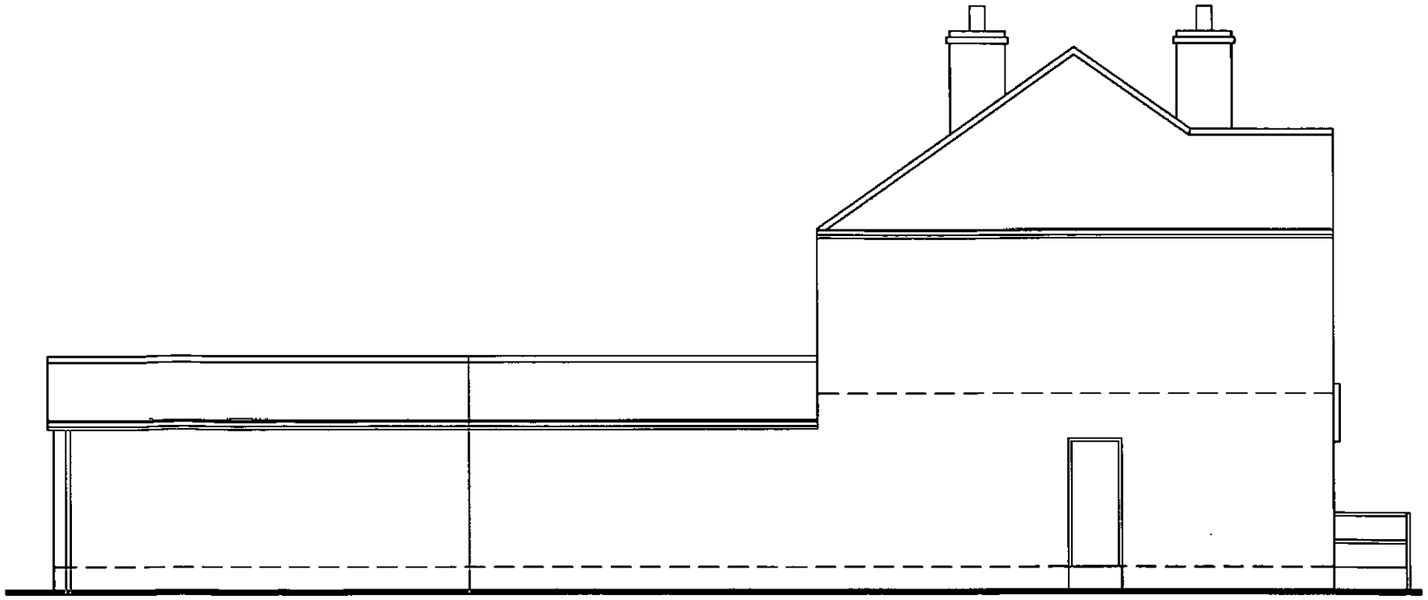

SIDE ELEVATION (No change)

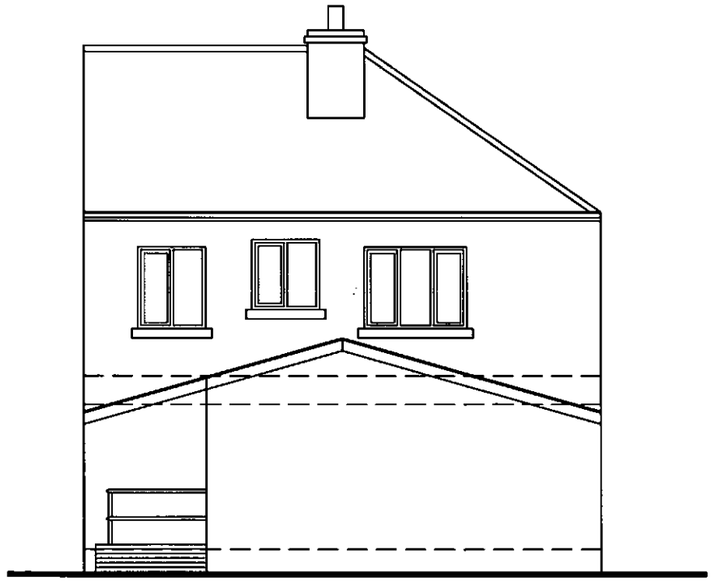

PROPOSED REAR ELEVATION

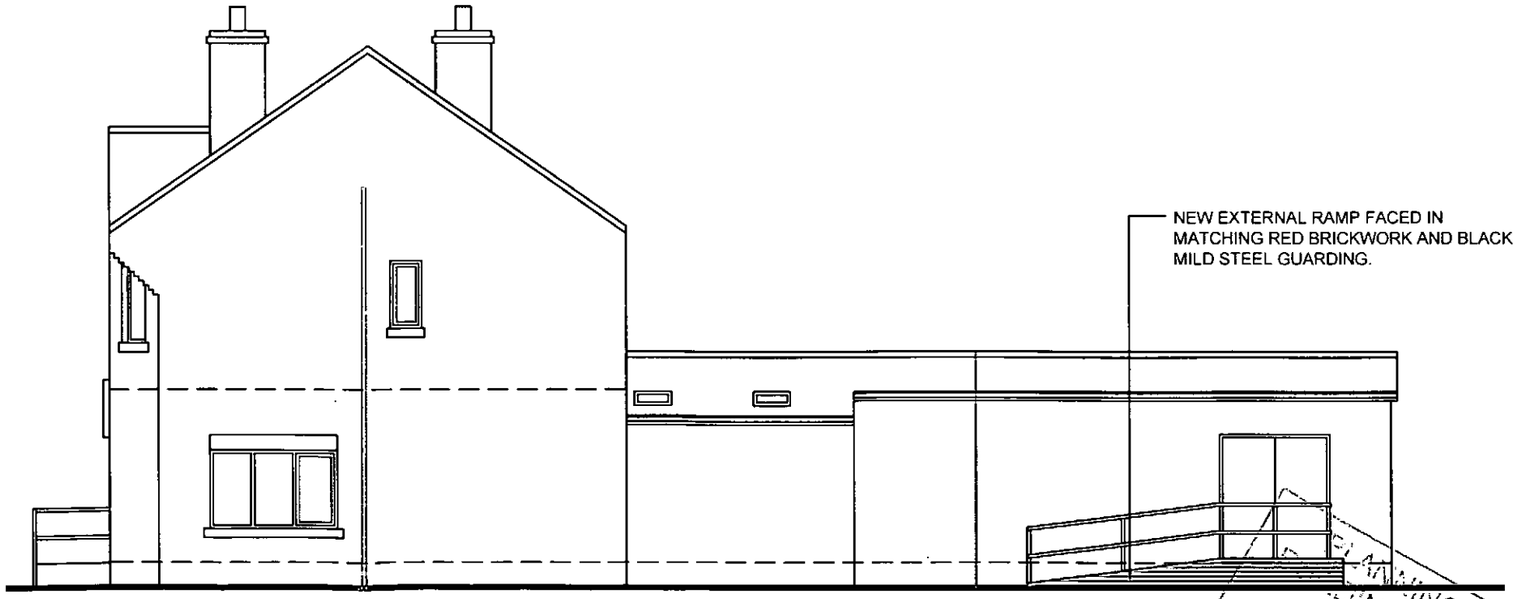


PROPOSED SIDE ELEVATION

PLANNING AND
BUILDING CONTROL
08 JUL 2016


WARWICK STEWART
ARCHITECTS
PROJECT MANAGERS • INTERIOR DESIGNERS • CDM COORDINATORS
892 ANTRIM ROAD, TEMPLEPATRICK, COUNTY ANTRIM, BT39 0AH
Tel: +44(0)28 9443 9071 Fax: +44(0)28 9443 2538
Email: info@warwickstewart.co.uk
Web: www.warwickstewart.co.uk

PROJECT	PROPOSED ELEVATIONAL ALTERATION TO 2, VICTORIA AVENUE EAST, MANCHESTER
CLIENT	RESPOND HEALTHCARE LTD
DRAWING	PROPOSED ELEVATIONS

PROJECT NO	DRAWING NO	DATE	SCALE	DRAWN BY / CHECKED BY
14007_PE	C048	JUN'16	1:100	BW / BW

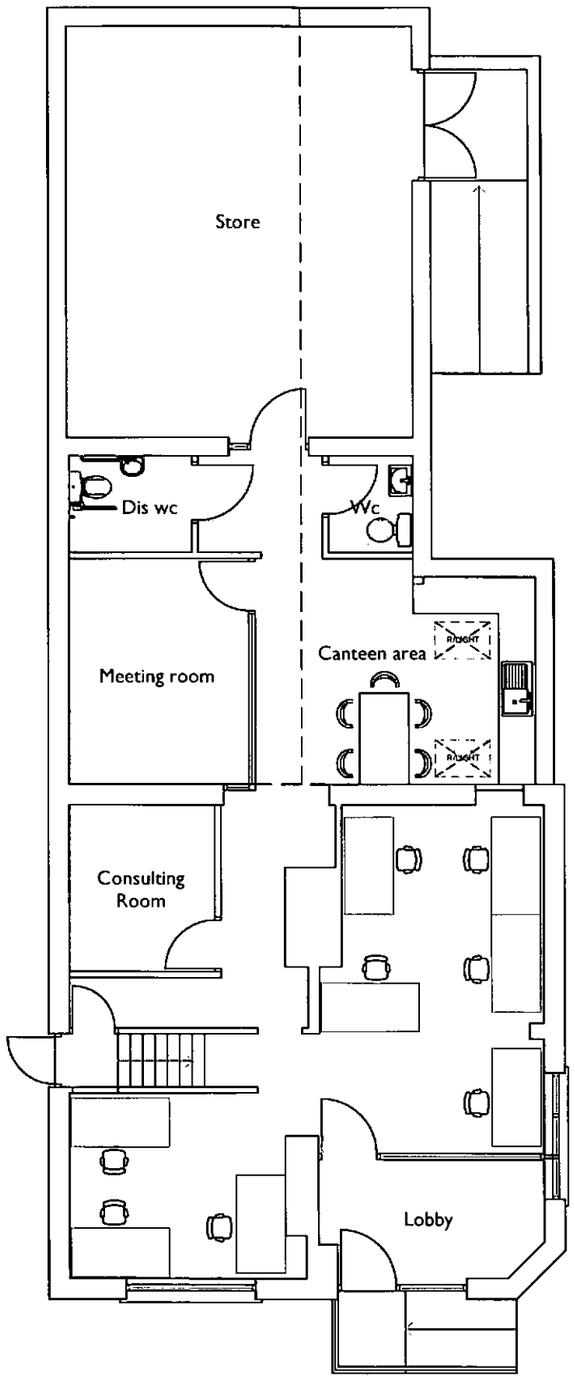

PROPOSED GROUND FLOOR PLAN

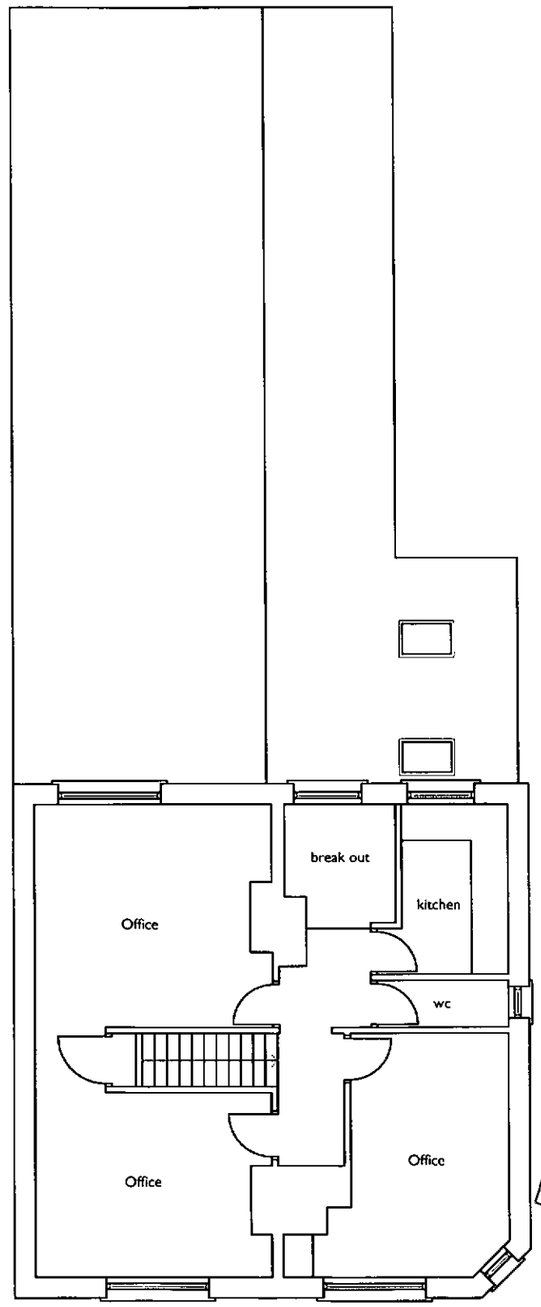

1st FLOOR PLAN (No Change)

PLANNING AND BUILDING CONTROL
08 JUL 2016

WARWICK STEWART ARCHITECTS
PROJECT MANAGERS • INTERIOR DESIGNERS • CDM COORDINATORS
892 ANTRIM ROAD, TEMPLEPATRICK, COUNTY ANTRIM, BT39 0AH
Tel: +44(0)28 9443 9071 Fax: +44(0)28 9443 2538
Email: info@warwickstewart.co.uk
Web: www.warwickstewart.co.uk

PROJECT	PROPOSED ELEVATIONAL ALTERATIONS TO 2, VICTORIA AVENUE EAST, MANCHESTER
CLIENT	RESPOND HEALTHCARE LTD
DRAWING	PROPOSED PLANS

PROJECT NO	DRAWING NO	DATE	SCALE	DRAWN BY / CHECKED BY
14007_PE	C03A	JUN'16	1:100	BW / BW