This drawing must not be scaled. Discrepancies are to be reported to the Architect immediately.
All dimensions to be checked from site. All information to be subject to full site surveys.
This drawing or any portion of it may not be reproduced in any way without the consent of the Architect.

REV.	DETAILS	BY	DATE
A	Position of jockey wheel track added.	AG	160913

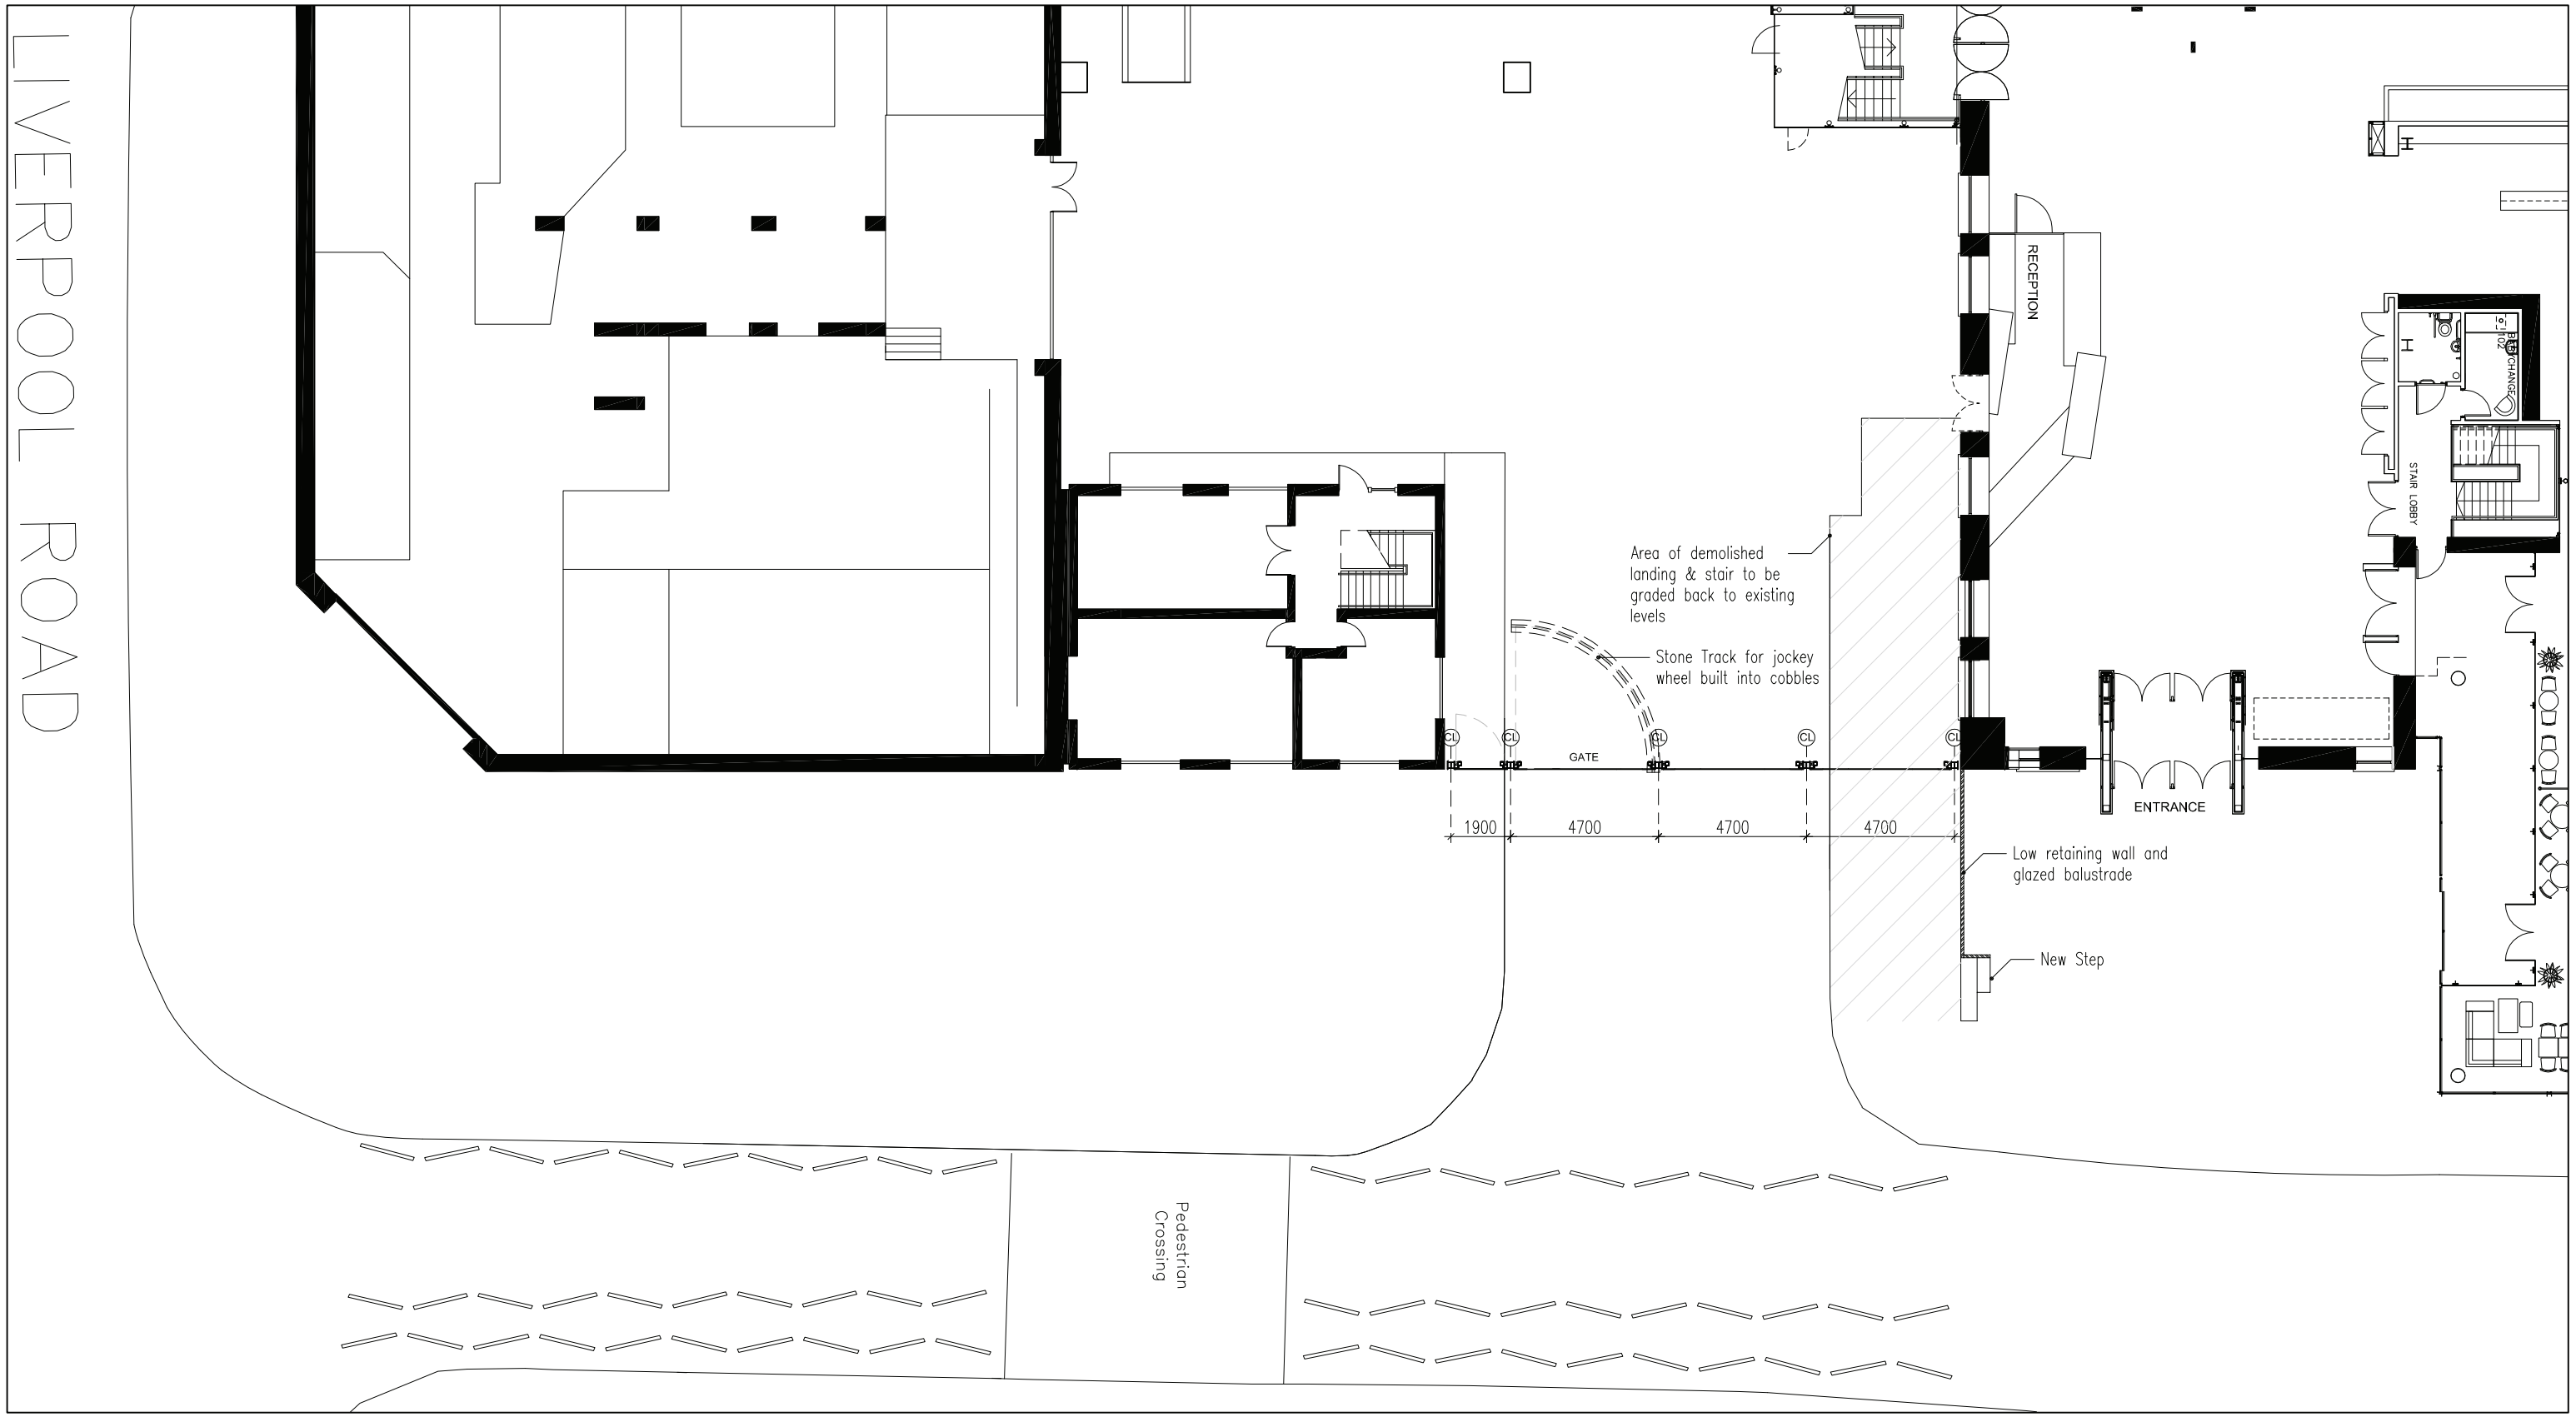

GROUND FLOOR PLAN OF GATES IN PHASE 1 @ 1:200

FOR PLANNING

walker simpson architects
33 Piccadilly Manchester M1 1LQ
Tel 0161 228 7406 Fax 0161 228 7046

PROJECT: MOSI Entrance Gates
TITLE: GROUND FLOOR PLAN OF GATES IN PHASE 1
SCALE: 1:200@A3 DATE: 130812
DRAWN: AG NUMBER: WSA.0302.P.22