

COPYRIGHT OF ATELIER MB LTD
DO NOT SCALE FROM THIS DRAWING
DIMENSIONS TO BE CHECKED ON SITE

Key


- Existing
- Existing to be removed none original fabric
- Existing to be removed original fabric

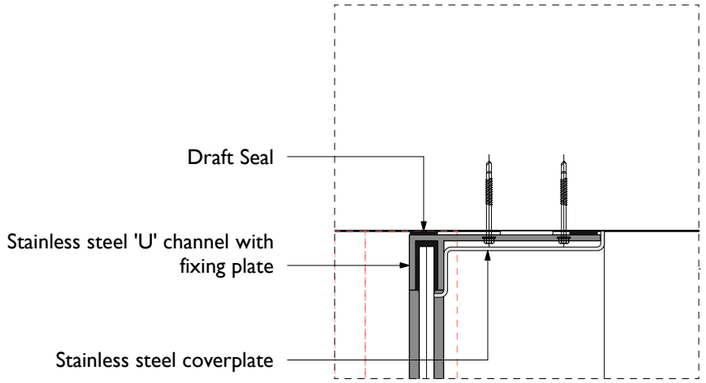

401/1. Proposed Entrance Door Head Detail. Scale: 1:5

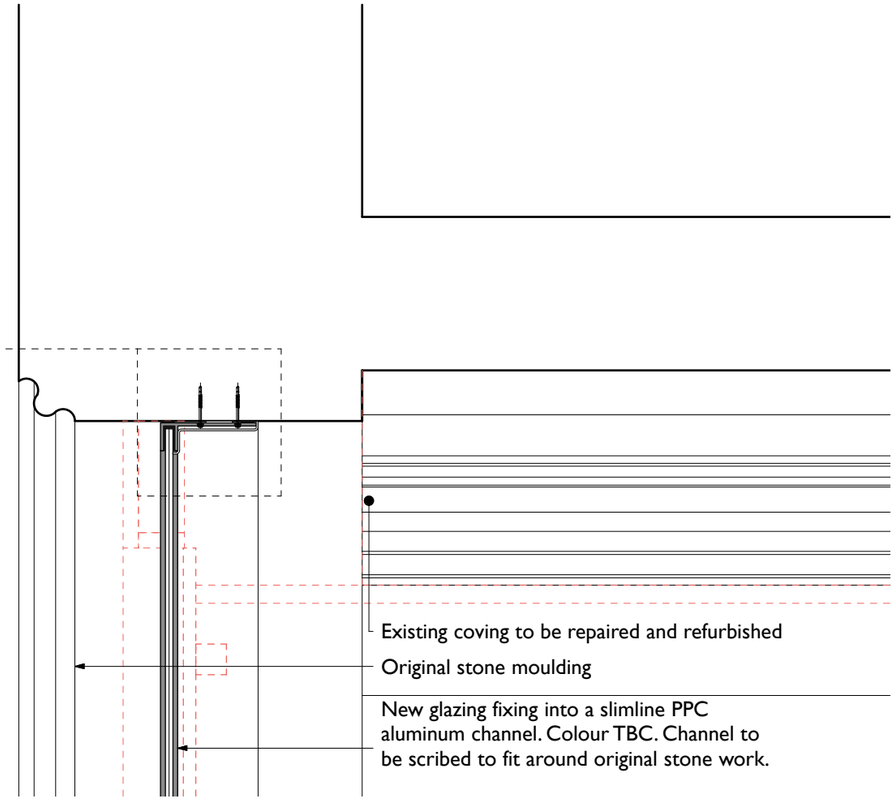


401/1. Proposed Entrance Door Head Detail. Scale: 1:10

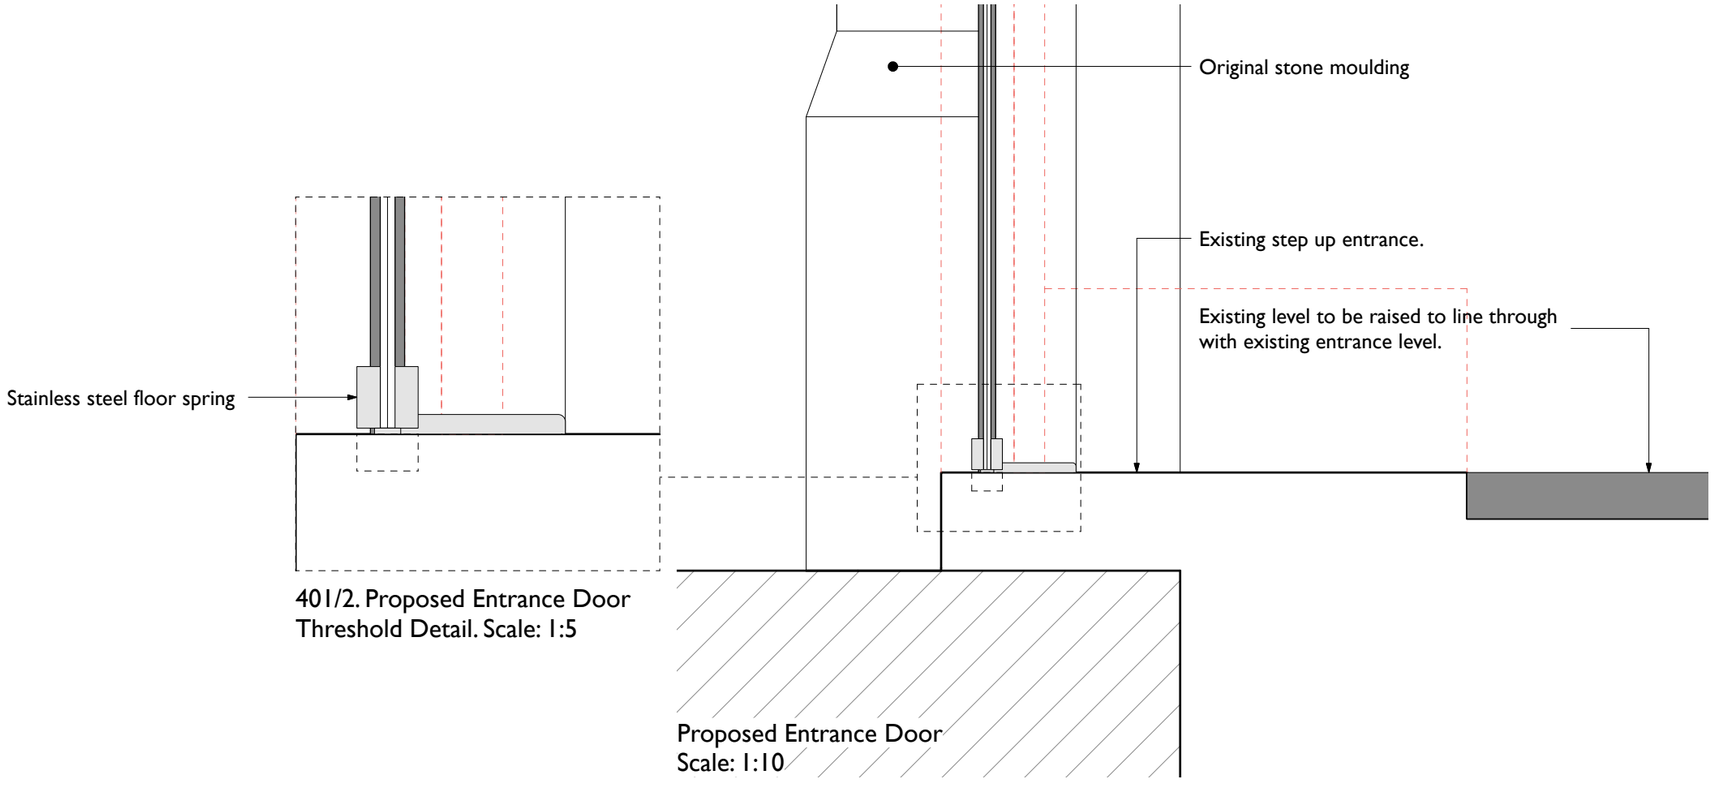

401/2. Proposed Entrance Door Threshold Detail. Scale: 1:5

Proposed Entrance Door
Scale: 1:10

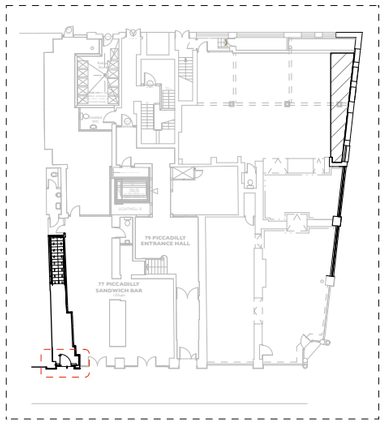

77 Piccadilly Basement

Proposed Entrance
Proposed Details

scheme	1645
drwg no.	**P(401)**
rev	-
scale	**See Drawing@A3**
date first drawn	Feb 16
drawn	MM

***SK** sketch **P** proposed **T** tender **C** construction **AB** asbuilt*

www.ateliermb.co.uk
t 0161 236 0051
e architect@ateliermb.co.uk

Atelier MB
Urban Architects