

SITE LOCATION PLAN 1:1250

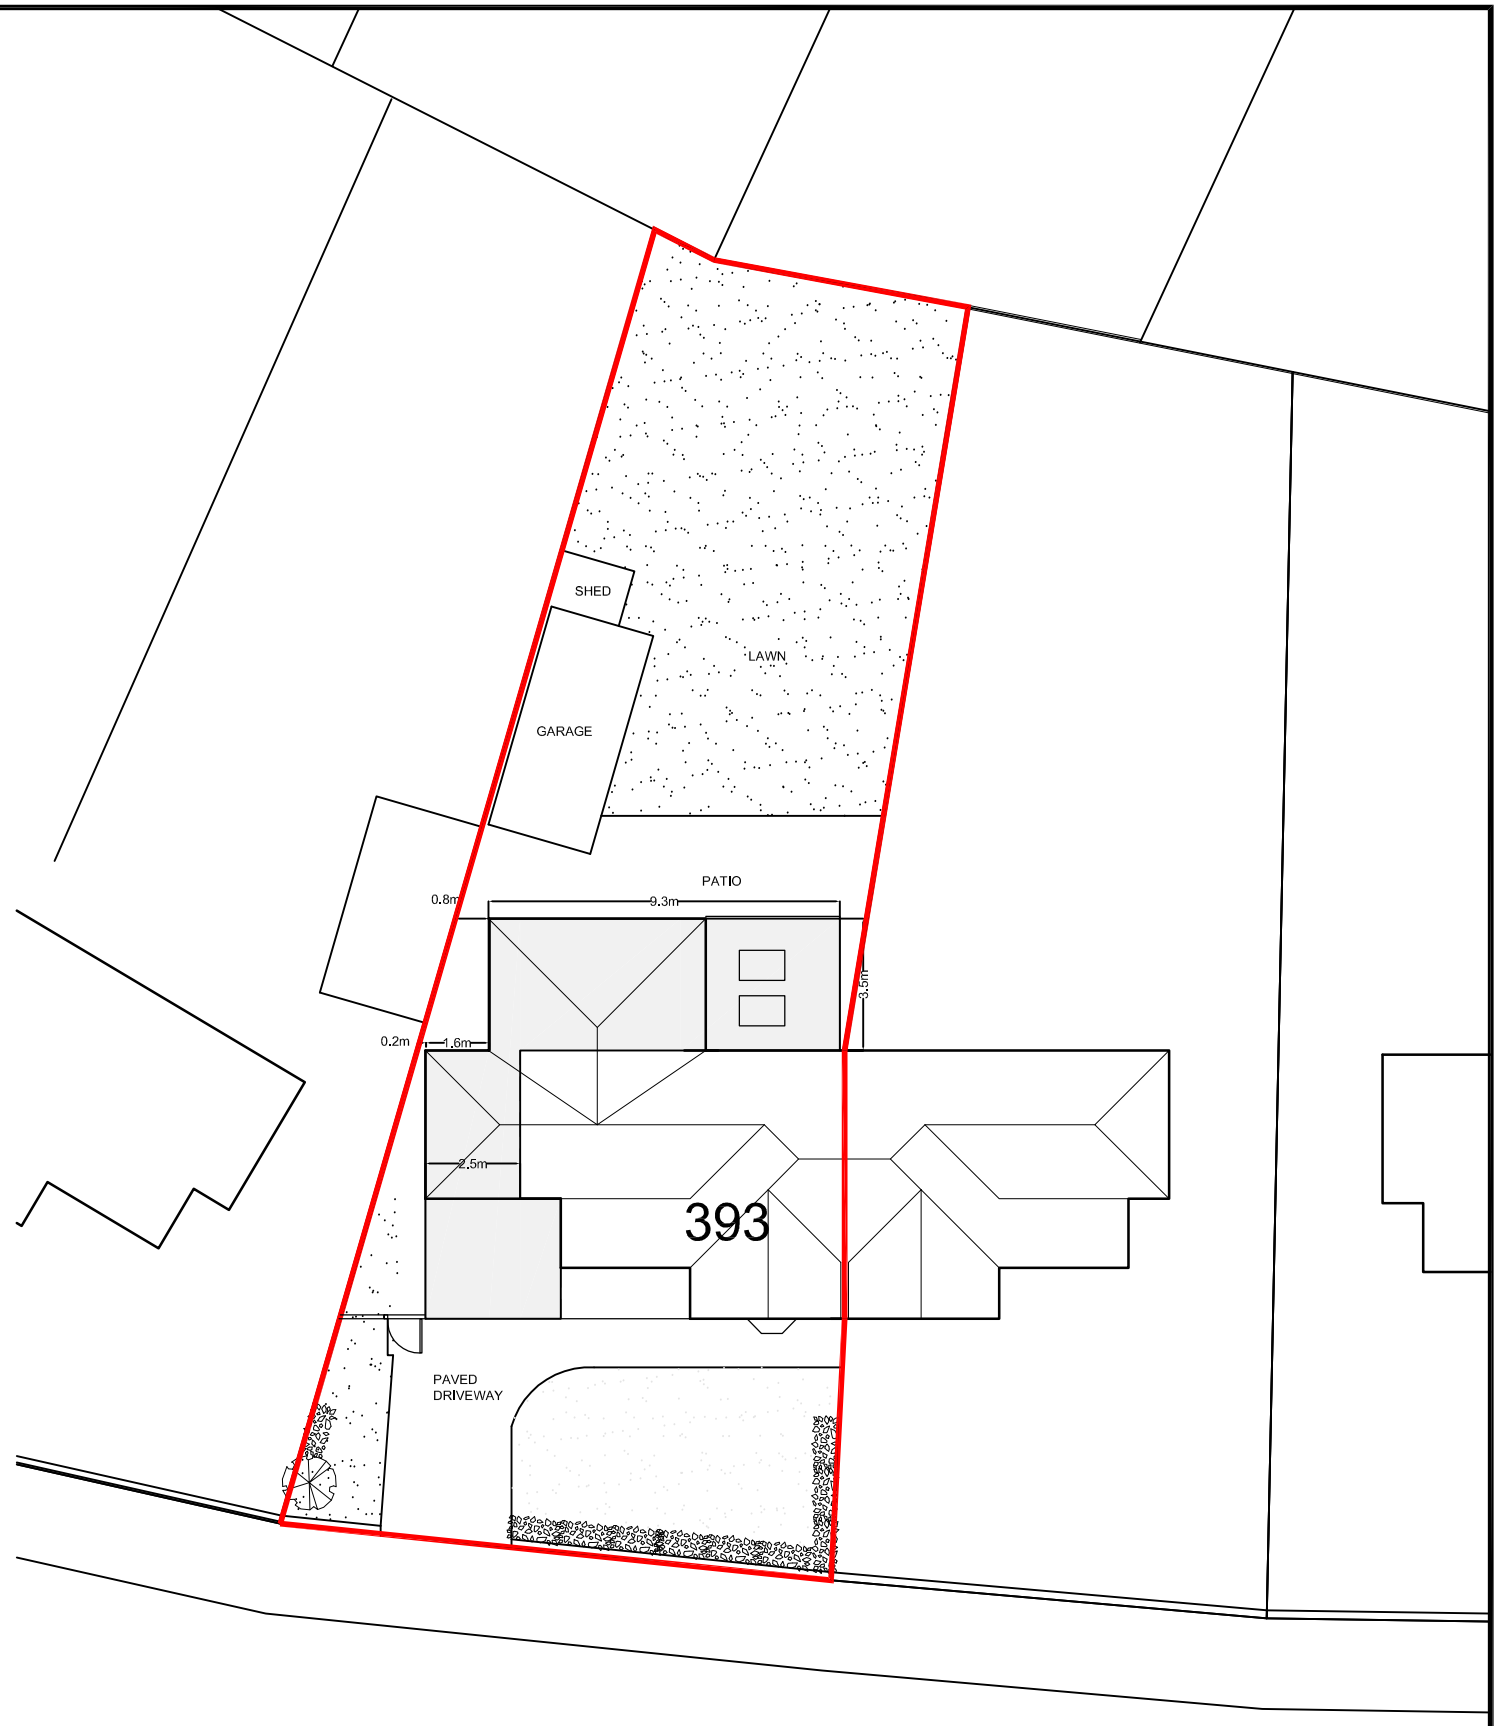

SITE BLOCK PLAN 1:200

393 PARRSWOOD ROAD

393 PARRSWOOD ROAD
PROPOSED LOCATION & SITE PLANS
SCALE 1:1250& 1:200 Jun 16 00-02 REV 1