
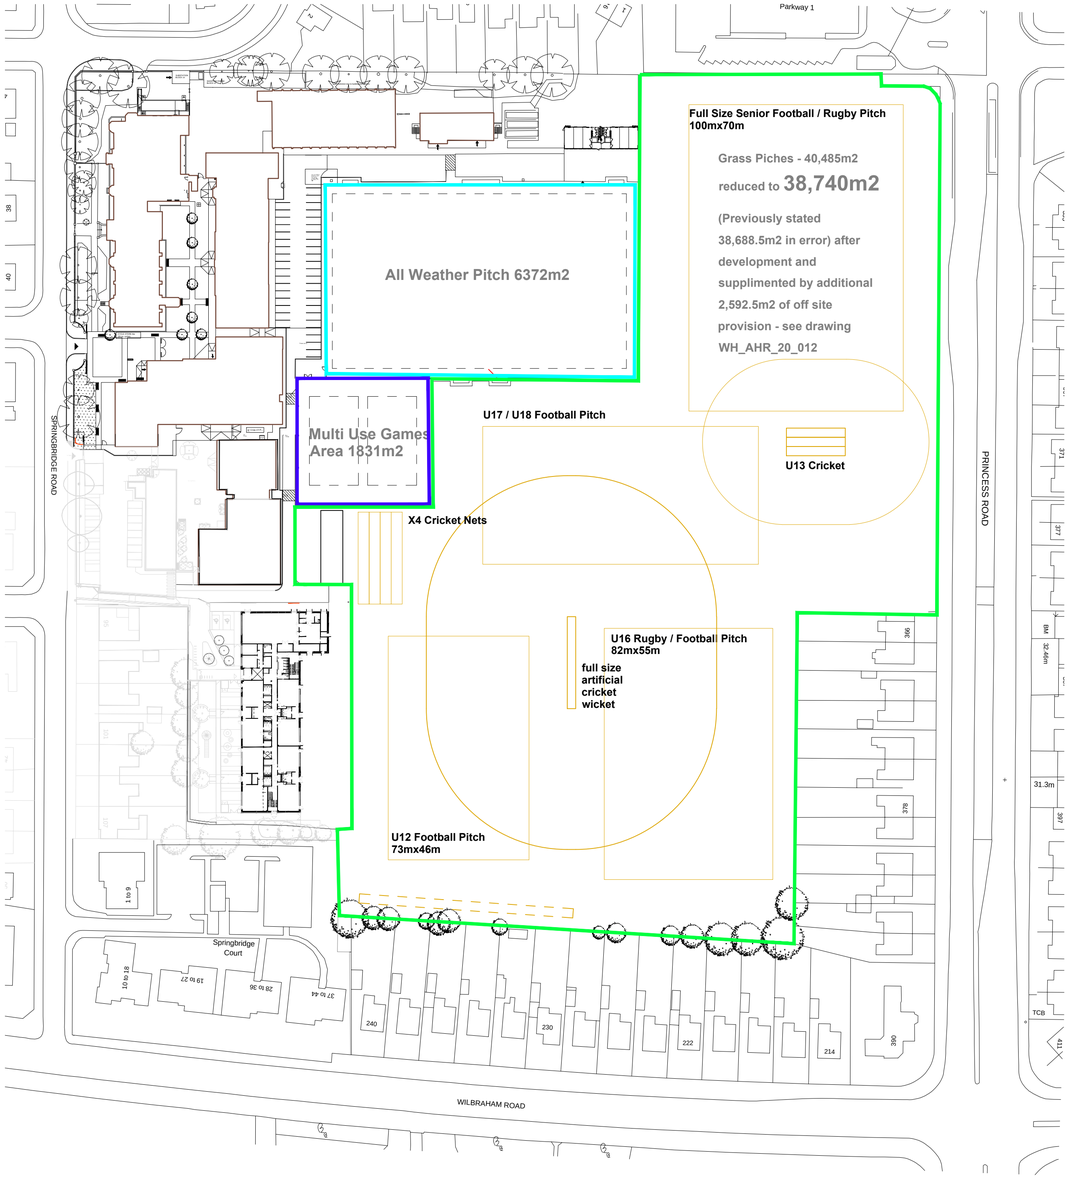


1 Proposed WinterPlaying Field Arrangement

1 : 1000

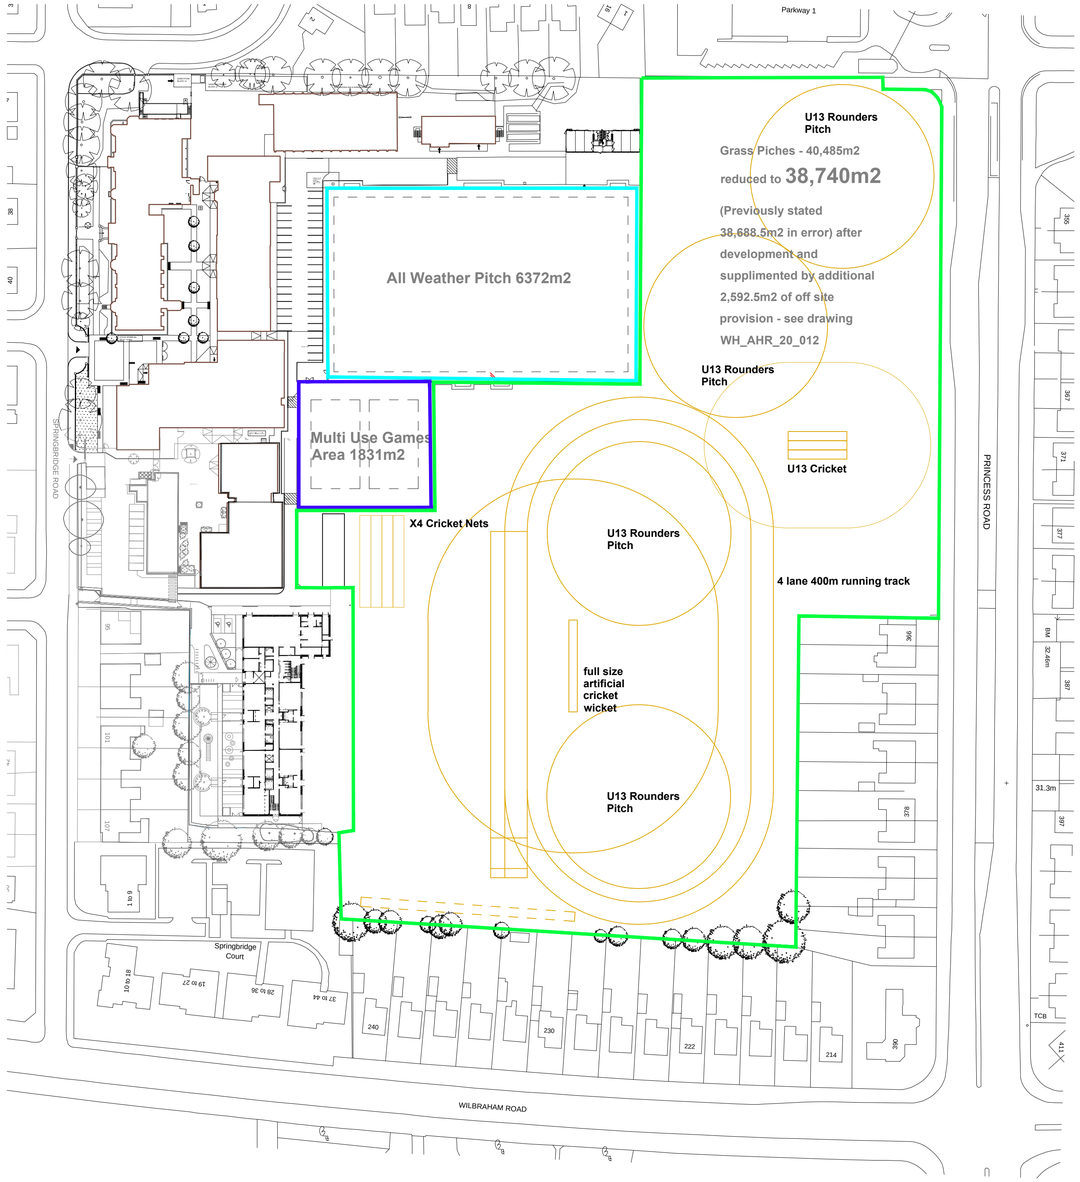

2 Proposed Summer Playing Field Arrangement

1 : 1000

Grass Pitch Area

Proposed Pitch Markings

Open Space Assessment

1 : 100

SCALE 1 : 1000

0 20 40 60

N

Rev	Description	Date	Dr by	App by
G	KS1 and KS2 play area to primary school updated. Drawing to be submitted for ammendment of condition 2 - no alteration to pitches	12.07.2016	AF	DNH
F	cricket nets moved, cricket square updated to full size artificial wicket (accepted by sport England and ECB) correct size 400mm running track shown, proposed new primary building indicated on plan	09.07.2016	DNH	IK
E	Tender Issue	10.08.2015	AF	IK
D	Changes further to Sports England Feedback	27.07.2015	AF	IK
C	Changes further to ECB engagement	22.07.2015	AF	IK
B	Changes further to design review	17.07.2015	AF	IK
A	Changes further to meeting with Sports England	16.07.2015	AF	IK

original by	date created	approved by
AF	04/23/15	IK

AHR Architects Ltd
Parsonage Chambers
3 The Parsonage
Manchester
M3 2HW
United Kingdom

T +44(0)161 8287900
F +44(0)161 8287930
E manchester@ahr-global.com
www.ahr-global.com

client name: United Learning Trust

project: William Hulme's Grammar School: New Primary School

drawing: Open Space Assessment 1

computer file | plot date

project number: 2014.00413.000 | scale: As indicated @A1

drawing number: WH_AHR_20_011 | rev: F | issue status: Information

This drawing is to be read in conjunction with all related drawings. All dimensions must be checked and verified on site before commencing any work or producing shop drawings. The originator should be notified immediately of any discrepancy.
This drawing is copyright and remains the property of AHR.