
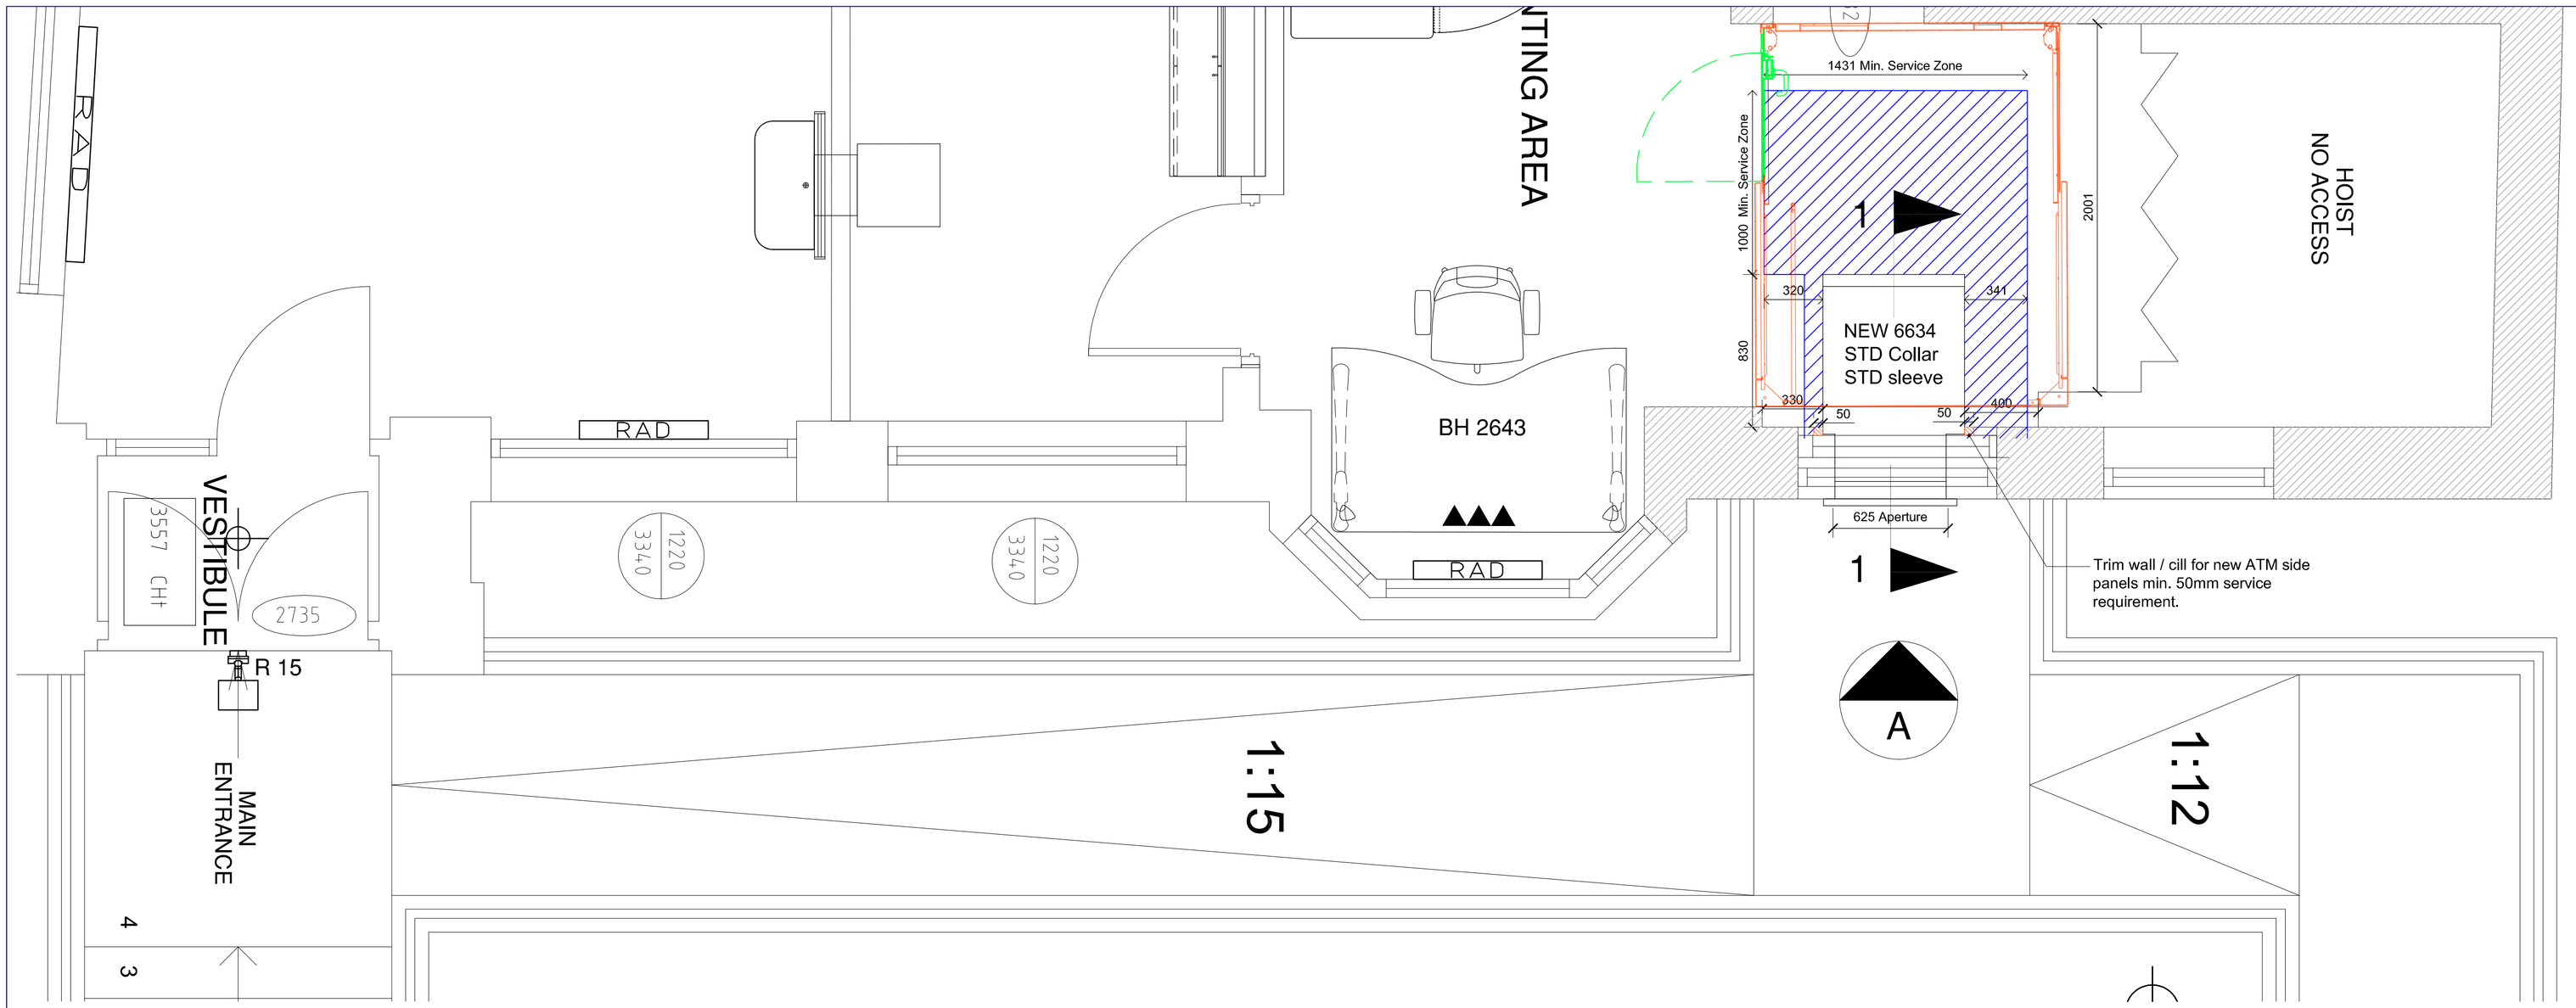



PROPOSED EXTERNAL ATM
PLAN 1- 1:20

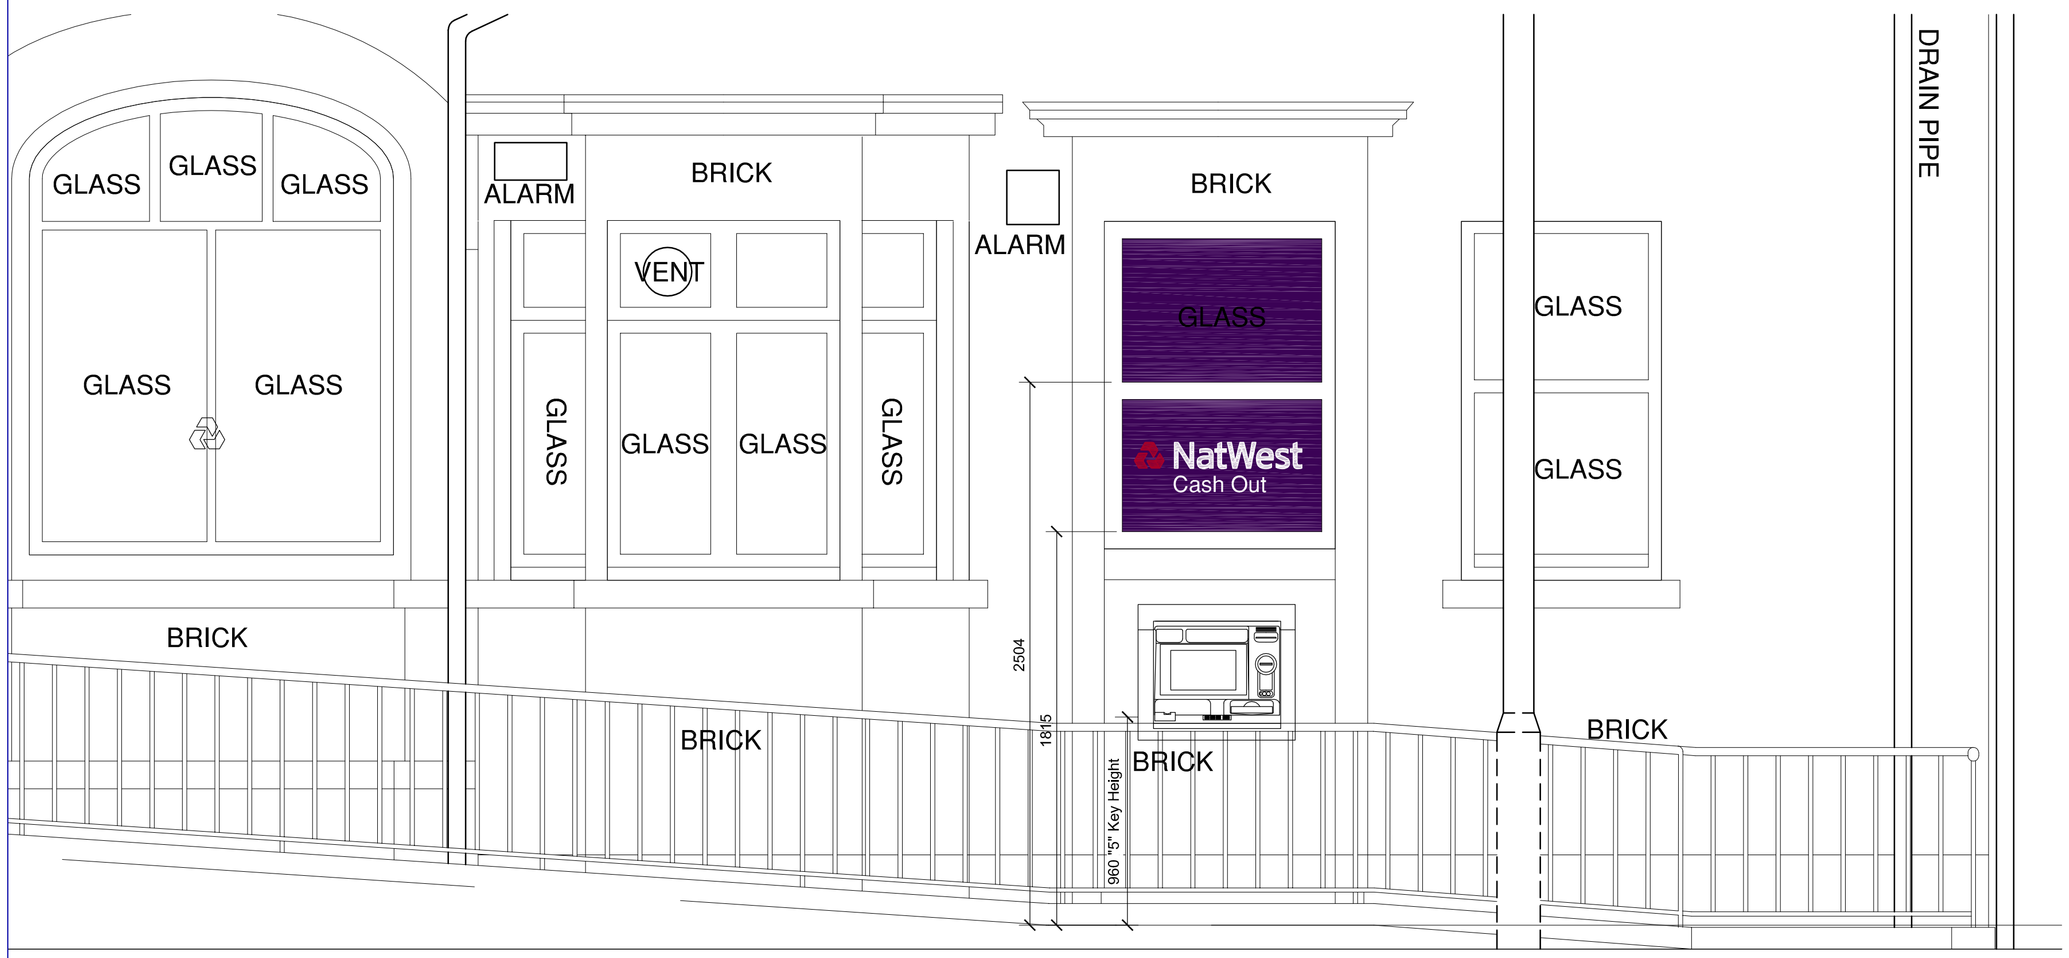

EXTERNAL ELEVATION A - 1:20

WORK IS ONLY REPLACEMENT OF

BUILDING WORKS REQUIRED:
- Adjust aperture in wall to suit new machine. Disturbed finishes to be made good.
- Adjust power and data to suit new machine.
- Remove slip bin from external elevation.

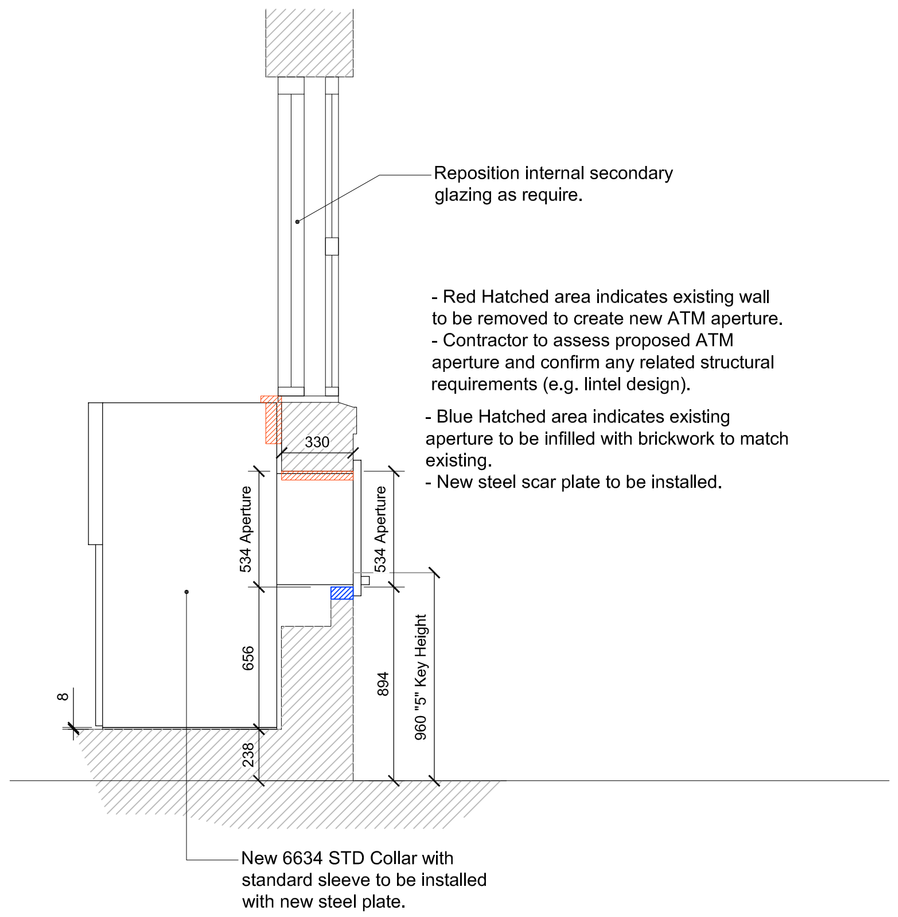

SECTION 1 - 1:20

Group Property

Notes:

This drawing is the copyright and property of The Royal Bank of Scotland plc.
It must not be copied or published without written consent.

Do not scale from this drawing.



Existing 5886 '5' Key height 905mm

Financial footprint Rank	-
Classification	-
Building Category	-
ATM RAG Rating	
COST	

rev	description	date
-	-	-

RBS
The Royal Bank of Scotland Group

project
LEVENSHULME
821 Stockport Road
M19 3PL

title
GROUND FLOOR
ATM SET OUT DETAILS
PROPOSED

scale
1:20 @ A1, 1:40@A3

drn	chk	app
DMP	EK	
date	date	date
16.12.15	16.12.15	

consultants' drawing number
D0704-035-062

brand

rbs drawing number

rev.
/