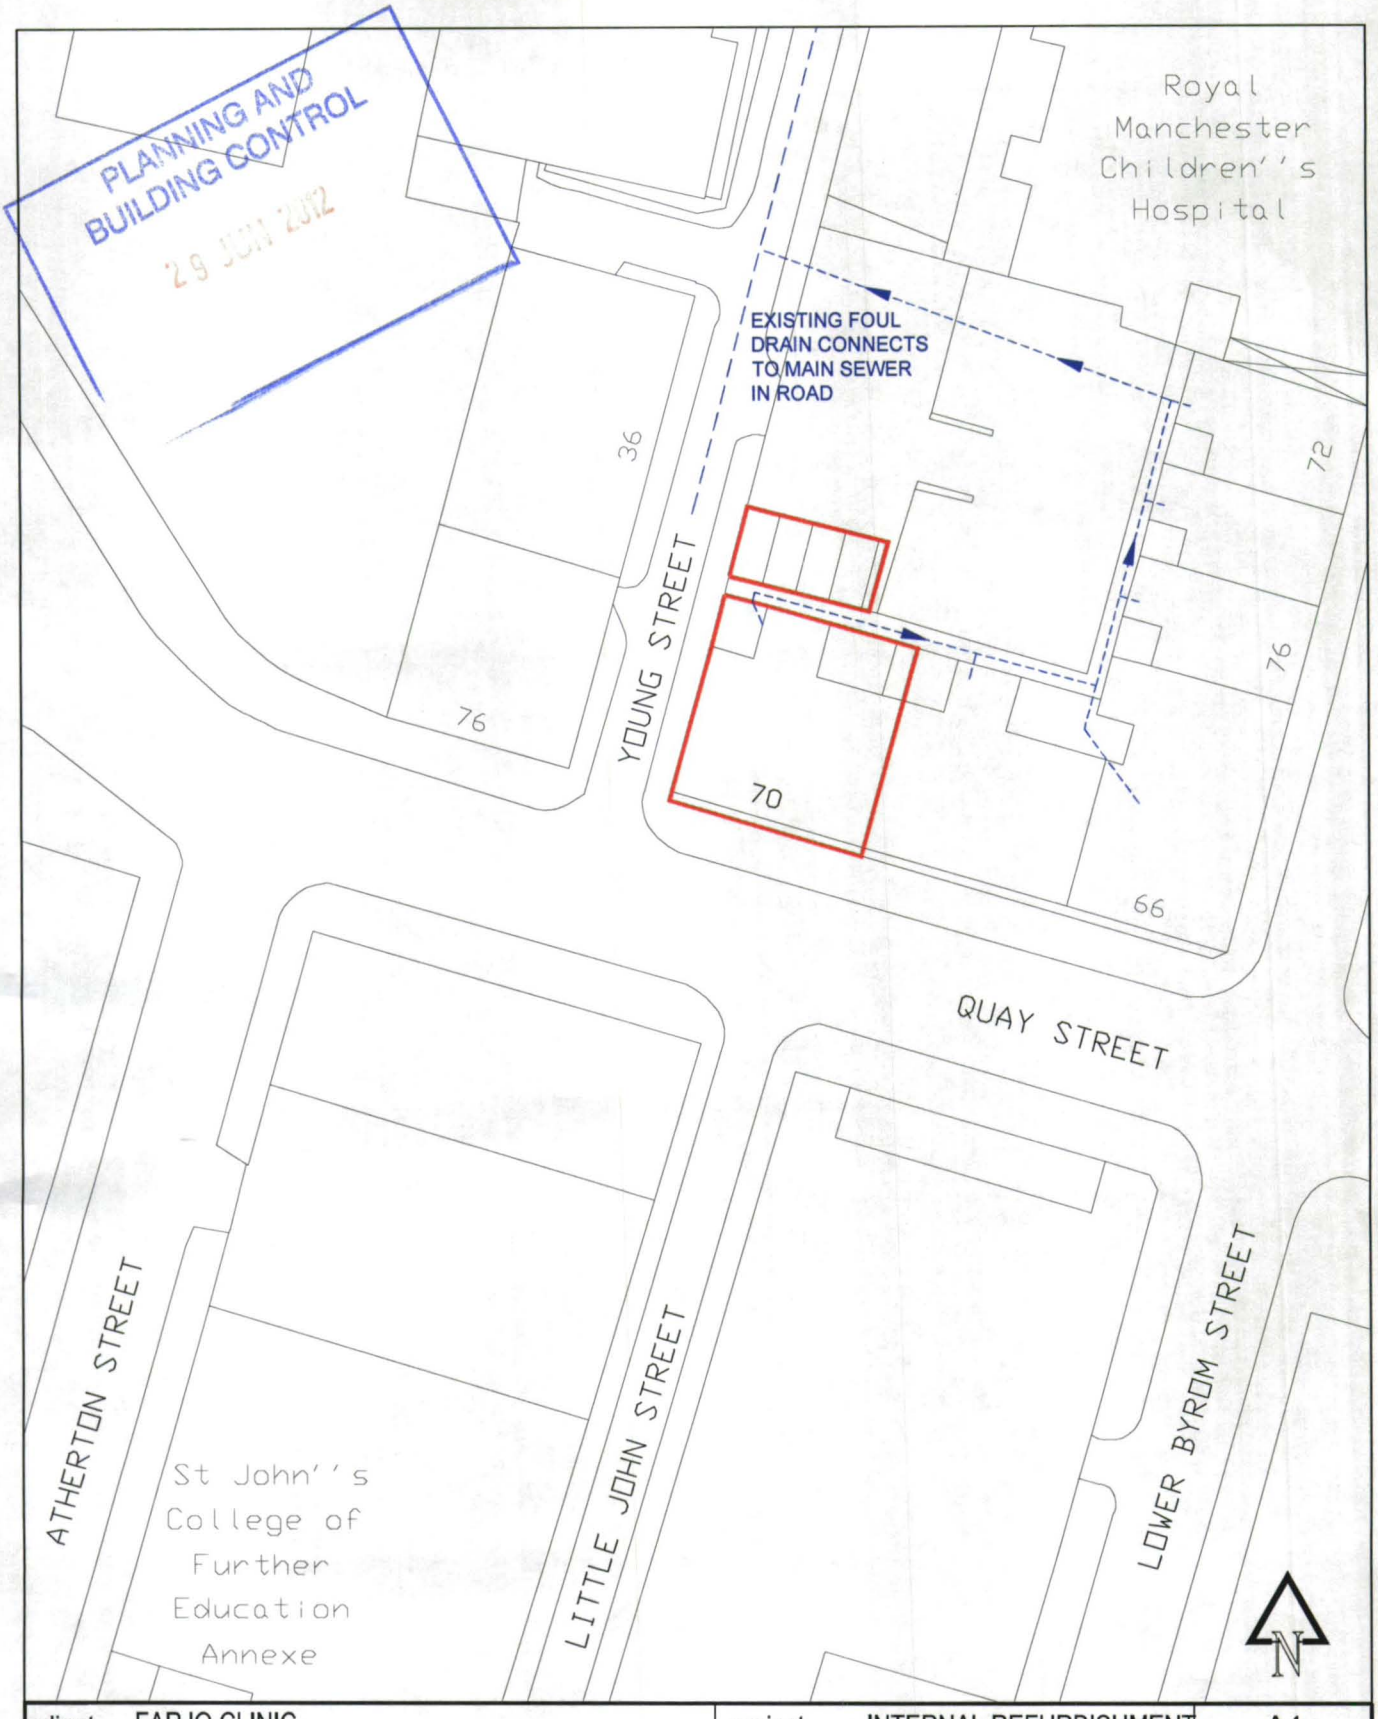

client FARJO CLINIC	project INTERNAL REFURBISHMENT	A4

BGH
Architects
Consulting Engineers
Quantity Surveyors

19 Silverwell Street
Bolton BL1 1PR
T: 01204 525321
F: 01204 525488
email@bghbolton.co.uk

Bradshaw Gass & Hope LLP

scale 1:500	drawing SITE LOCATION PLAN		
	drawn OS	date JUNE 2012	
drawing no 2090.1.201	revision	appd.	
		dept. ARCHITECTURAL	

RIBA

file path