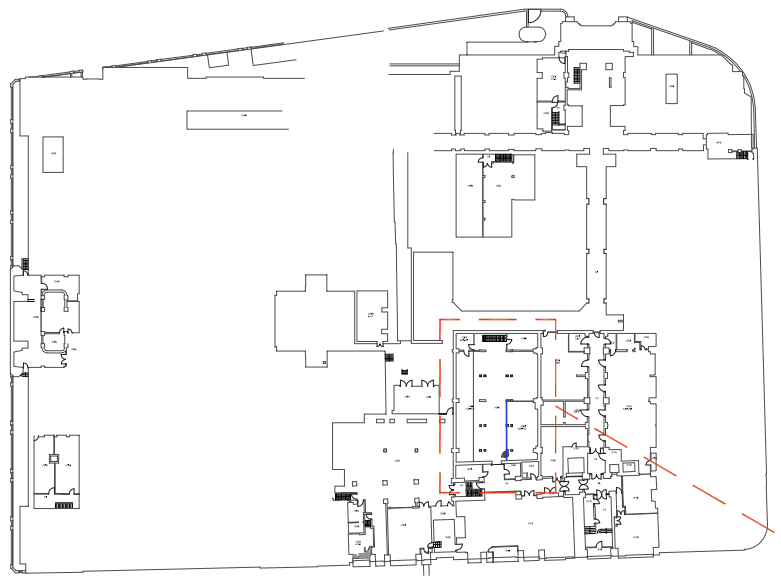

1 Location Plan
Scale: 1:1250

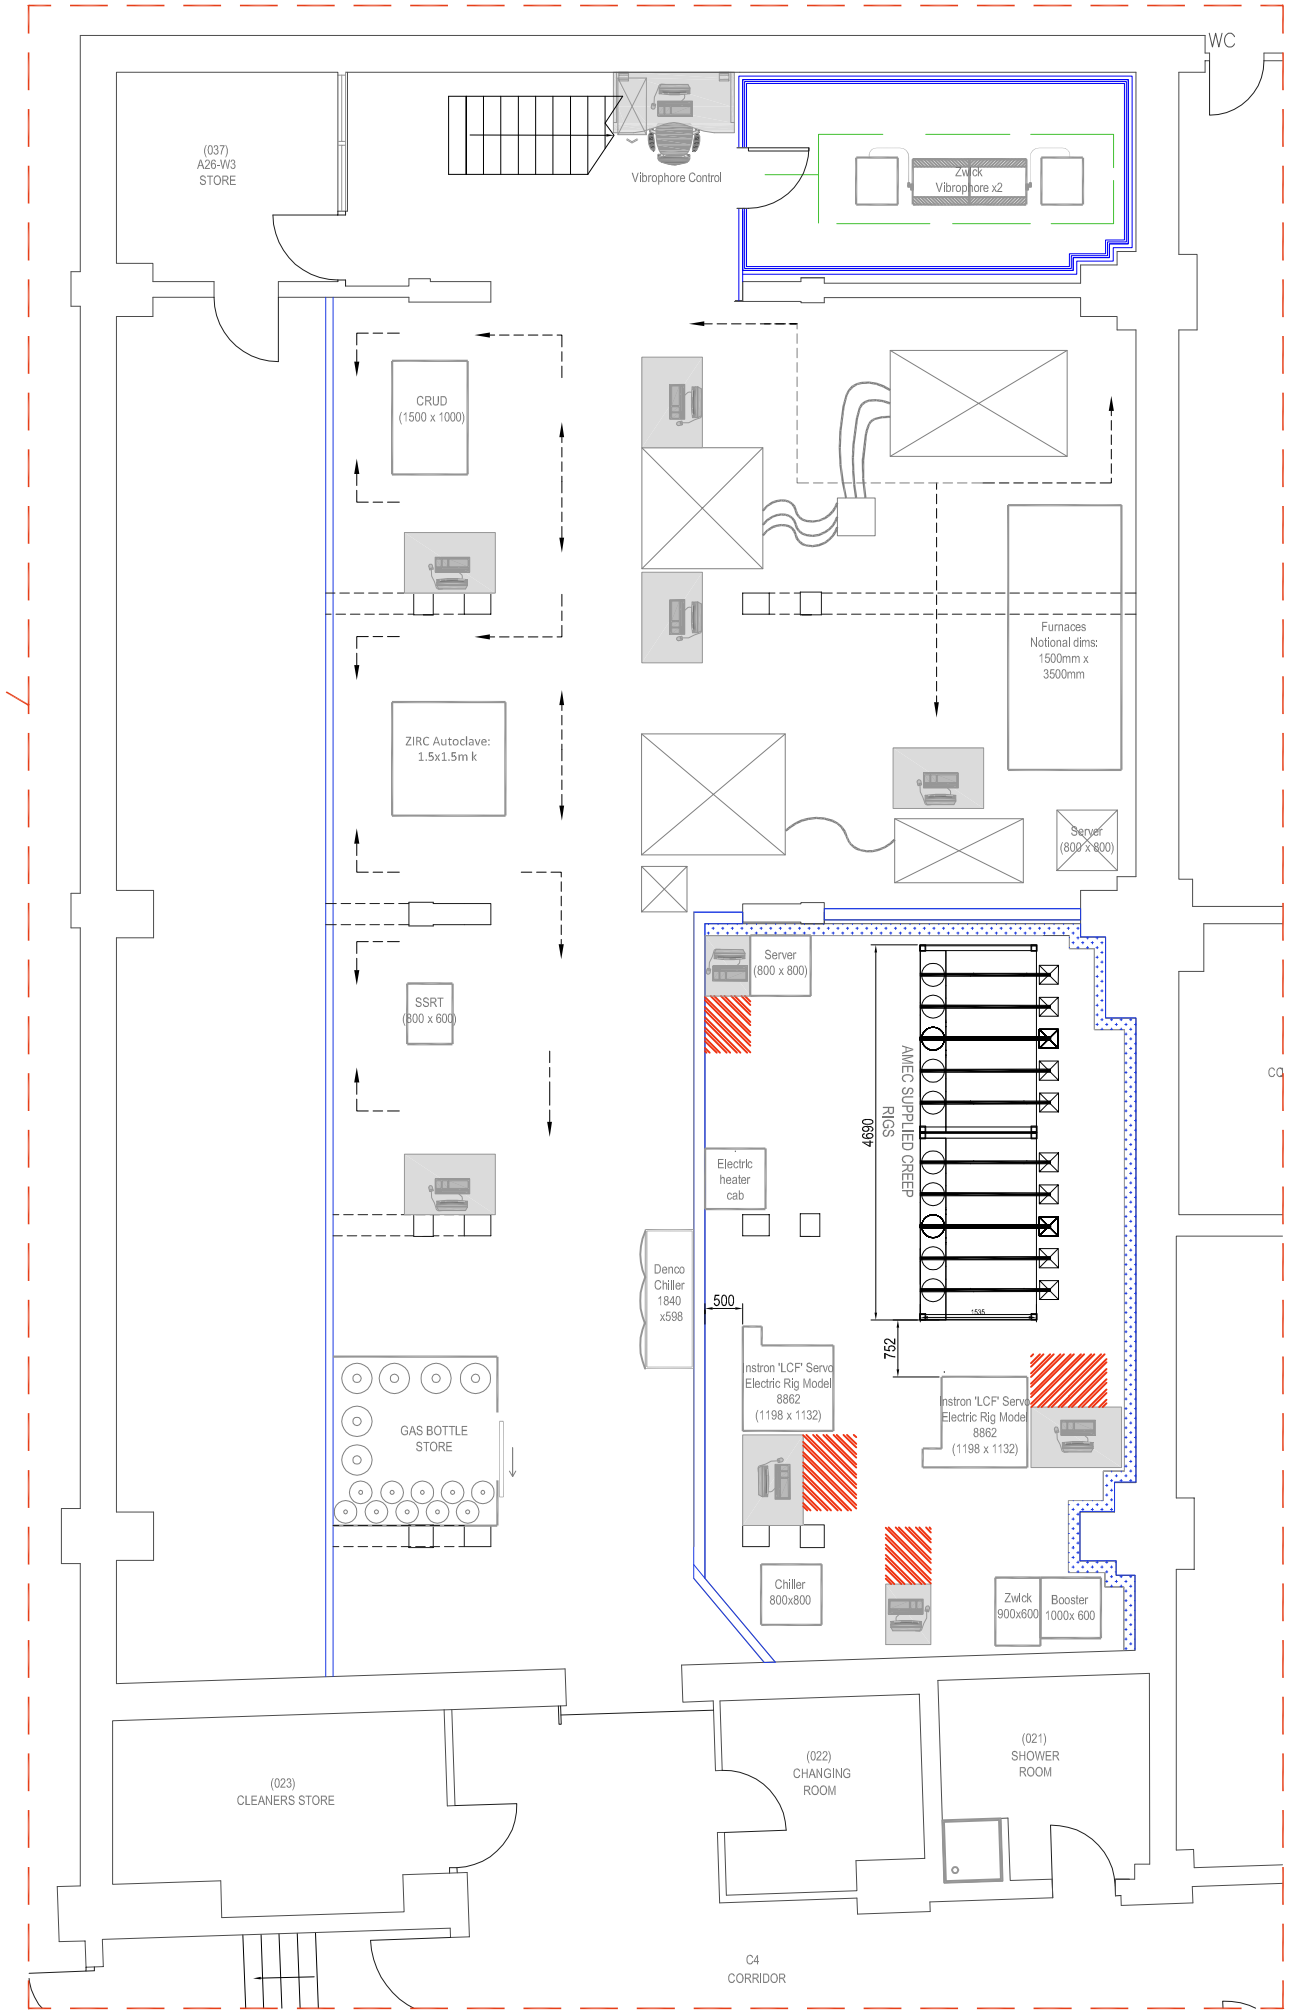

2 Proposed Layout
Scale: 1:100

RLB | Rider Levett Bucknall

DO NOT SCALE THIS DRAWING, CHECK ALL DIMENSIONS ON SITE

This drawing is to be read in conjunction with all relevant specifications and drawings issued. For discrepencies or ommissions contact Rider Levett Bucknall.
The contractor is to check and verify all building and site dimensions and check levels before work commences

© Rider Levett Bucknall UK Limited.

This drawing is to be read in strict accordance with the Schedule of Works & associated documents.

Services

Working area

Date:	Revision:	Dr:

Client:
University of Manchester

Drawing Issue:
TENDER

Project:
Dalton Nuclear Lab
Sackville Building

Drawing Title:
Proposed Layout

Scale:	Drawing Nr:		
as stated @ A3	5086-071-002		
Revision:	**Drawn:**	**Authorised by:**	**Date:**
-	HC	SB	AUG 12

Drawing Ref:
5086-071-002

8 Exchange Quay
Salford Quays
Manchester
United kingdom
M5 3EJ

Tel : +44 (0)161 868 7700
Fax : +44 (0)161 868 7701
Email :
WEB : www.rlb.com

RLB | Rider Levett Bucknall

Drawing Nr: 5086-071-002

Drawing Title: Proposed Layout

Project: Dalton Nuclear Lab

Client: University of Manchester