
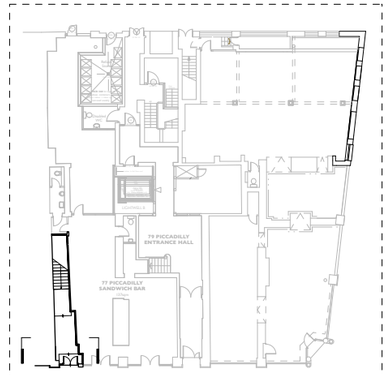


COPYRIGHT OF ATELIER MB LTD
DO NOT SCALE FROM THIS DRAWING
DIMENSIONS TO BE CHECKED ON SITE

Key

Existing

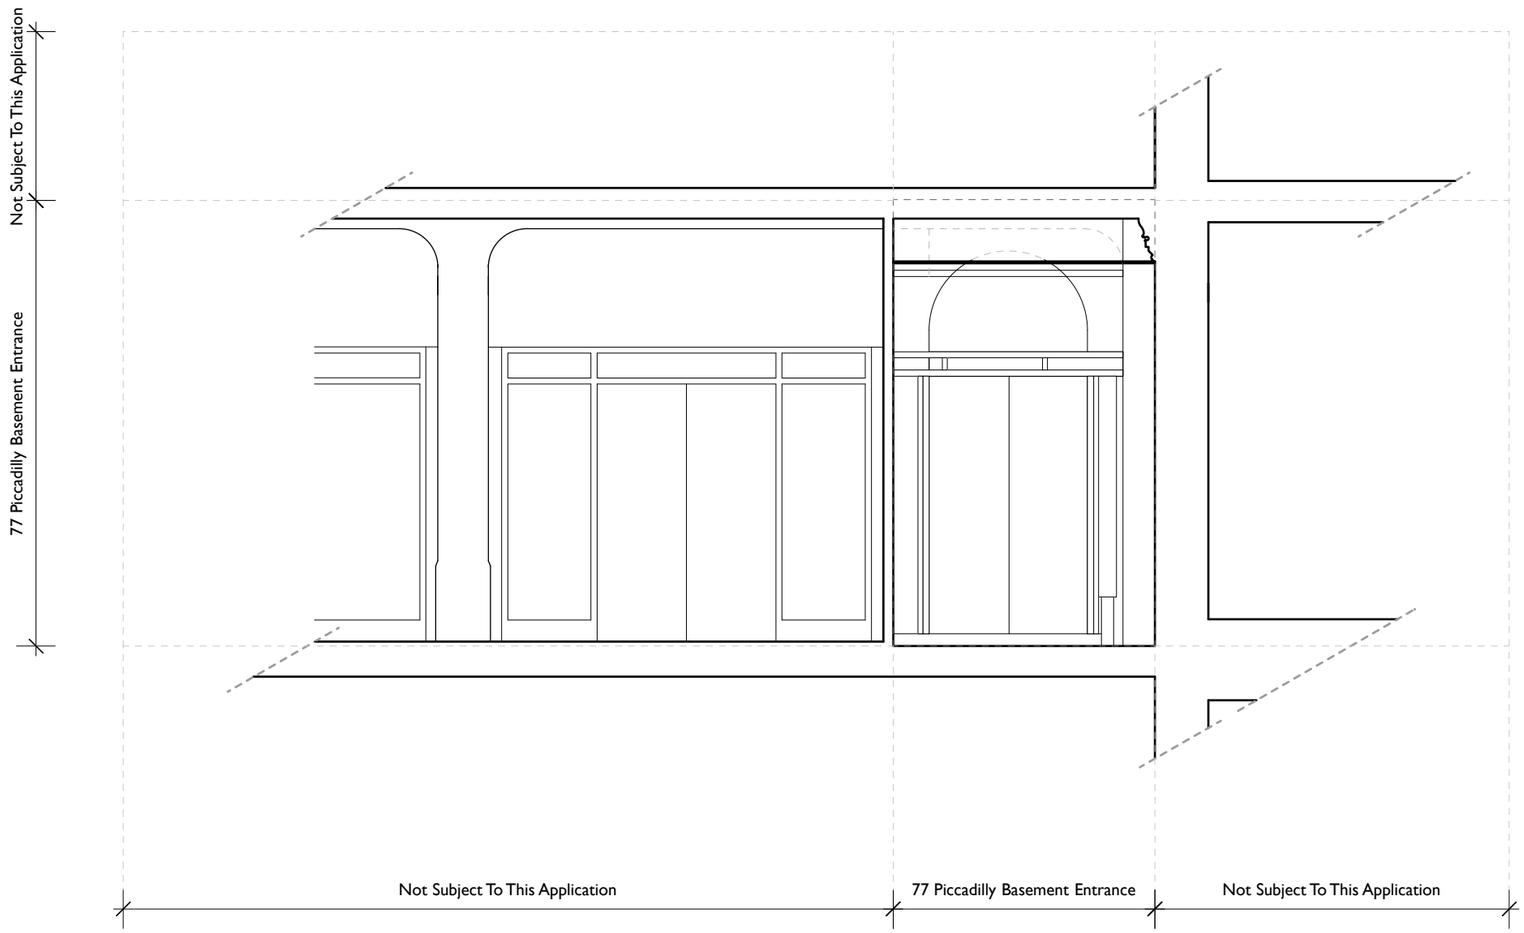

A
29 Apr 16
Entrance elevation altered following site checks

77 Piccadilly Basement

Internal Elevation BB
Existing

scheme	1645
drwg no.	**E(210)**
rev	A
scale	**1:50@A3**
date first drawn	Feb 16
drawn	MM

***SK** sketch **P** proposed **T** tender **C** construction **AB** asbuilt*

www.ateliermb.co.uk
t 0161 236 0051
e architect@ateliermb.co.uk

Atelier MB
Urban Architects