CLIENT:

PROJECT TITLE:

Specsavers
Unit 18 Lime Square
Ashton Old Rd
Openshaw
Manchester

REVISION HISTORY:

REV	RA				
DATE	18.08.16				
INITIALS	SB				
CHECKED	SA				

colours shown are purely representative. please match to colour references only !	NOTE: All dimensions are in millimetres u.s.o. and are approximate only.

OPEN HERE

Hawes Signs

Sandfield Close
Moulton Park
Northampton
United Kingdom
NN3 6EU

Tel: +44 (0)1604 790000
Fax: +44 (0)1604 790190
Email: info@hawes.co.uk
Web: www.hawes.co.uk

PROJECT TITLE:

Specsavers - Openshaw

Store Location:

Specsavers
Unit 18 Lime Square
Ashton Old Rd
Openshaw
Manchester

Existing



Existing

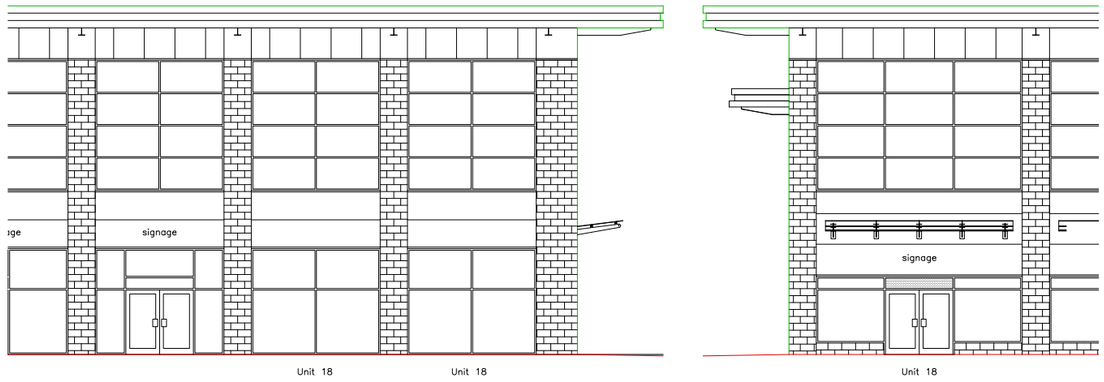

Proposed

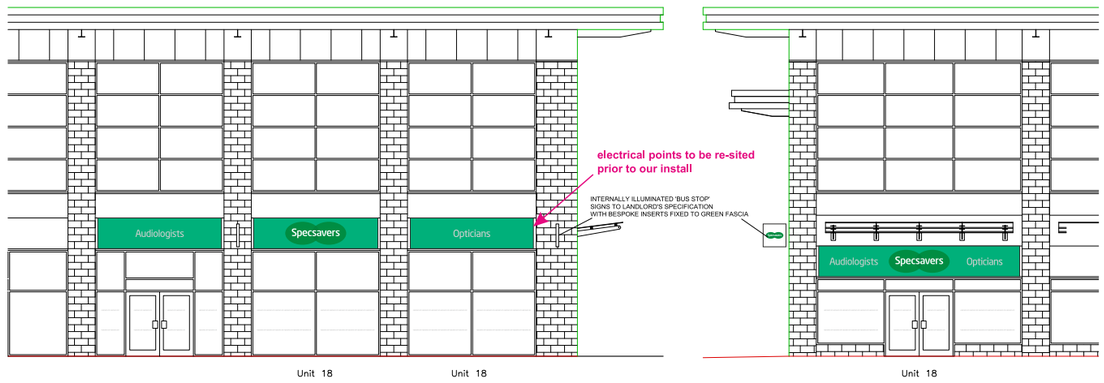

Revision History:

REV	RA		
DATE	18.08.16		
INITIALS	SB		
CHECKED	SA		

UNAPPROVED

Colours shown are purely representative, please match to colour references only !

NOTE:
All dimensions are in millimetres u.s.o. and are approximate only.

Scale: 1:100@A3



Hawes Signs

Specsavers

PROJECT TITLE:

Specsavers - Openshaw

Store Location:

Specsavers
Unit 18 Lime Square
Ashton Old Rd
Openshaw
Manchester

1 off

1 2 3 4

Fascias

Inclusive of:

2 x POD SIZE C, 4 X DESCRIPTORS TEXT SIZE C

Illumination levels do not exceed - 530 cd/m²

Part Number: SPEXXXXXX-0001

Part Number: SPEXXXXXX-0001

Part Number: SPEXXXXXX-0001

Part Number: SPEXXXXXX-0001

Fascia Colour

POWDER COAT REFERENCE:
LIME MINT GREEN CODE: PD511261SG
WET PAINT REF: PMS 3405c

Revision History:

REV	RA		
DATE	18.08.16		
INITIALS	SB		
CHECKED	SA		

UNAPPROVED

Colours shown are purely representative. please match to colour references only !

NOTE:
All dimensions are in millimetres u.s.o. and are approximate only.

Proposed Fascia

ALL DIMS ARE BACK OF BOX

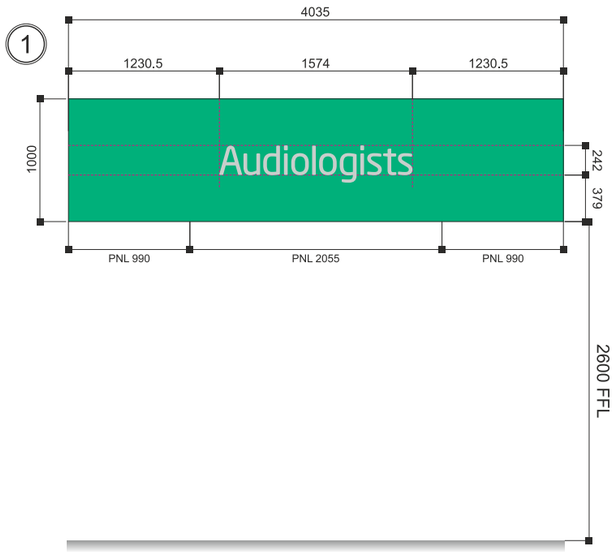

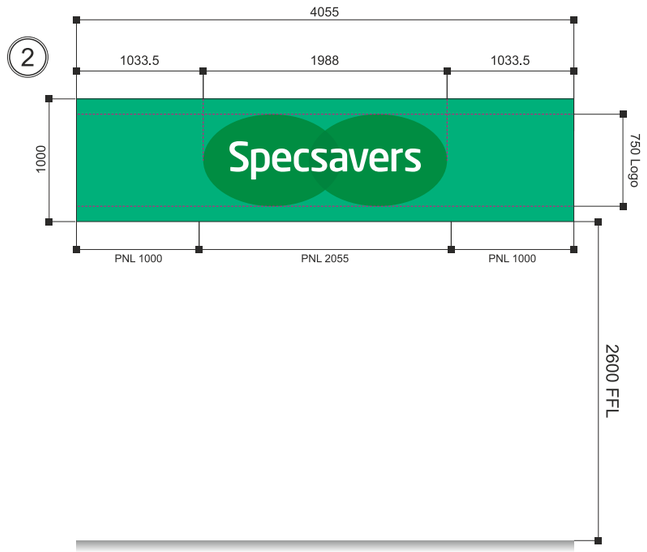

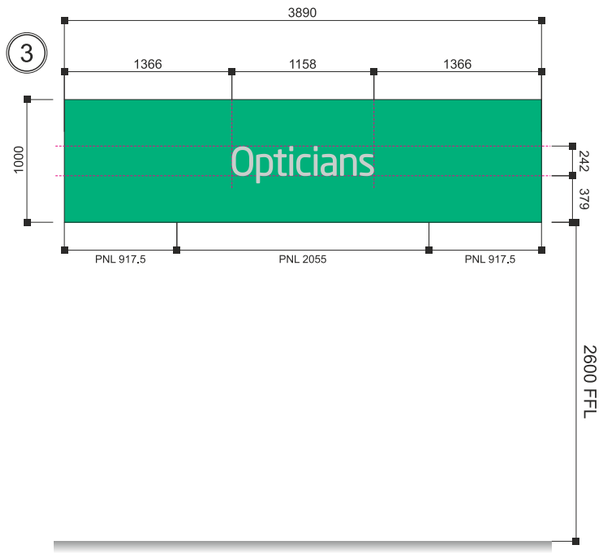

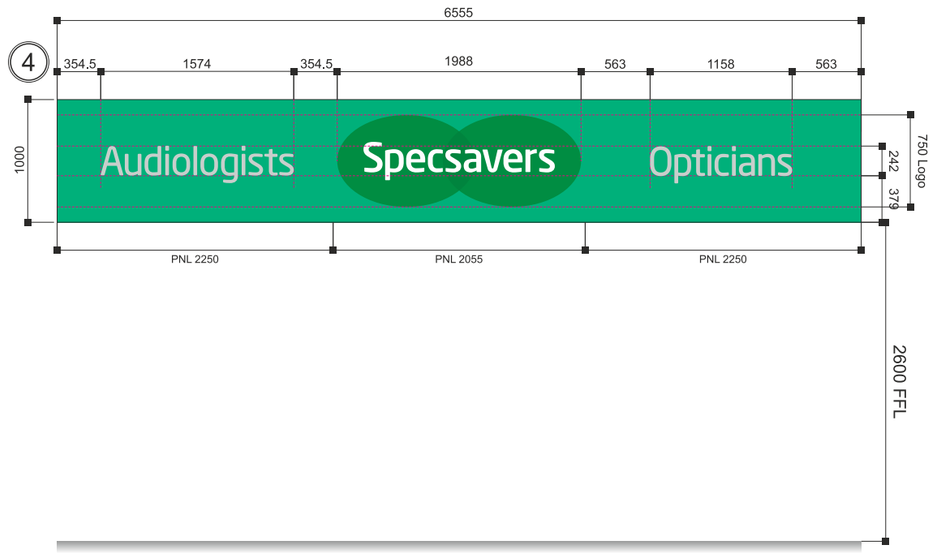

Engineering Detail

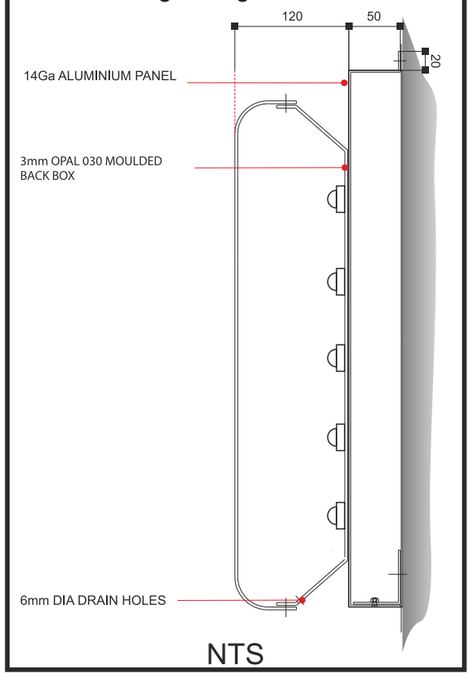

Scale: 1:50@A3

0m 1m 2m 3m 4m 5m

Hawes Signs

Specsavers

PROJECT TITLE:

Specsavers - Openshaw

Store Location:

Specsavers
Unit 18 Lime Square
Ashton Old Rd
Openshaw
Manchester

2 off

A

Internally Illuminated LED
POD C 1988 x 750mm

3mm Opal 030 Moulded Back Box
Flush Inlaid Text with 3mm Opal 050
Perspex Moulded Logo 3mm Green 6t59 acrylic with diffuser.

77 Modules: Tridonic - LEDV P550-SEL
CW 12 150 100 68 B - 22176611
34.6 Watts

Converter: LCU 35va 12 Volt

Illumination levels do not exceed - 530 cd/m²

Part Number: SPE420104-0001

Fascia Colour

N/A

Revision History:

REV	RA		
DATE	18.08.16		
INITIALS	SB		
CHECKED	SA		

UNAPPROVED

Colours shown are purely representative. please match to colour references only !

NOTE:
All dimensions are in millimetres u.s.o. and are approximate only.

POD Detail

POD C

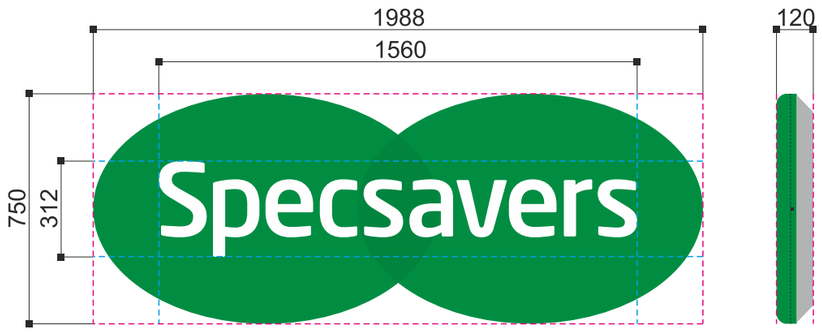

Engineering Detail

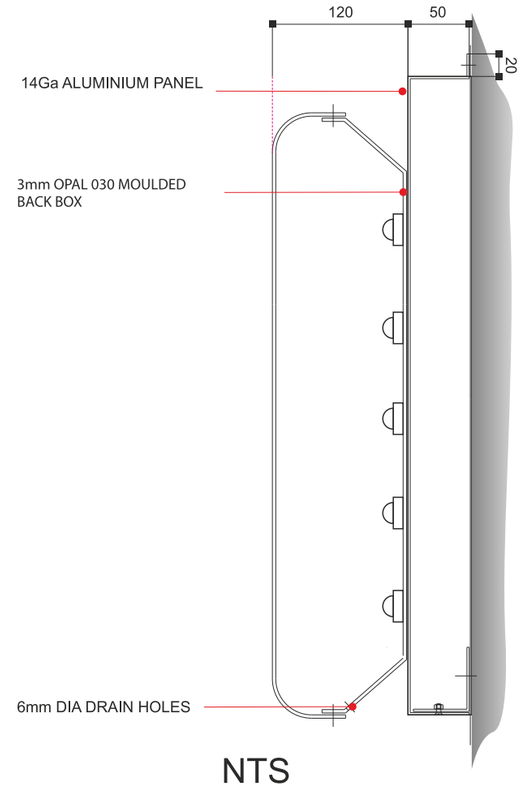

NTS

Scale: 1:20@A3

0m 0.4m 0.8m 1.2m 1.6m 2m

Hawes Signs | Specsavers

PROJECT TITLE:

Specsavers - Openshaw

Store Location:

Specsavers
Unit 18 Lime Square
Ashton Old Rd
Openshaw
Manchester

4 off

Illuminated Descriptors Text Set C

Text fret cut from fascia -
10mm clear acrylic shoulder cut
(polished edges) pushed through with Lechler
152 2K aluminium faces

Illumination levels do not exceed - 530 cd/m²

Letters Finish

Aluminum Face
Lechler 152 2K satin PCM7339

Revision History:

REV	RA		
DATE	18.08.16		
INITIALS	SB		
CHECKED	SA		

UNAPPROVED

Colours shown are purely representative. please match to colour references only !

NOTE:
All dimensions are in millimetres u.s.o. and are approximate only.

Fascia Descriptors Text Detail

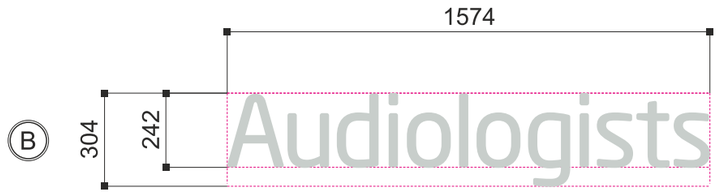

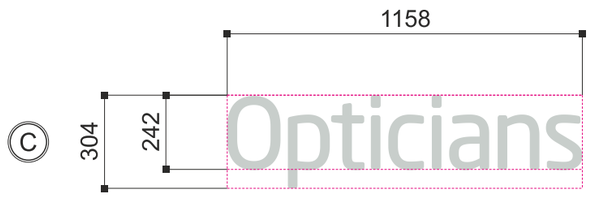

Engineering Detail

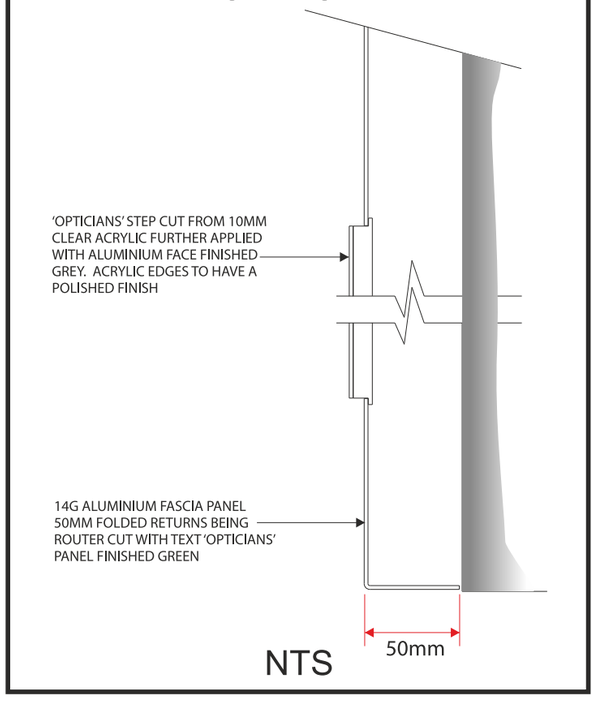

Scale: 1:20@A3

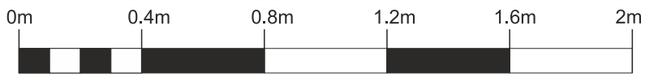

Hawes Signs | Specsavers

PROJECT TITLE:

Specsavers - Openshaw

Store Location:

Specsavers
Unit 18 Lime Square
Ashton Old Rd
Openshaw
Manchester

4 off

D

Opal acrylic panels 780 x 780 x 5mm to carry digi printed Specsavers POD logo.

Part Number: SPEXXXXXX-0001

Revision History:

REV	RA		
DATE	18.08.16		
INITIALS	SB		
CHECKED	SA		

UNAPPROVED

Colours shown are purely representative. please match to colour references only !

NOTE:
All dimensions are in millimetres u.s.o. and are approximate only.

Landlord Bespoke Projection Signs

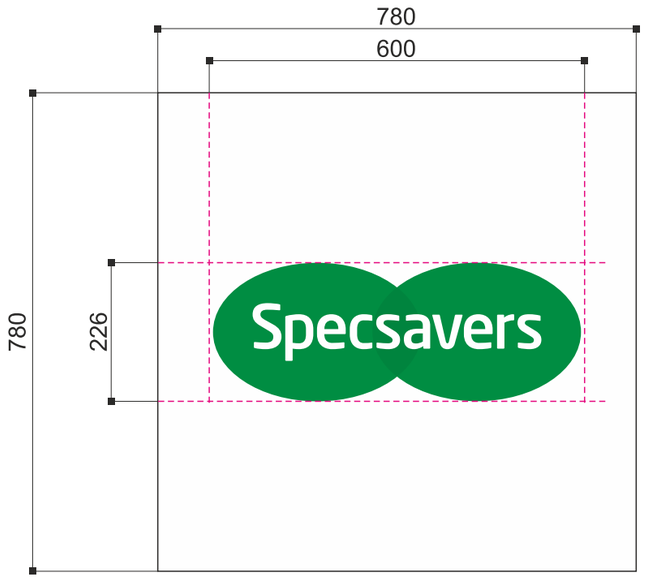

Scale: 1:10@A3

0m 0.2m 0.4m 0.6m 0.8m 1m

Hawes Signs | Specsavers

PROJECT TITLE:

Specsavers - Openshaw

Store Location:

Specsavers
Unit 18 Lime Square
Ashton Old Rd
Openshaw
Manchester

4 off

D

905 x 145 white vinyl digi printed to include Specsavers POD logo this will be glued to rear.

Part Number: SPEXXXXXX-0001

Revision History:

REV	RA		
DATE	18.08.16		
INITIALS	SB		
CHECKED	SA		

UNAPPROVED

Colours shown are purely representative. please match to colour references only !

NOTE:
All dimensions are in millimetres u.s.o. and are approximate only.

Totem Signs

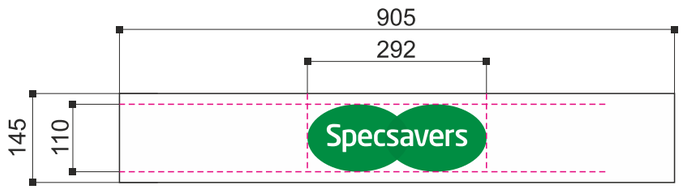

Scale: 1:10@A3

0m 0.2m 0.4m 0.6m 0.8m 1m

Hawes Signs | Specsavers

PROJECT TITLE:

Specsavers - Openshaw

Store Location:

Specsavers
Unit 18 Lime Square
Ashton Old Rd
Openshaw
Manchester

D

QTY
as required

27mm High Window Vinyl Manifestation

Frosted Effect Applied Vinyl

Applied at 850 & 1500 FFL

1 metre strips
Part Number: SPE690001-0001

2 metre strips
Part Number: SPE690031-0001

Vinyl Finish

Frosted Vinyl Effect

Revision History:

REV	RA		
DATE	18.08.16		
INITIALS	SB		
CHECKED	SA		

UNAPPROVED

Colours shown are purely representative. please match to colour references only !

NOTE:
All dimensions are in millimetres u.s.o. and are approximate only.

Window Manifestation Detail

Position Detail

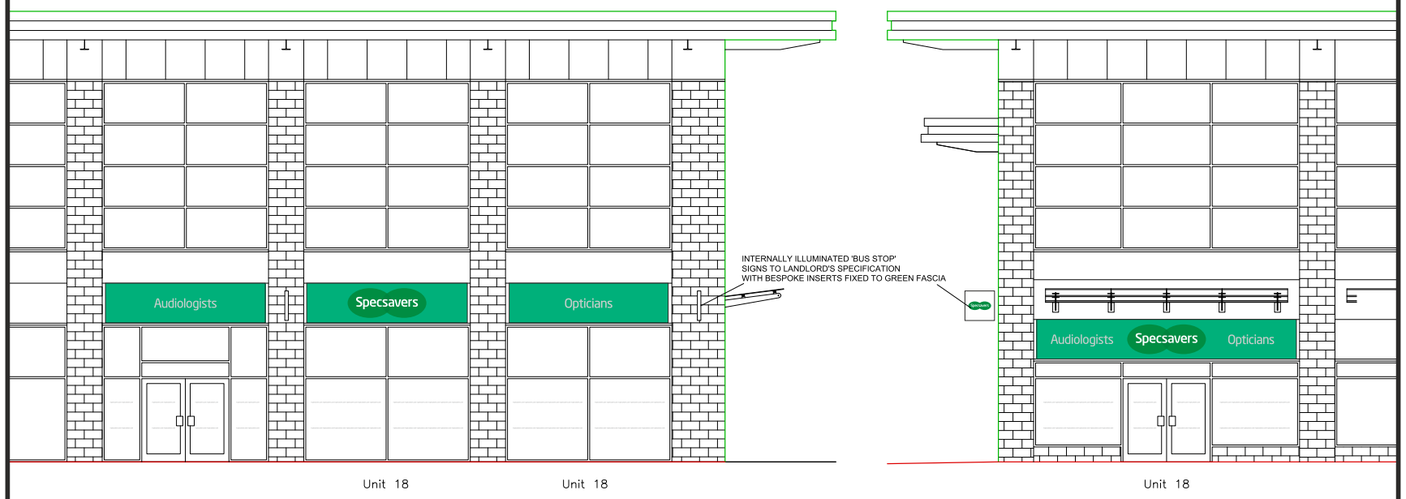

Vinyl manifestation to be centred across available space.
Complete words e.g. ●specsavers.com to be used only, no broken text.



Scale: 1:5@A3

0m 0.1m 0.2m 0.3m 0.4m 0.5m

Hawes Signs | Specsavers