Drawing ref. Waves scaled drawing showing lighting - A3 1:100

Scale: 1:100

Paper size: A3

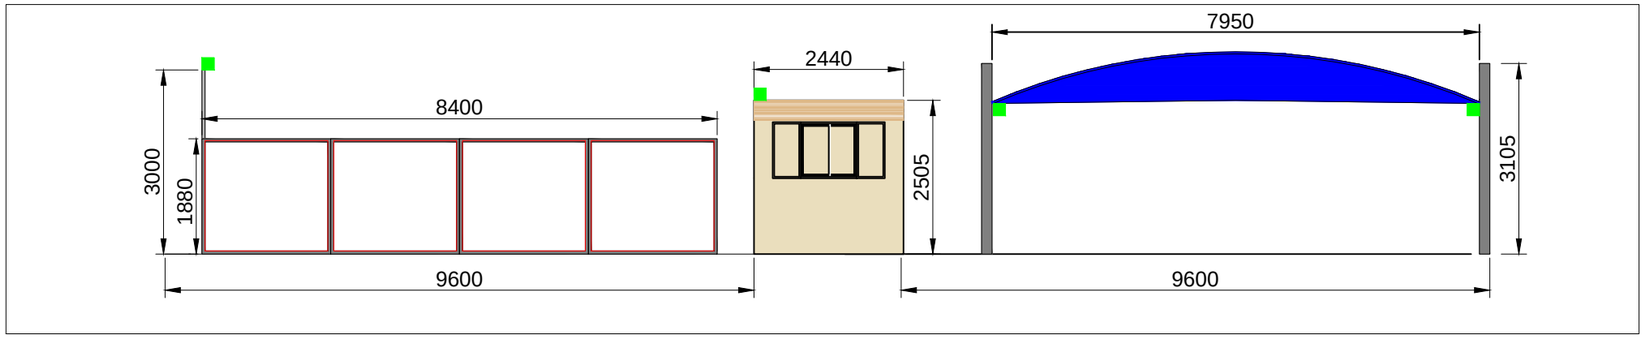

FRONT VIEW

SCALE 1:100

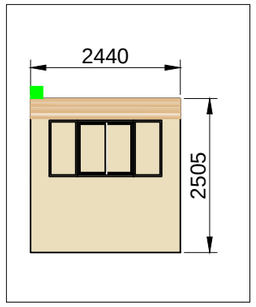

CABIN FRONT

SCALE 1:100

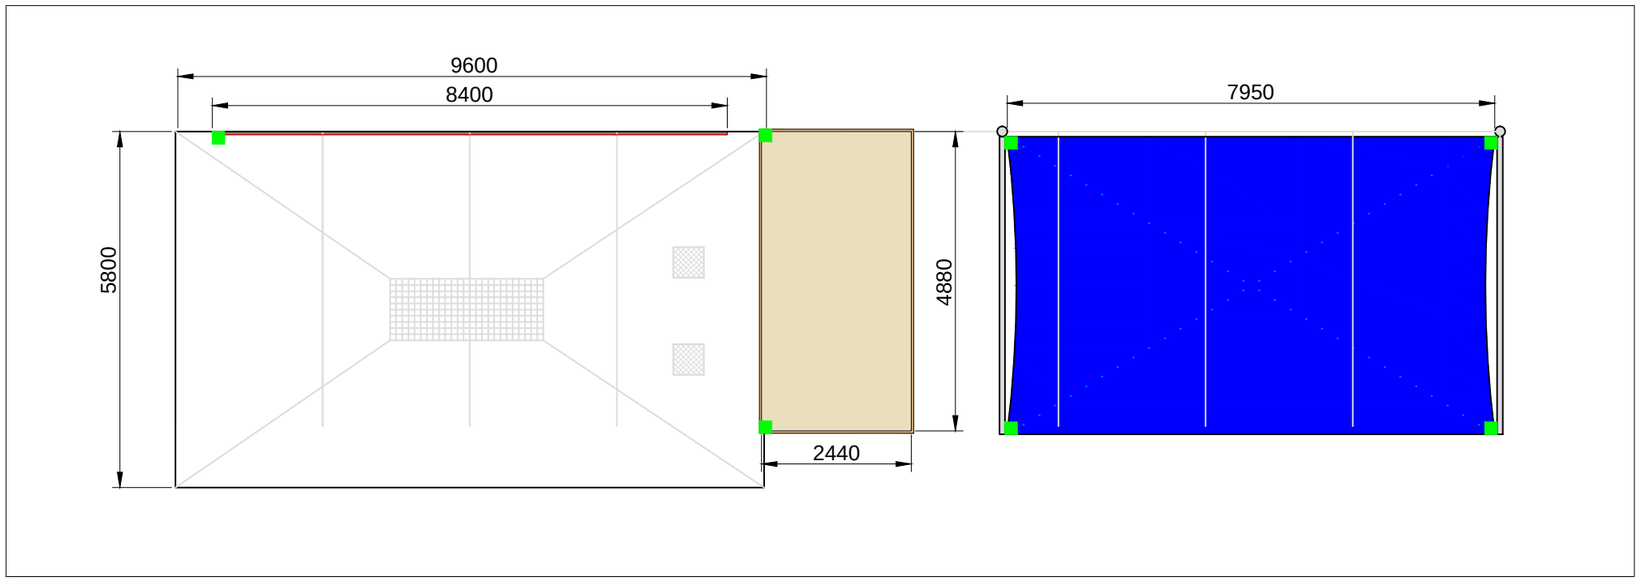

AERIAL VIEW

SCALE 1:100

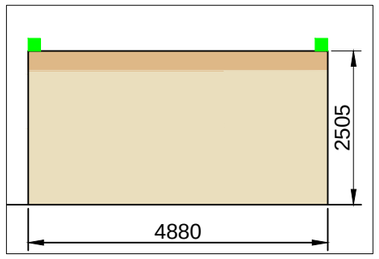

CABIN SIDE 1

SCALE 1:100

Waves will install 7 x 70 watt polycarbonate floodlights - two on the roof of the cabin and one on a pole above the screens, there are also four underneath the canopy skin. All lights are marked on the plan by a green box.

The cabin floodlights sit directly on top of the cladding and the elevation is 2105mm from the ground to the base of the spotlight. The floodlight on the screening pole sites 3000mm from the ground to the base.

The floodlights are approximately 200mm x 200mm square.

All floodlights are directed down over the work area and are not illuminated when the site is closed.