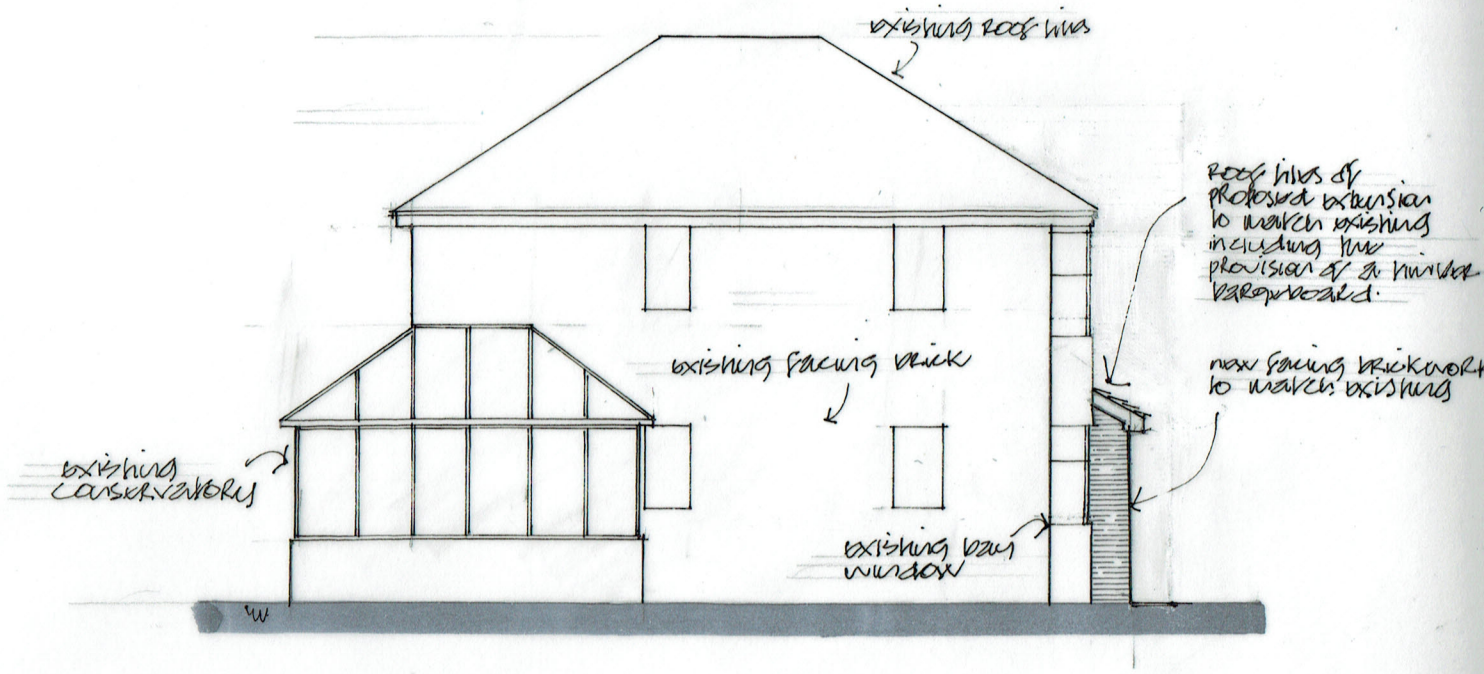


# side elevation

REVISION A : Drawing showing Proposed Extension annotated 19.08.2016

client
MR & MRS IAN MAYCOCK
22 PARTRIDGE AVENUE, BAGULEY
MANCHESTER M23 1PP

job
PROPOSED DEMOLITION, REBUILD/EXTENSIONS AND ALTERATIONS

title
SIDE ELEVATION (CONSERVATORY SIDE).

Scale : 1:100 Date: AUGUST 2016

DRG No 2016/34/10

David Watkin.
ARCHITECTURAL PLANNING PROJECT MANAGEMENT
79 Chester Road. Sandiswell
Winsford. Cheshire CW7 2NA
Telephone : 01606 592523

COPYRIGHT ©