
EXISTING BASEMENT PLAN

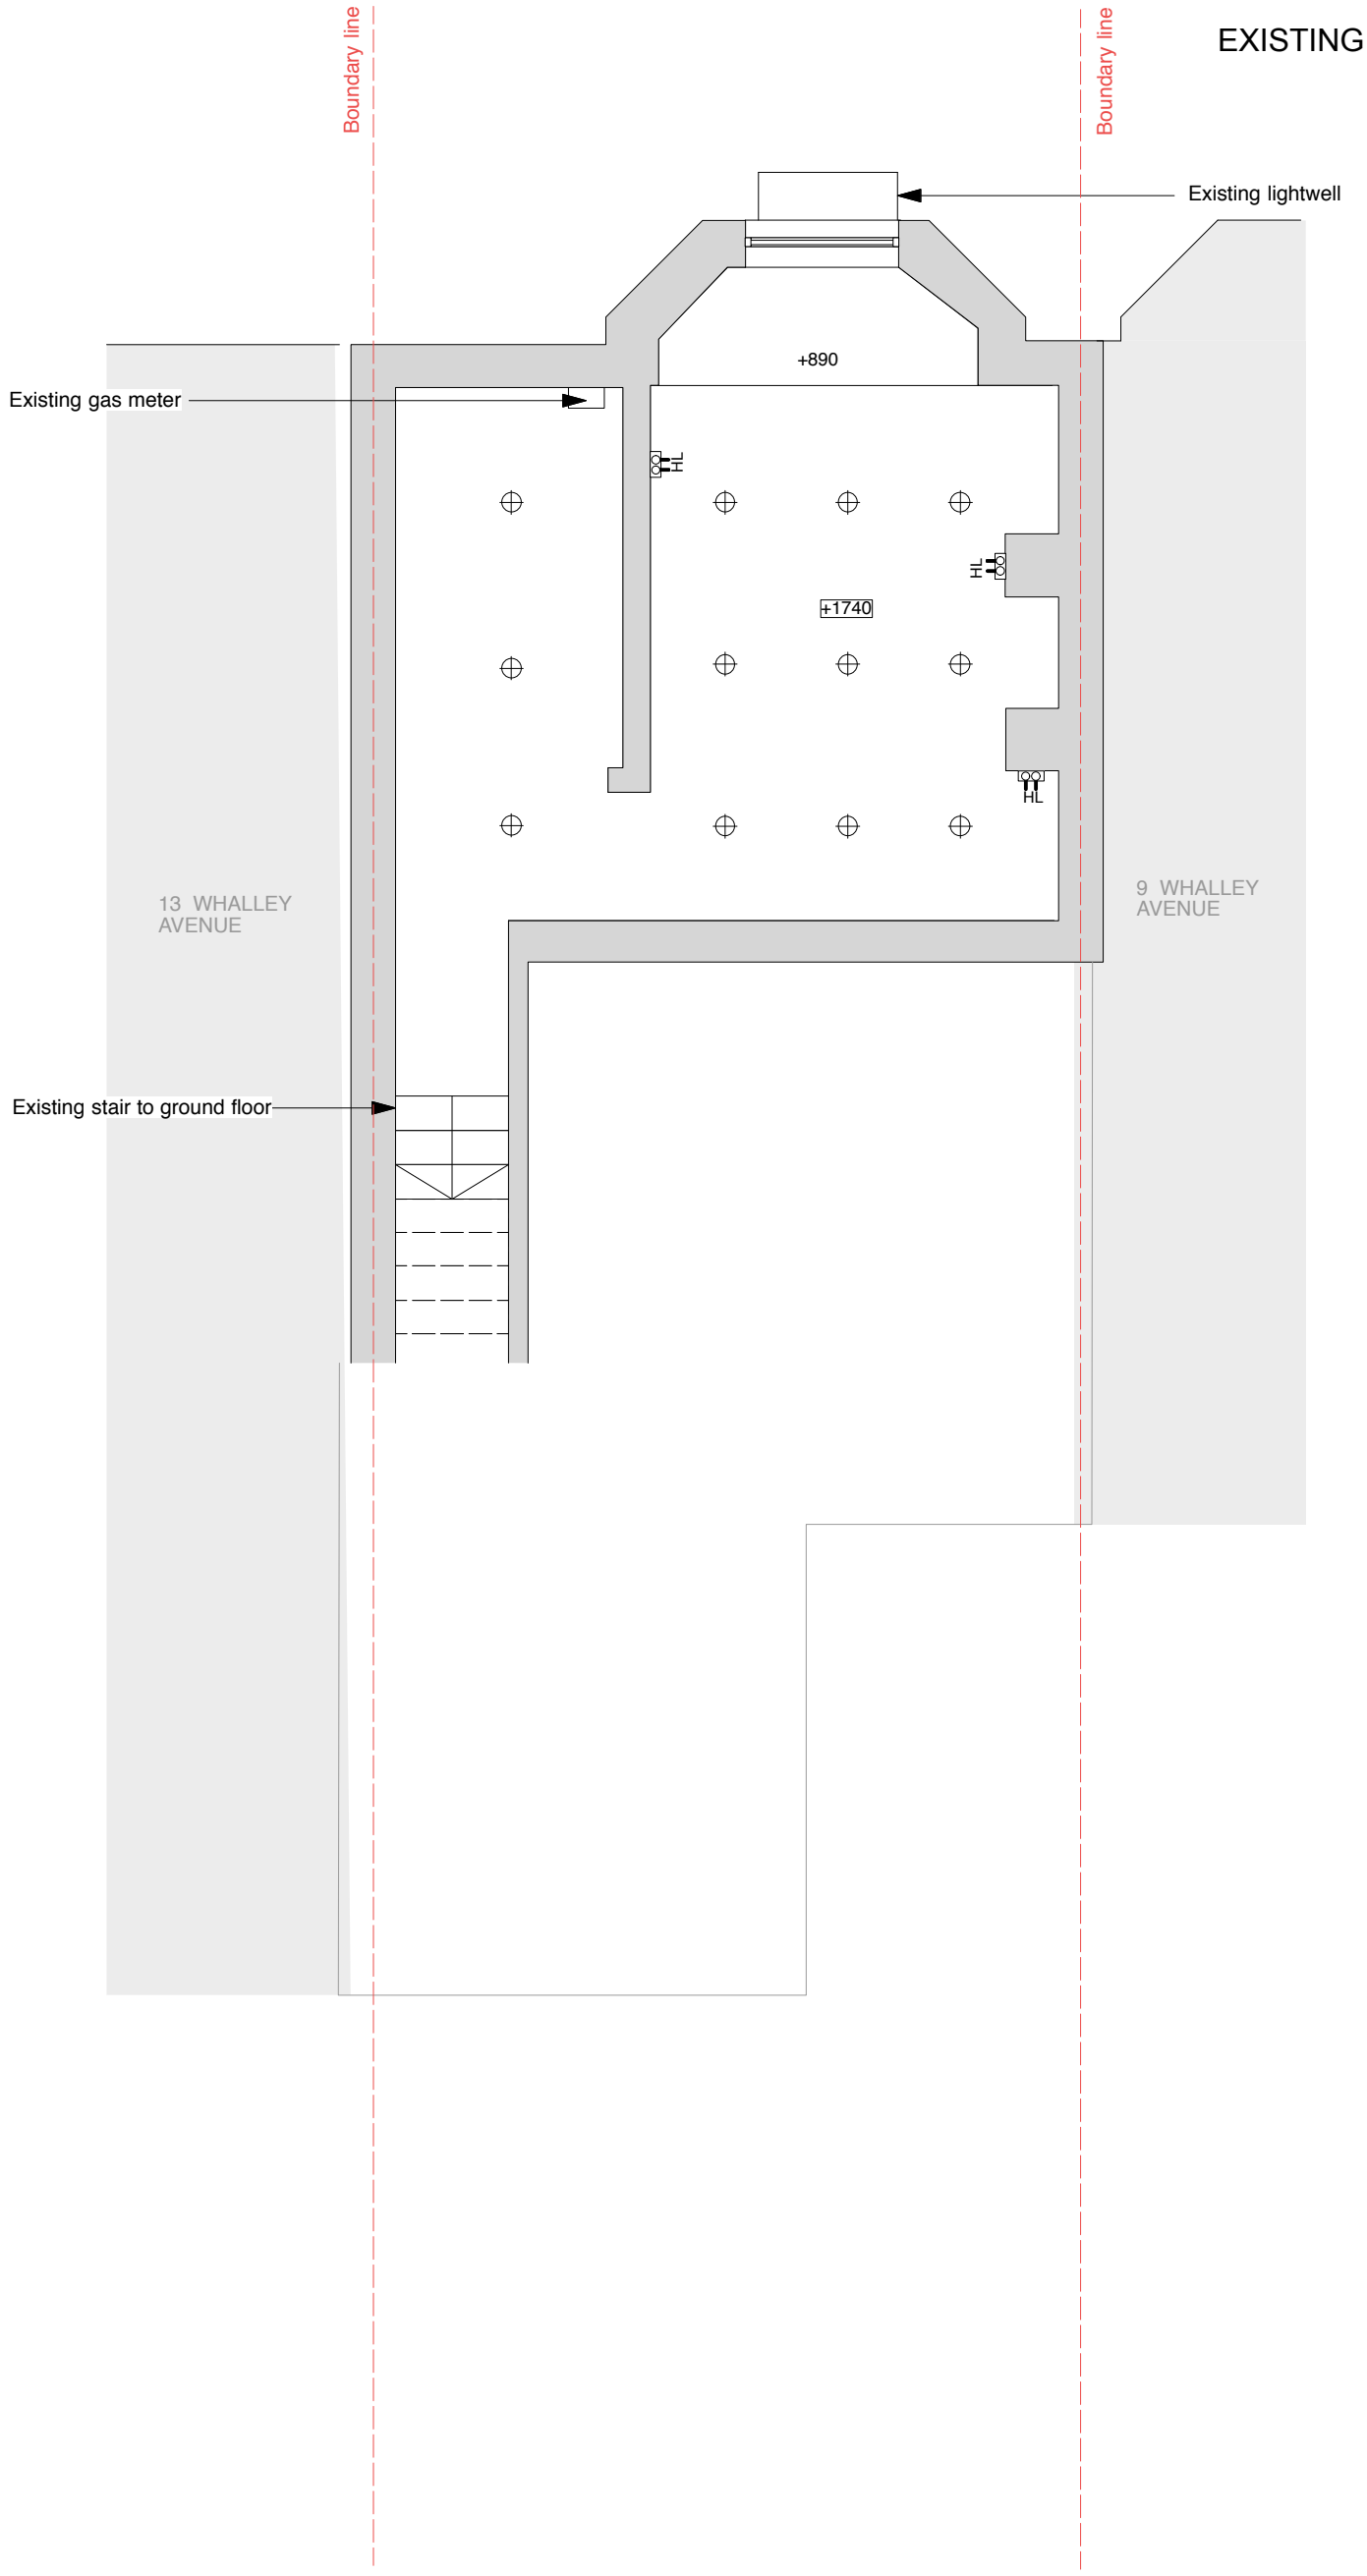

0 50cm 1m 2m 3m 4m 5m


© COPYRIGHT This drawing is protected by copyright, it may not be reproduced in any form or by any means for any purpose, without gaining written permission from Butterfield Architecture.
NOTES This drawing is to be read in conjunction with all relevant Butterfield Architecture, Structural Engineer's, Service Engineer's, and Subcontractor drawings.
Review all drawings and report any discrepancies to Butterfield Architecture prior to consulting.
Do not scale from this drawing. All dimensions and levels including any abutment to existing structures to be checked on site prior to commencemen. All dimensions in millimeters unless stated otherwise.
Work from figured dimensions only.
No deviation from details shown on this drawing is allowed without Butterfield Architecture prior permission in writing.
All work to be carried out in accordance with British Standard Codes of Practice, Statutory requirements and the Contract Documents.

CLIENT ADDRESS	Robert and Elena Patrick 11 Whalley Avenue Chorlton, Manchester M21 8TU	SCALE	1:50 @ A3 see scale bar
		ISSUE	Planning
		DATE	25/07/2016
PROJECT TITLE	Proposed Single Storey Rear Extension and Attic Dormer	EXISTING BASEMENT PLAN	Notes
PROJECT ADDRESS	11 Whalley Avenue Chorlton, Manchester M21 8TU		

REVISION	DWG NO	JOB NO
	2098/Planning/ Ex/BPlan	2098

BUTTERFIELD ARCHITECTURE
ARCHITECTURE \ INTERIORS \ PROJECT MANAGEMENT
E \ PAULA@BUTTERFIELDARCHITECTURE.CO.UK
M \ +44 (0) 7779302856
W \ BUTTERFIELDARCHITECTURE.CO.UK
102 ROSENEATH RD, URMSTON, MANCHESTER, M41 5AZ

EXISTING GROUND FLOOR PLAN

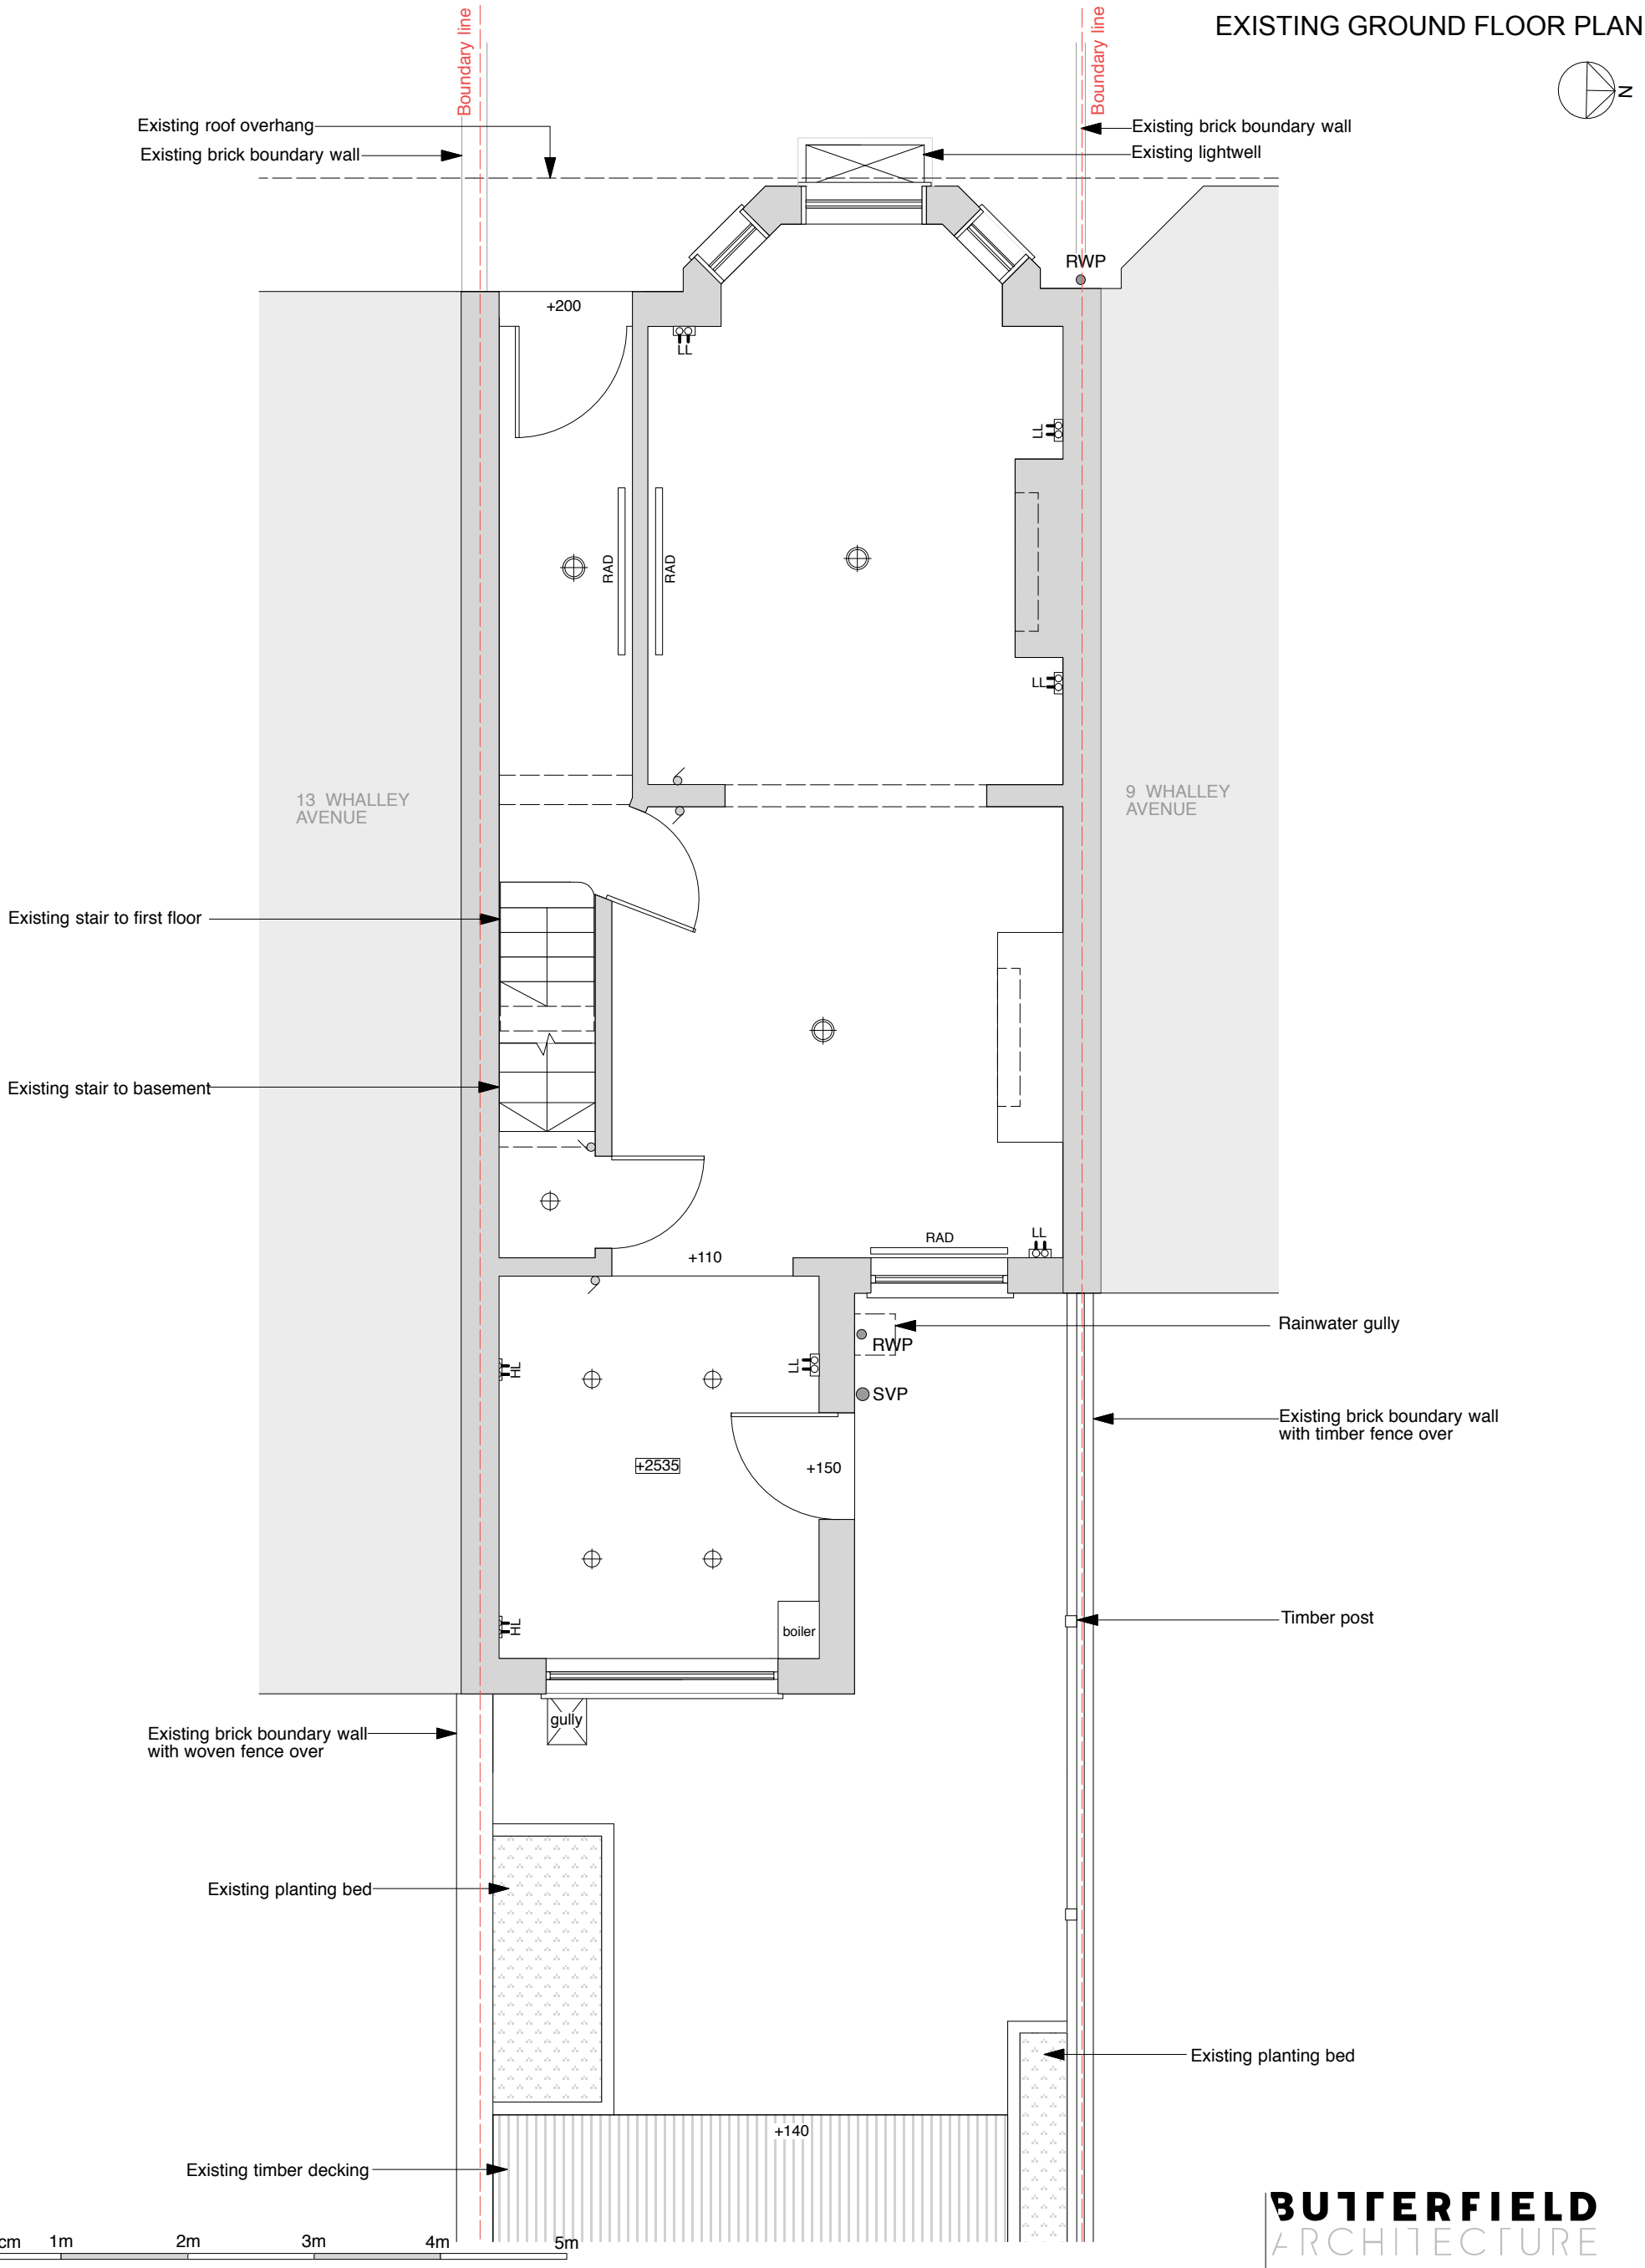


© COPYRIGHT This drawing is protected by copyright, it may not be reproduced in any form or by any means for any purpose, without gaining written permission from Butterfield Architecture.
NOTES This drawing is to be read in conjunction with all relevant Butterfield Architecture, Structural Engineer's, Service Engineer's, and Subcontractor drawings.
Review all drawings and report any discrepancies to Butterfield Architecture prior to consulting.
Do not scale from this drawing. All dimensions and levels including any abutment to existing structures to be checked on site prior to commencemen. All dimensions in millimeters unless stated otherwise.
Work from figured dimensions only.
No deviation from details shown on this drawing is allowed without Butterfield Architecture prior permission in writing.
All work to be carried out in accordance with British Standard Codes of Practice, Statutory requirements and the Contract Documents.

CLIENT ADDRESS	Robert and Elena Patrick 11 Whalley Avenue Chorlton, Manchester M21 8TU	SCALE	1:50 @ A3 see scale bar
		ISSUE	Planning
		DATE	25/07/2016
PROJECT TITLE	Proposed Single Storey Rear Extension and Attic Dormer	EXISTING GROUND FLOOR PLAN	Notes
PROJECT ADDRESS	11 Whalley Avenue Chorlton, Manchester M21 8TU		

BUTTERFIELD ARCHITECTURE
ARCHITECTURE \ INTERIORS \ PROJECT MANAGEMENT
E \ PAULA@BUTTERFIELDARCHITECTURE.CO.UK
M \ +44 (0) 7779302856
W \ BUTTERFIELDARCHITECTURE.CO.UK
102 ROSENEATH RD, URMSTON, MANCHESTER, M41 5AZ

REVISION	DWG NO	JOB NO
	2098/Planning/Ex/GPlan	2098

EXISTING FIRST FLOOR PLAN

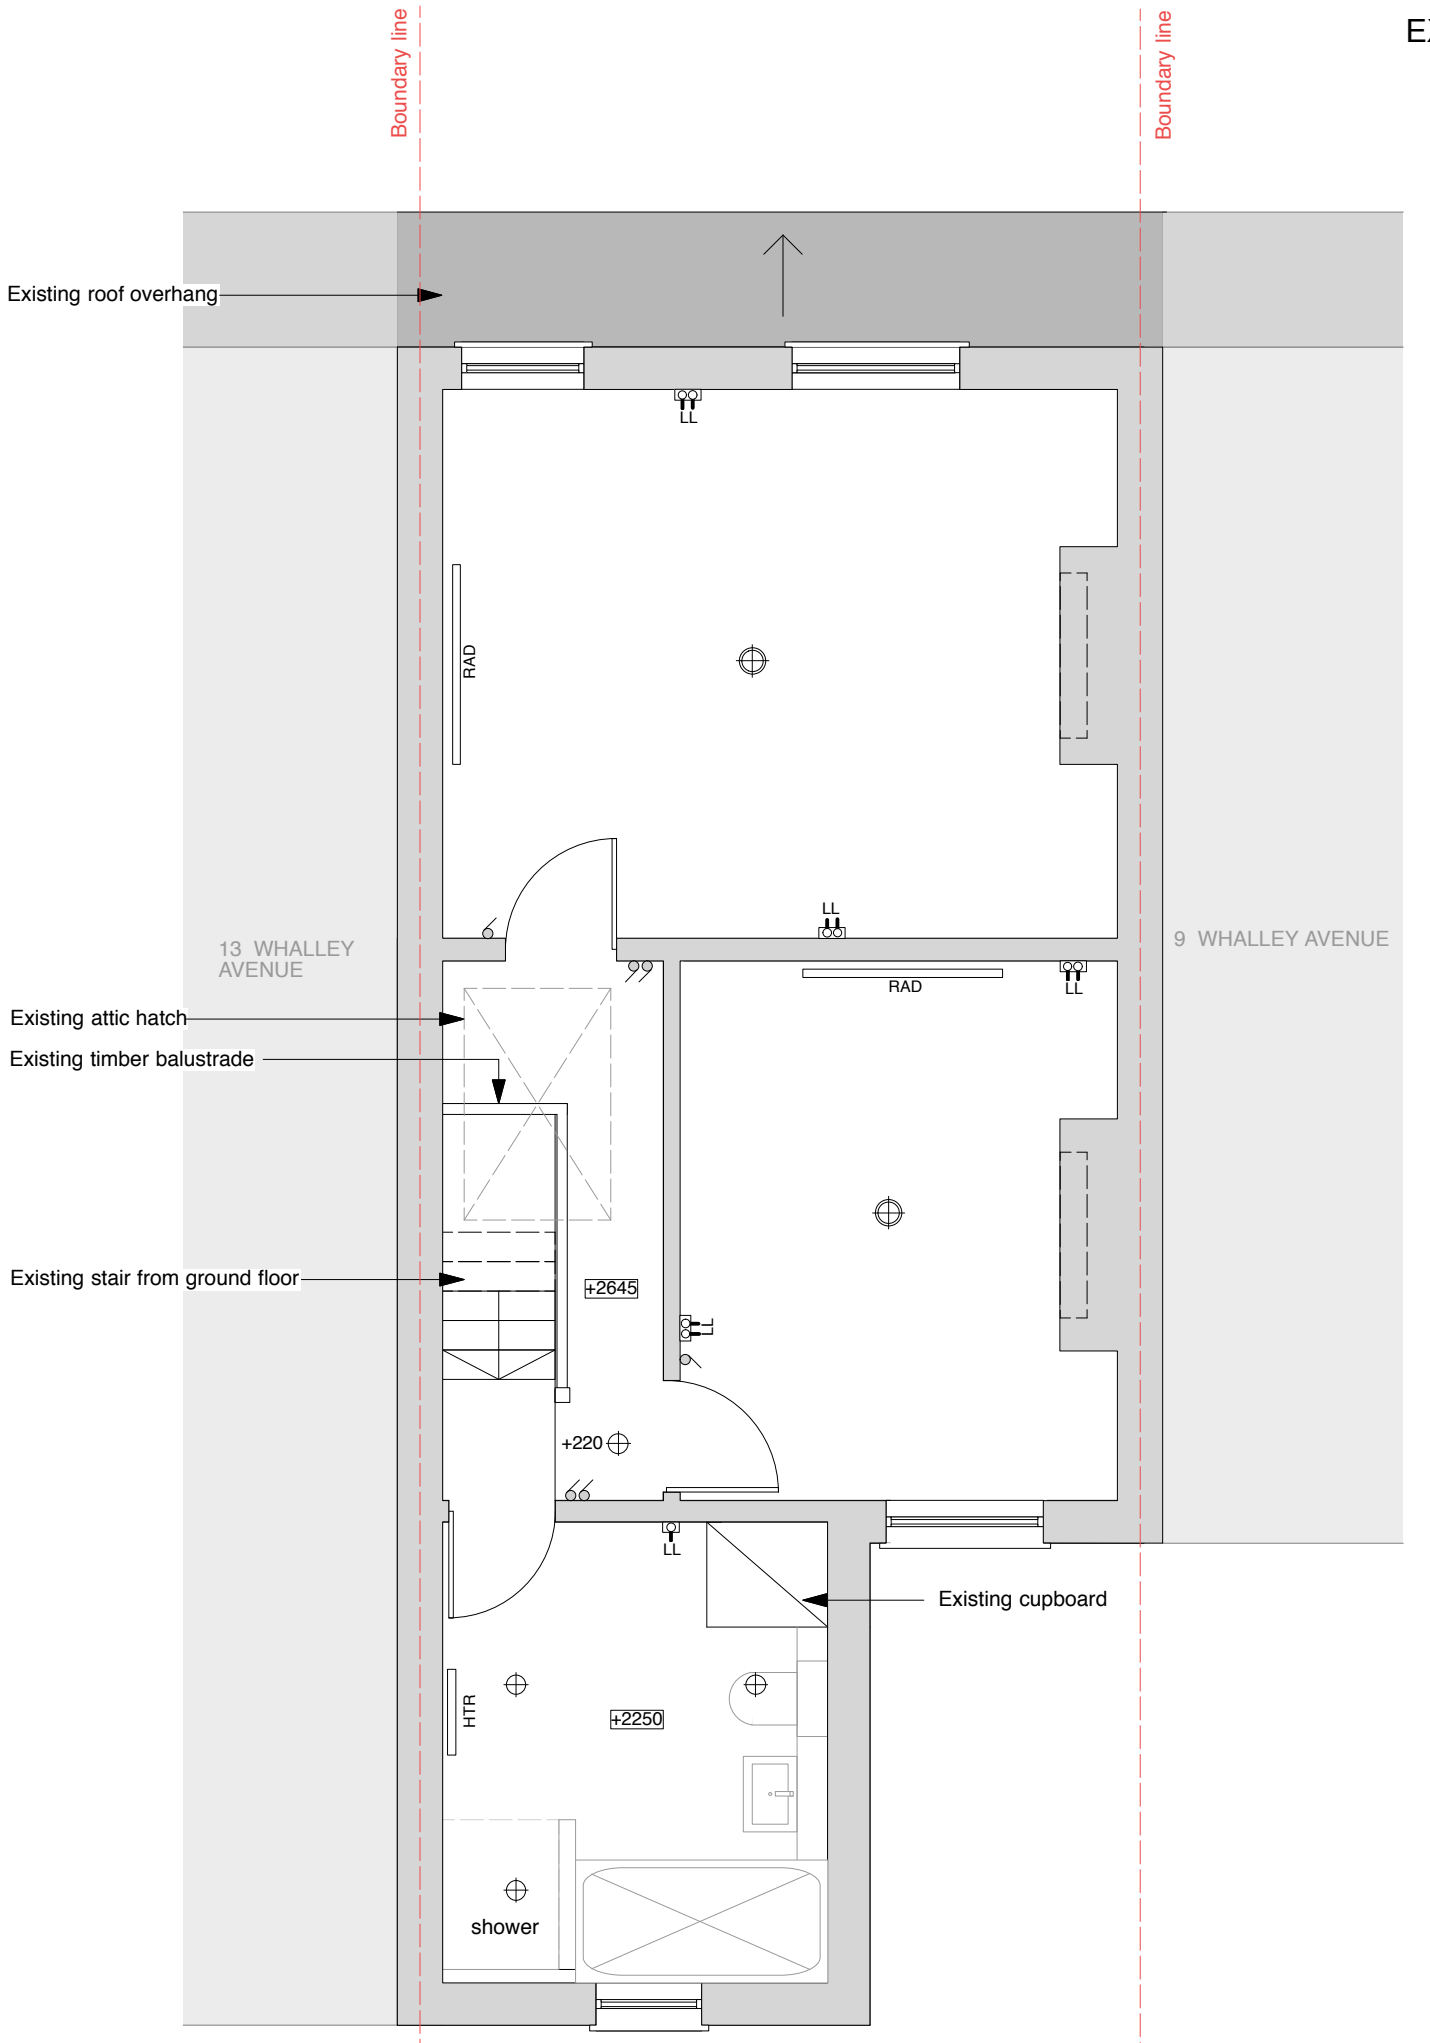

0 50cm 1m 2m 3m 4m 5m


© COPYRIGHT This drawing is protected by copyright, it may not be reproduced in any form or by any means for any purpose, without gaining written permission from Butterfield Architecture.
NOTES This drawing is to be read in conjunction with all relevant Butterfield Architecture, Structural Engineer's, Service Engineer's, and Subcontractor drawings.
Review all drawings and report any discrepancies to Butterfield Architecture prior to consulting.
Do not scale from this drawing. All dimensions and levels including any abutment to existing structures to be checked on site prior to commencemen. All dimensions in millimeters unless stated otherwise.
Work from figured dimensions only.
No deviation from details shown on this drawing is allowed without Butterfield Architecture prior permission in writing.
All work to be carried out in accordance with British Standard Codes of Practice, Statutory requirements and the Contract Documents.


CLIENT ADDRESS	Robert and Elena Patrick 11 Whalley Avenue Chorlton, Manchester M21 8TU	SCALE	1:50 @ A3 see scale bar
		ISSUE	Planning
		DATE	25/07/2016
PROJECT TITLE	Proposed Single Storey Rear Extension and Attic Dormer	EXISTING FIRST FLOOR PLAN	Notes
PROJECT ADDRESS	11 Whalley Avenue Chorlton, Manchester M21 8TU		

REVISION	DWG NO	JOB NO
	2098/Planning/Ex/01Plan	2098

BUTTERFIELD ARCHITECTURE
ARCHITECTURE \ INTERIORS \ PROJECT MANAGEMENT
E \ PAULA@BUTTERFIELDARCHITECTURE.CO.UK
M \ +44 (0) 7779302856
W \ BUTTERFIELDARCHITECTURE.CO.UK
102 ROSENEATH RD, URMSTON, MANCHESTER, M41 5AZ

EXISTING ATTIC PLAN AND SECTION A

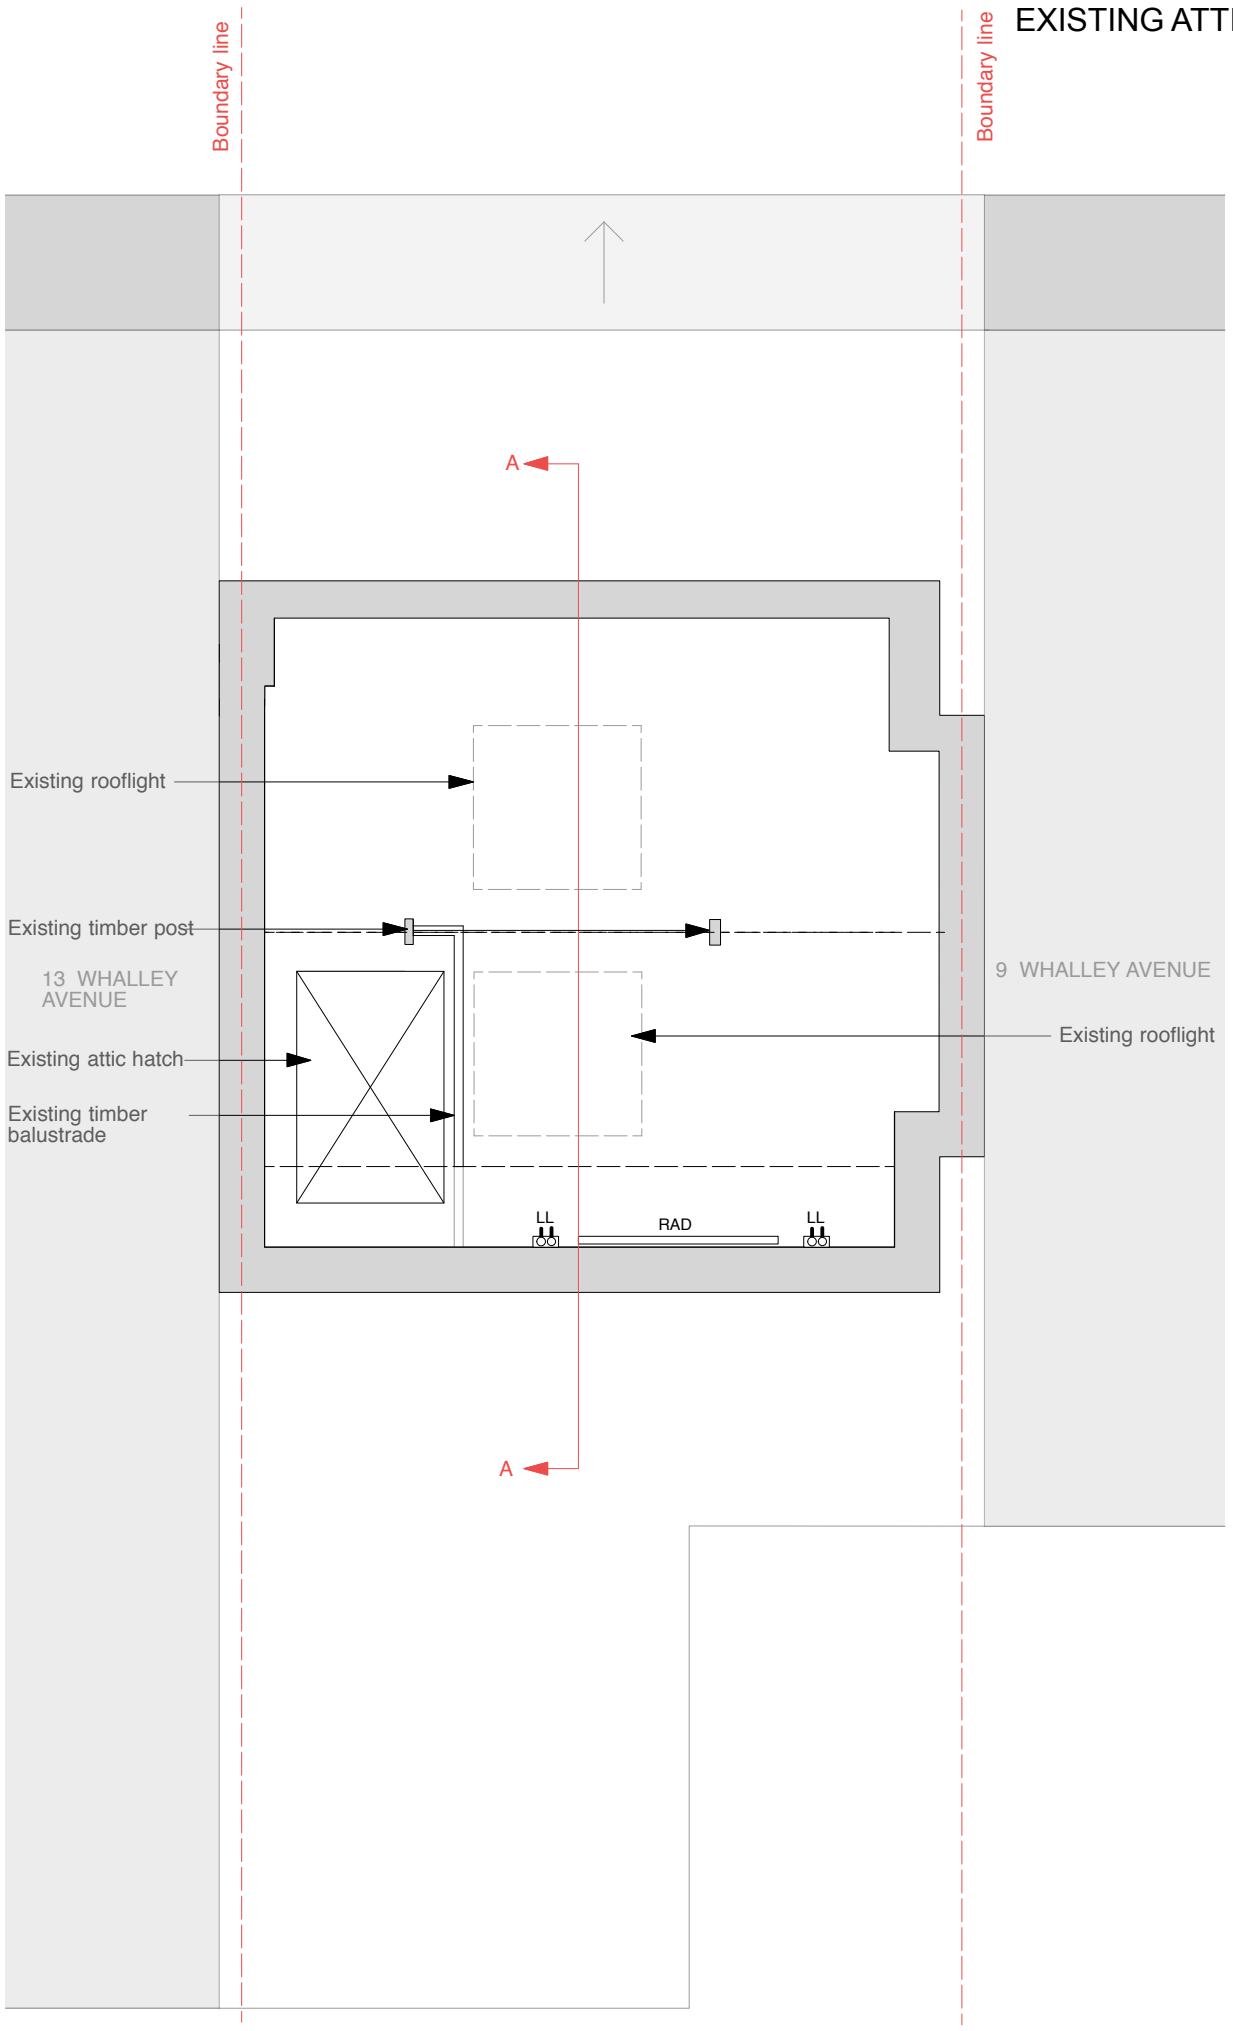

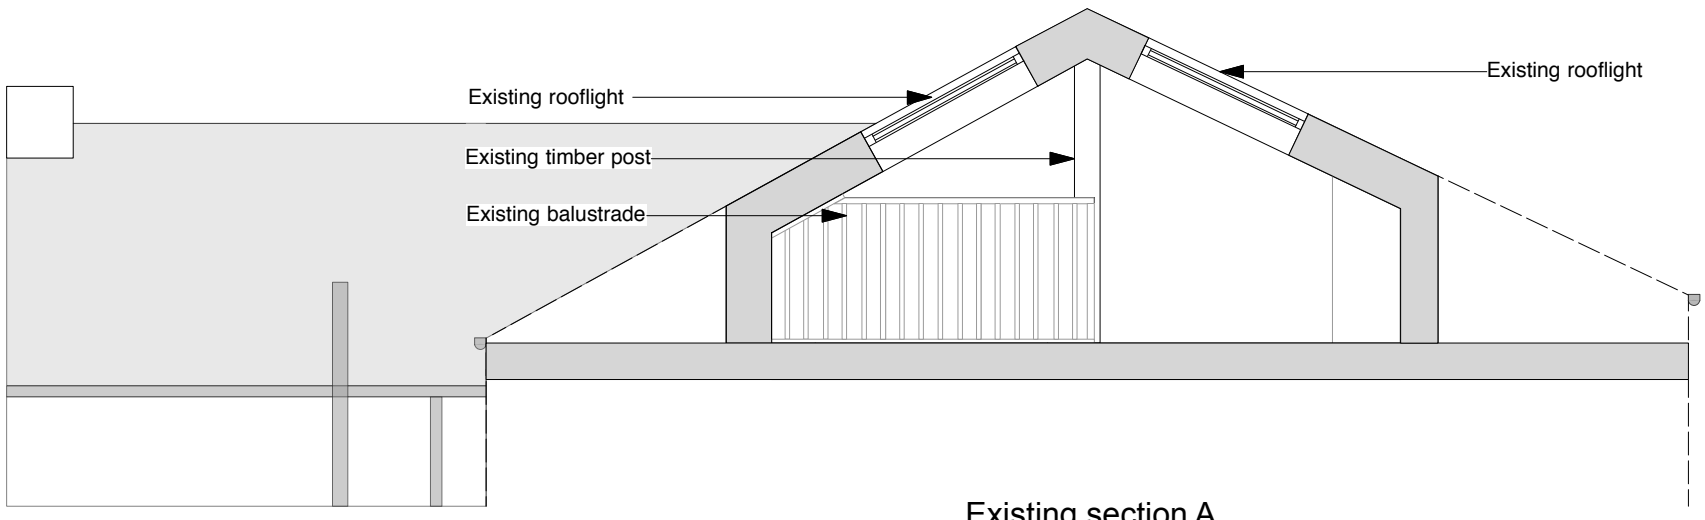

Existing section A


0 50cm 1m 2m 3m 4m 5m

©COPYRIGHT This drawing is protected by copyright, it may not be reproduced in any form or by any means for any purpose, without gaining written permission from Butterfield Architecture.
NOTES This drawing is to be read in conjunction with all relevant Butterfield Architecture, Structural Engineer's, Service Engineer's, and Subcontractor drawings.
Review all drawings and report any discrepancies to Butterfield Architecture prior to consulting.
Do not scale from this drawing. All dimensions and levels including any abutment to existing structures to be checked on site prior to commencemen. All dimensions in millimeters unless stated otherwise.
Work from figured dimensions only.
No deviation from details shown on this drawing is allowed without Butterfield Architecture prior permission in writing.
All work to be carried out in accordance with British Standard Codes of Practice, Statutory requirements and the Contract Documents.

CLIENT ADDRESS	Robert and Elena Patrick 11 Whalley Avenue Chorlton, Manchester M21 8TU	SCALE	1:50 @ A3 see scale bar
		ISSUE	Planning
		DATE	25/07/2016
PROJECT TITLE	Proposed Single Storey Rear Extension and Attic Dormer	Notes	EXISTING ATTIC PLAN AND SECTION A
PROJECT ADDRESS	11 Whalley Avenue Chorlton, Manchester M21 8TU		

BUTTERFIELD ARCHITECTURE
ARCHITECTURE \ INTERIORS \ PROJECT MANAGEMENT
E \ PAULA@BUTTERFIELDARCHITECTURE.CO.UK
M \ +44 (0) 7779302856
W \ BUTTERFIELDARCHITECTURE.CO.UK
102 ROSENEATH RD, URMSTON, MANCHESTER, M41 5AZ

REVISION	DWG NO	JOB NO
	2098/Planning/Ex/APlanSecA	2098

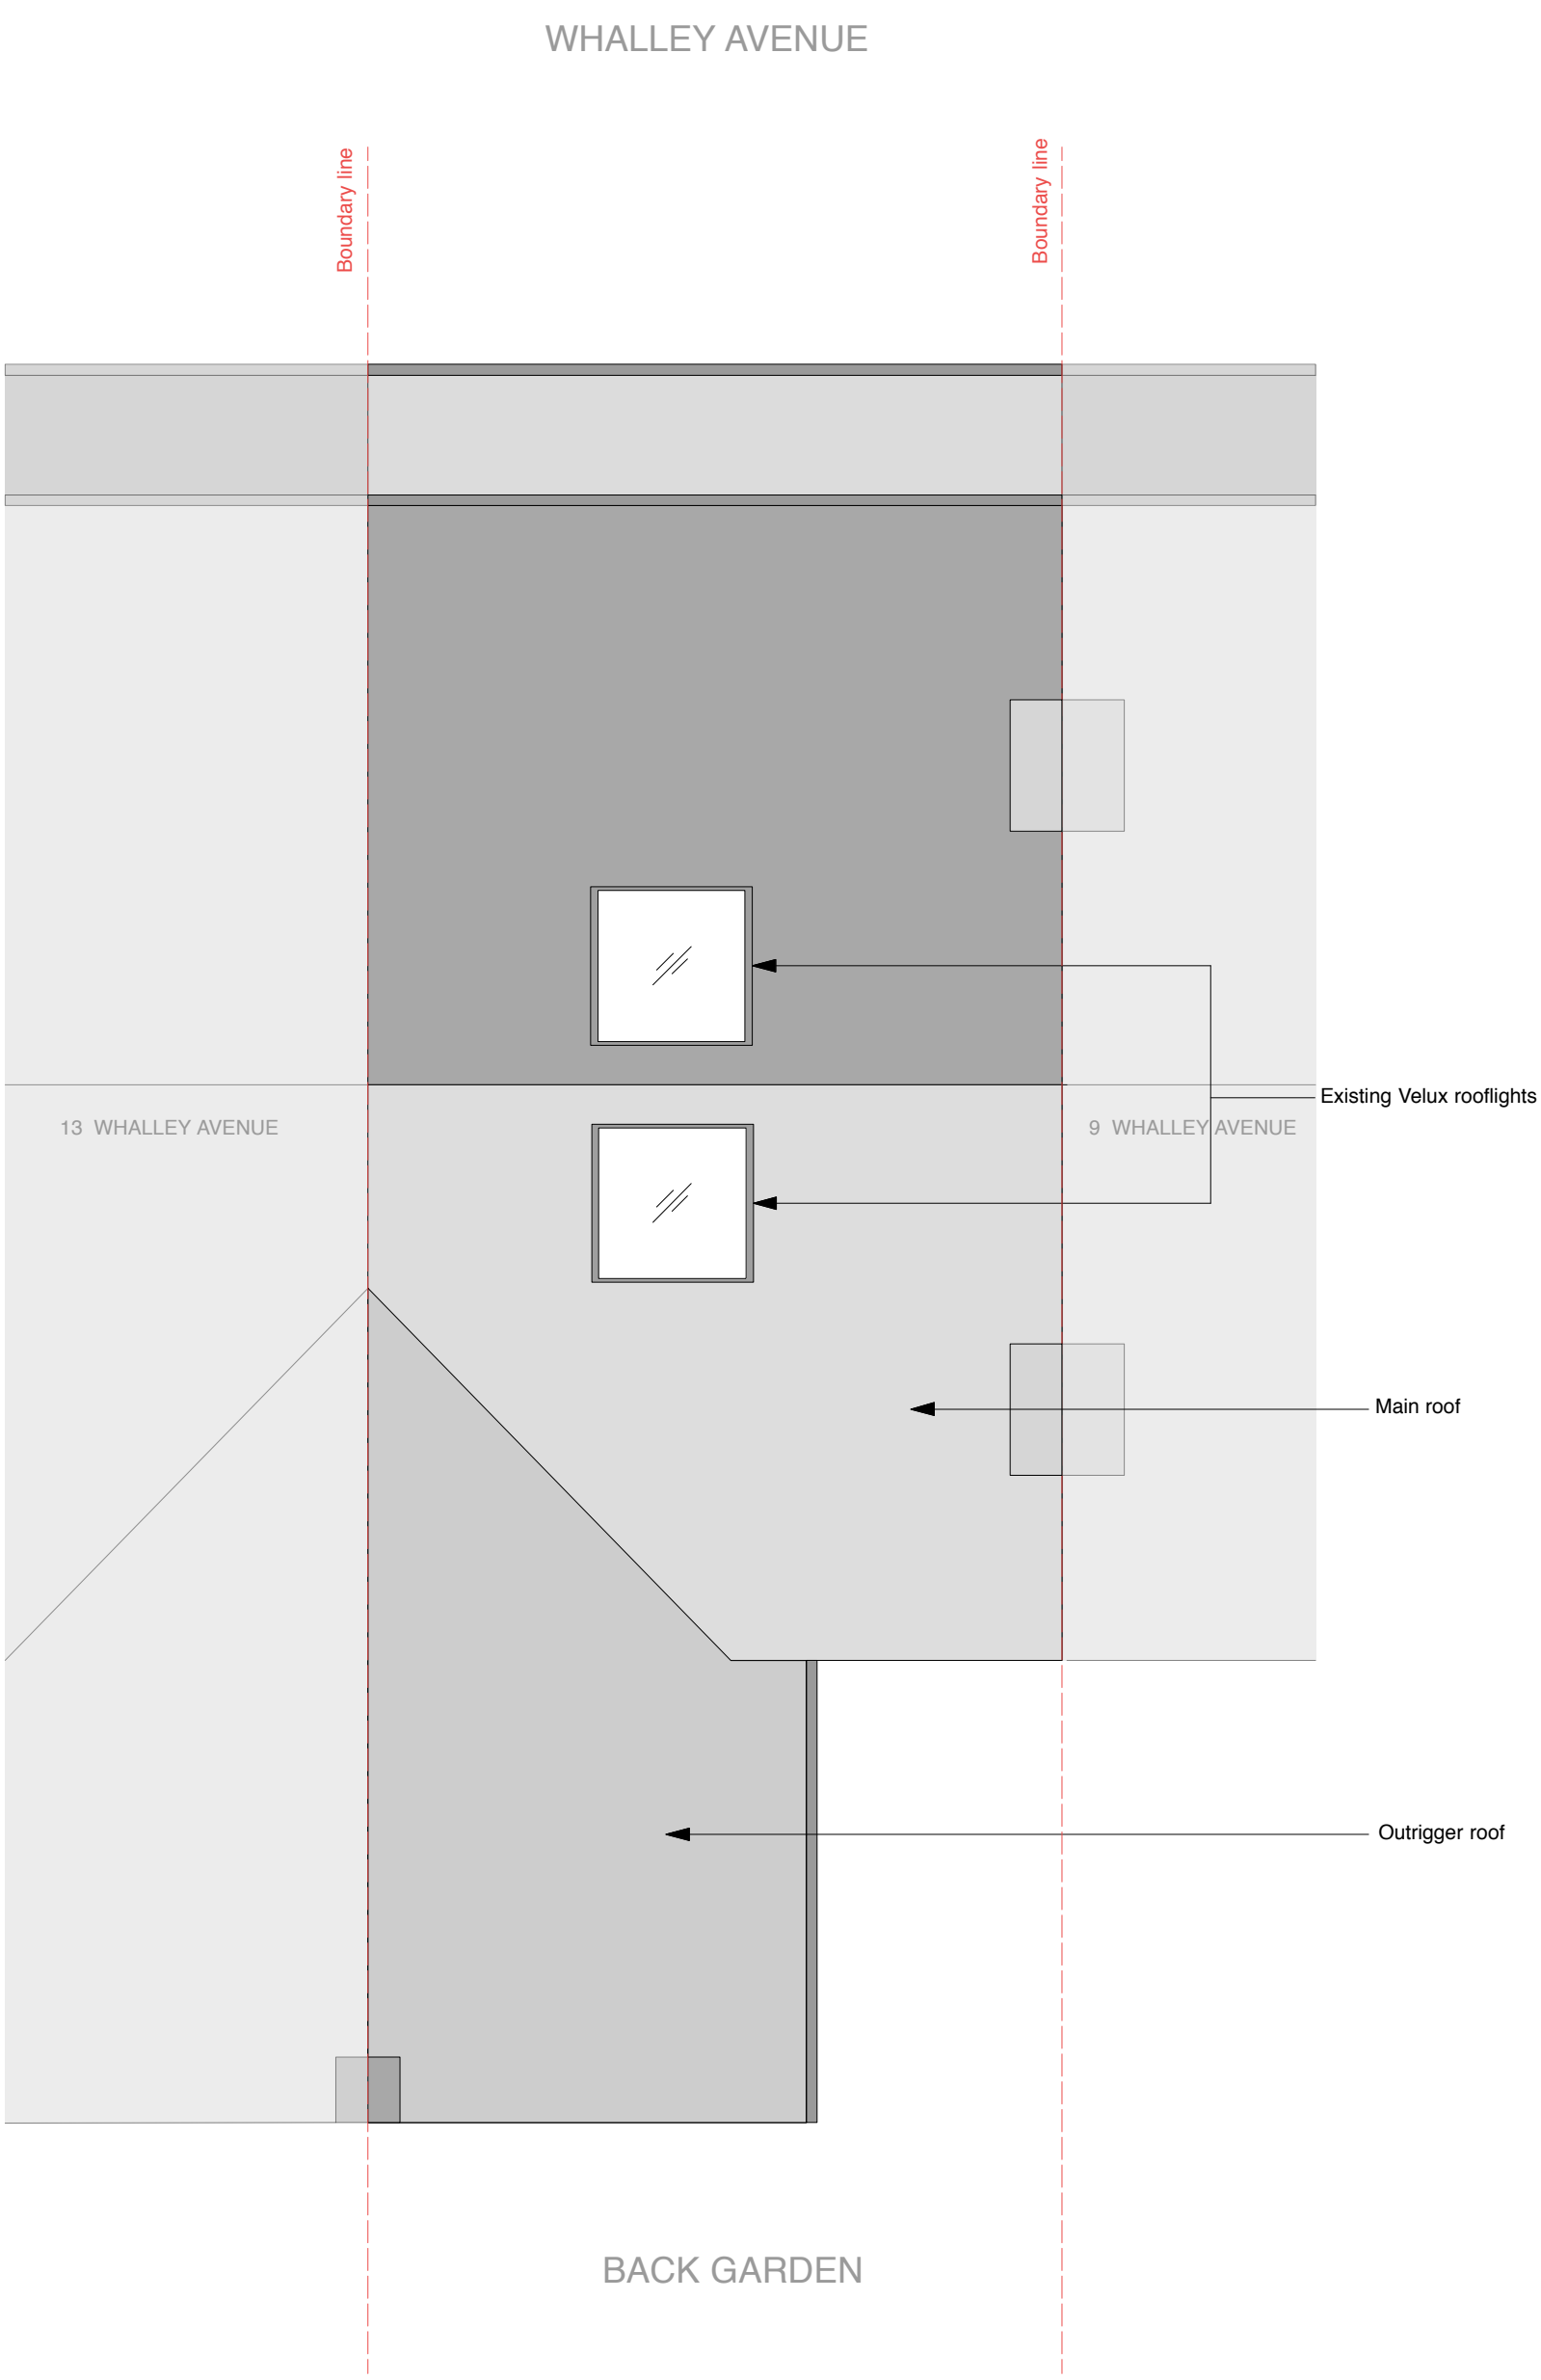

0 50cm 1m 2m 3m 4m 5m


© COPYRIGHT This drawing is protected by copyright, it may not be reproduced in any form or by any means for any purpose, without gaining written permission from Butterfield Architecture.
NOTES This drawing is to be read in conjunction with all relevant Butterfield Architecture, Structural Engineer's, Service Engineer's, and Subcontractor drawings.
Review all drawings and report any discrepancies to Butterfield Architecture prior to consulting.
Do not scale from this drawing. All dimensions and levels including any abutment to existing structures to be checked on site prior to commencemen. All dimensions in millimeters unless stated otherwise.
Work from figured dimensions only.
No deviation from details shown on this drawing is allowed without Butterfield Architecture prior permission in writing.
All work to be carried out in accordance with British Standard Codes of Practice, Statutory requirements and the Contract Documents.

CLIENT ADDRESS	Robert and Elena Patrick 11 Whalley Avenue Chorlton, Manchester M21 8TU	SCALE	1:50 @ A3 see scale bar
		ISSUE	Planning
		DATE	25/07/2016
PROJECT TITLE	Proposed Single Storey Rear Extension and Attic Dormer	EXISTING ROOF PLAN	Notes
PROJECT ADDRESS	11 Whalley Avenue Chorlton, Manchester M21 8TU		

BUTTERFIELD ARCHITECTURE
ARCHITECTURE \ INTERIORS \ PROJECT MANAGEMENT
E \ PAULA@BUTTERFIELDARCHITECTURE.CO.UK
M \ +44 (0) 7779302856
W \ BUTTERFIELDARCHITECTURE.CO.UK
102 ROSENEATH RD, URMSTON, MANCHESTER, M41 5AZ

REVISION	DWG NO	JOB NO
	2098/Planning/Ex/RPlan	2098

EXISTING FRONT ELEVATION

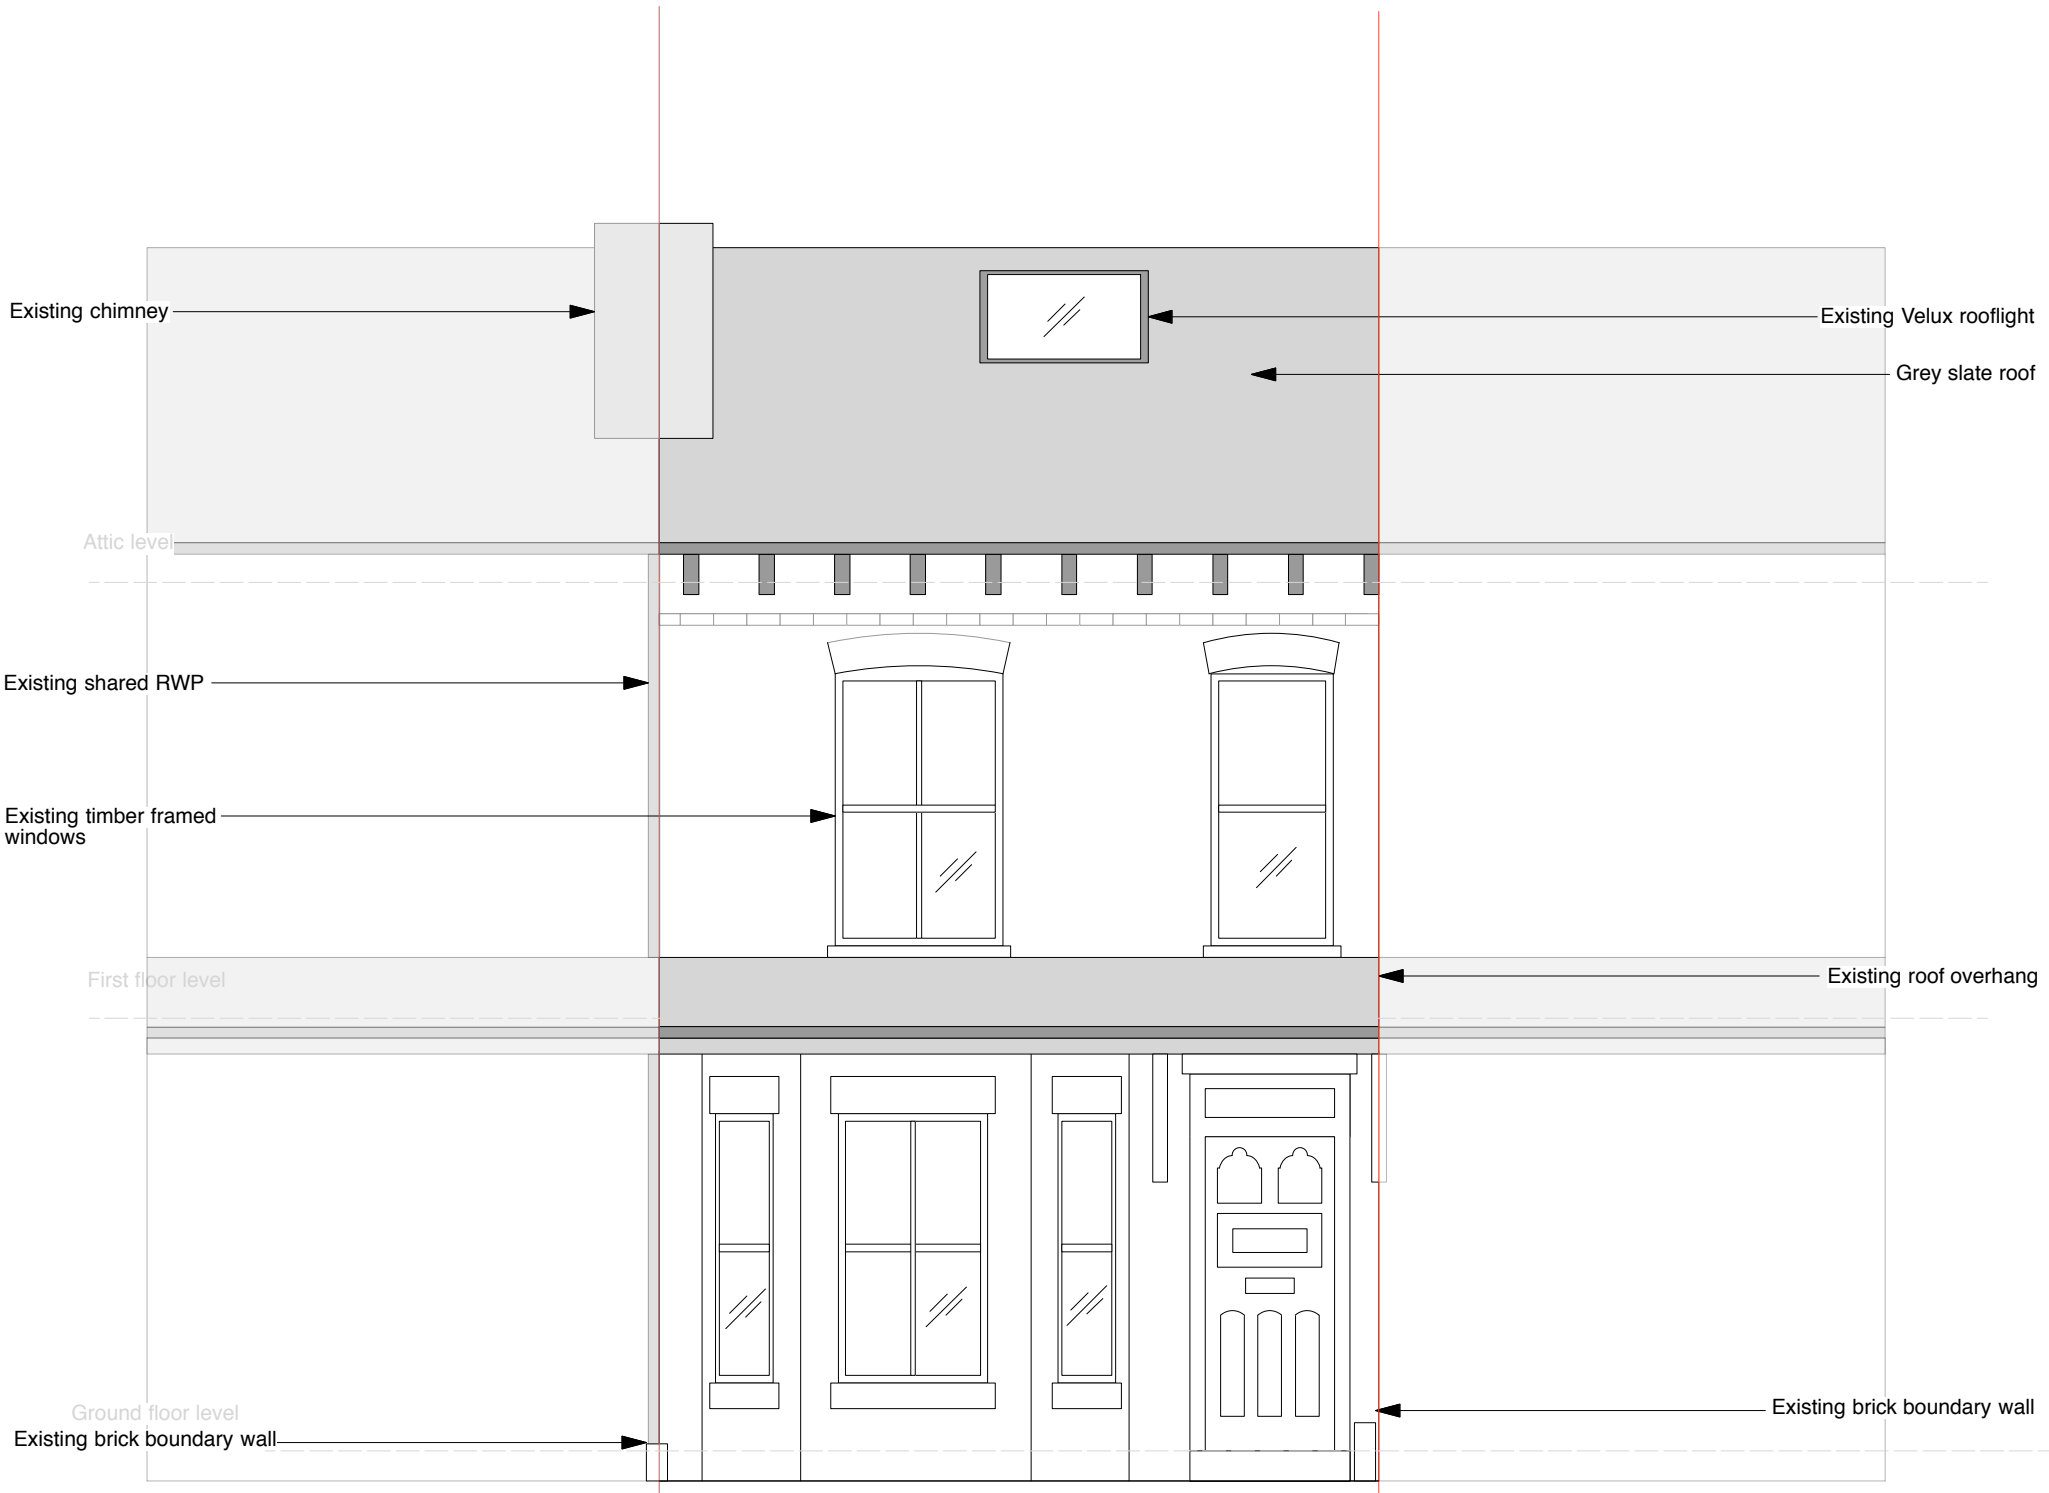

0 50cm 1m 2m 3m 4m 5m


© COPYRIGHT This drawing is protected by copyright, it may not be reproduced in any form or by any means for any purpose, without gaining written permission from Butterfield Architecture.
NOTES This drawing is to be read in conjunction with all relevant Butterfield Architecture, Structural Engineer's, Service Engineer's, and Subcontractor drawings.
Review all drawings and report any discrepancies to Butterfield Architecture prior to consulting.
Do not scale from this drawing. All dimensions and levels including any abutment to existing structures to be checked on site prior to commencemen. All dimensions in millimeters unless stated otherwise.
Work from figured dimensions only.
No deviation from details shown on this drawing is allowed without Butterfield Architecture prior permission in writing.
All work to be carried out in accordance with British Standard Codes of Practice, Statutory requirements and the Contract Documents.

CLIENT ADDRESS	Robert and Elena Patrick 11 Whalley Avenue Chorlton, Manchester M21 8TU	SCALE ISSUE DATE	1:50 @ A3 see scale bar Planning 25/07/2016
PROJECT TITLE PROJECT ADDRESS	Proposed Single Storey Rear Extension and Attic Dormer 11 Whalley Avenue Chorlton, Manchester M21 8TU	EXISTING FRONT ELEVATION	Notes

BUTTERFIELD ARCHITECTURE
ARCHITECTURE \ INTERIORS \ PROJECT MANAGEMENT
E \ PAULA@BUTTERFIELDARCHITECTURE.CO.UK
M \ +44 (0) 7779302856
W \ BUTTERFIELDARCHITECTURE.CO.UK
102 ROSENEATH RD, URMSTON, MANCHESTER, M41 5AZ

REVISION	DWG NO	JOB NO
	2098/Planning/Ex/FElev	2098

EXISTING REAR ELEVATION

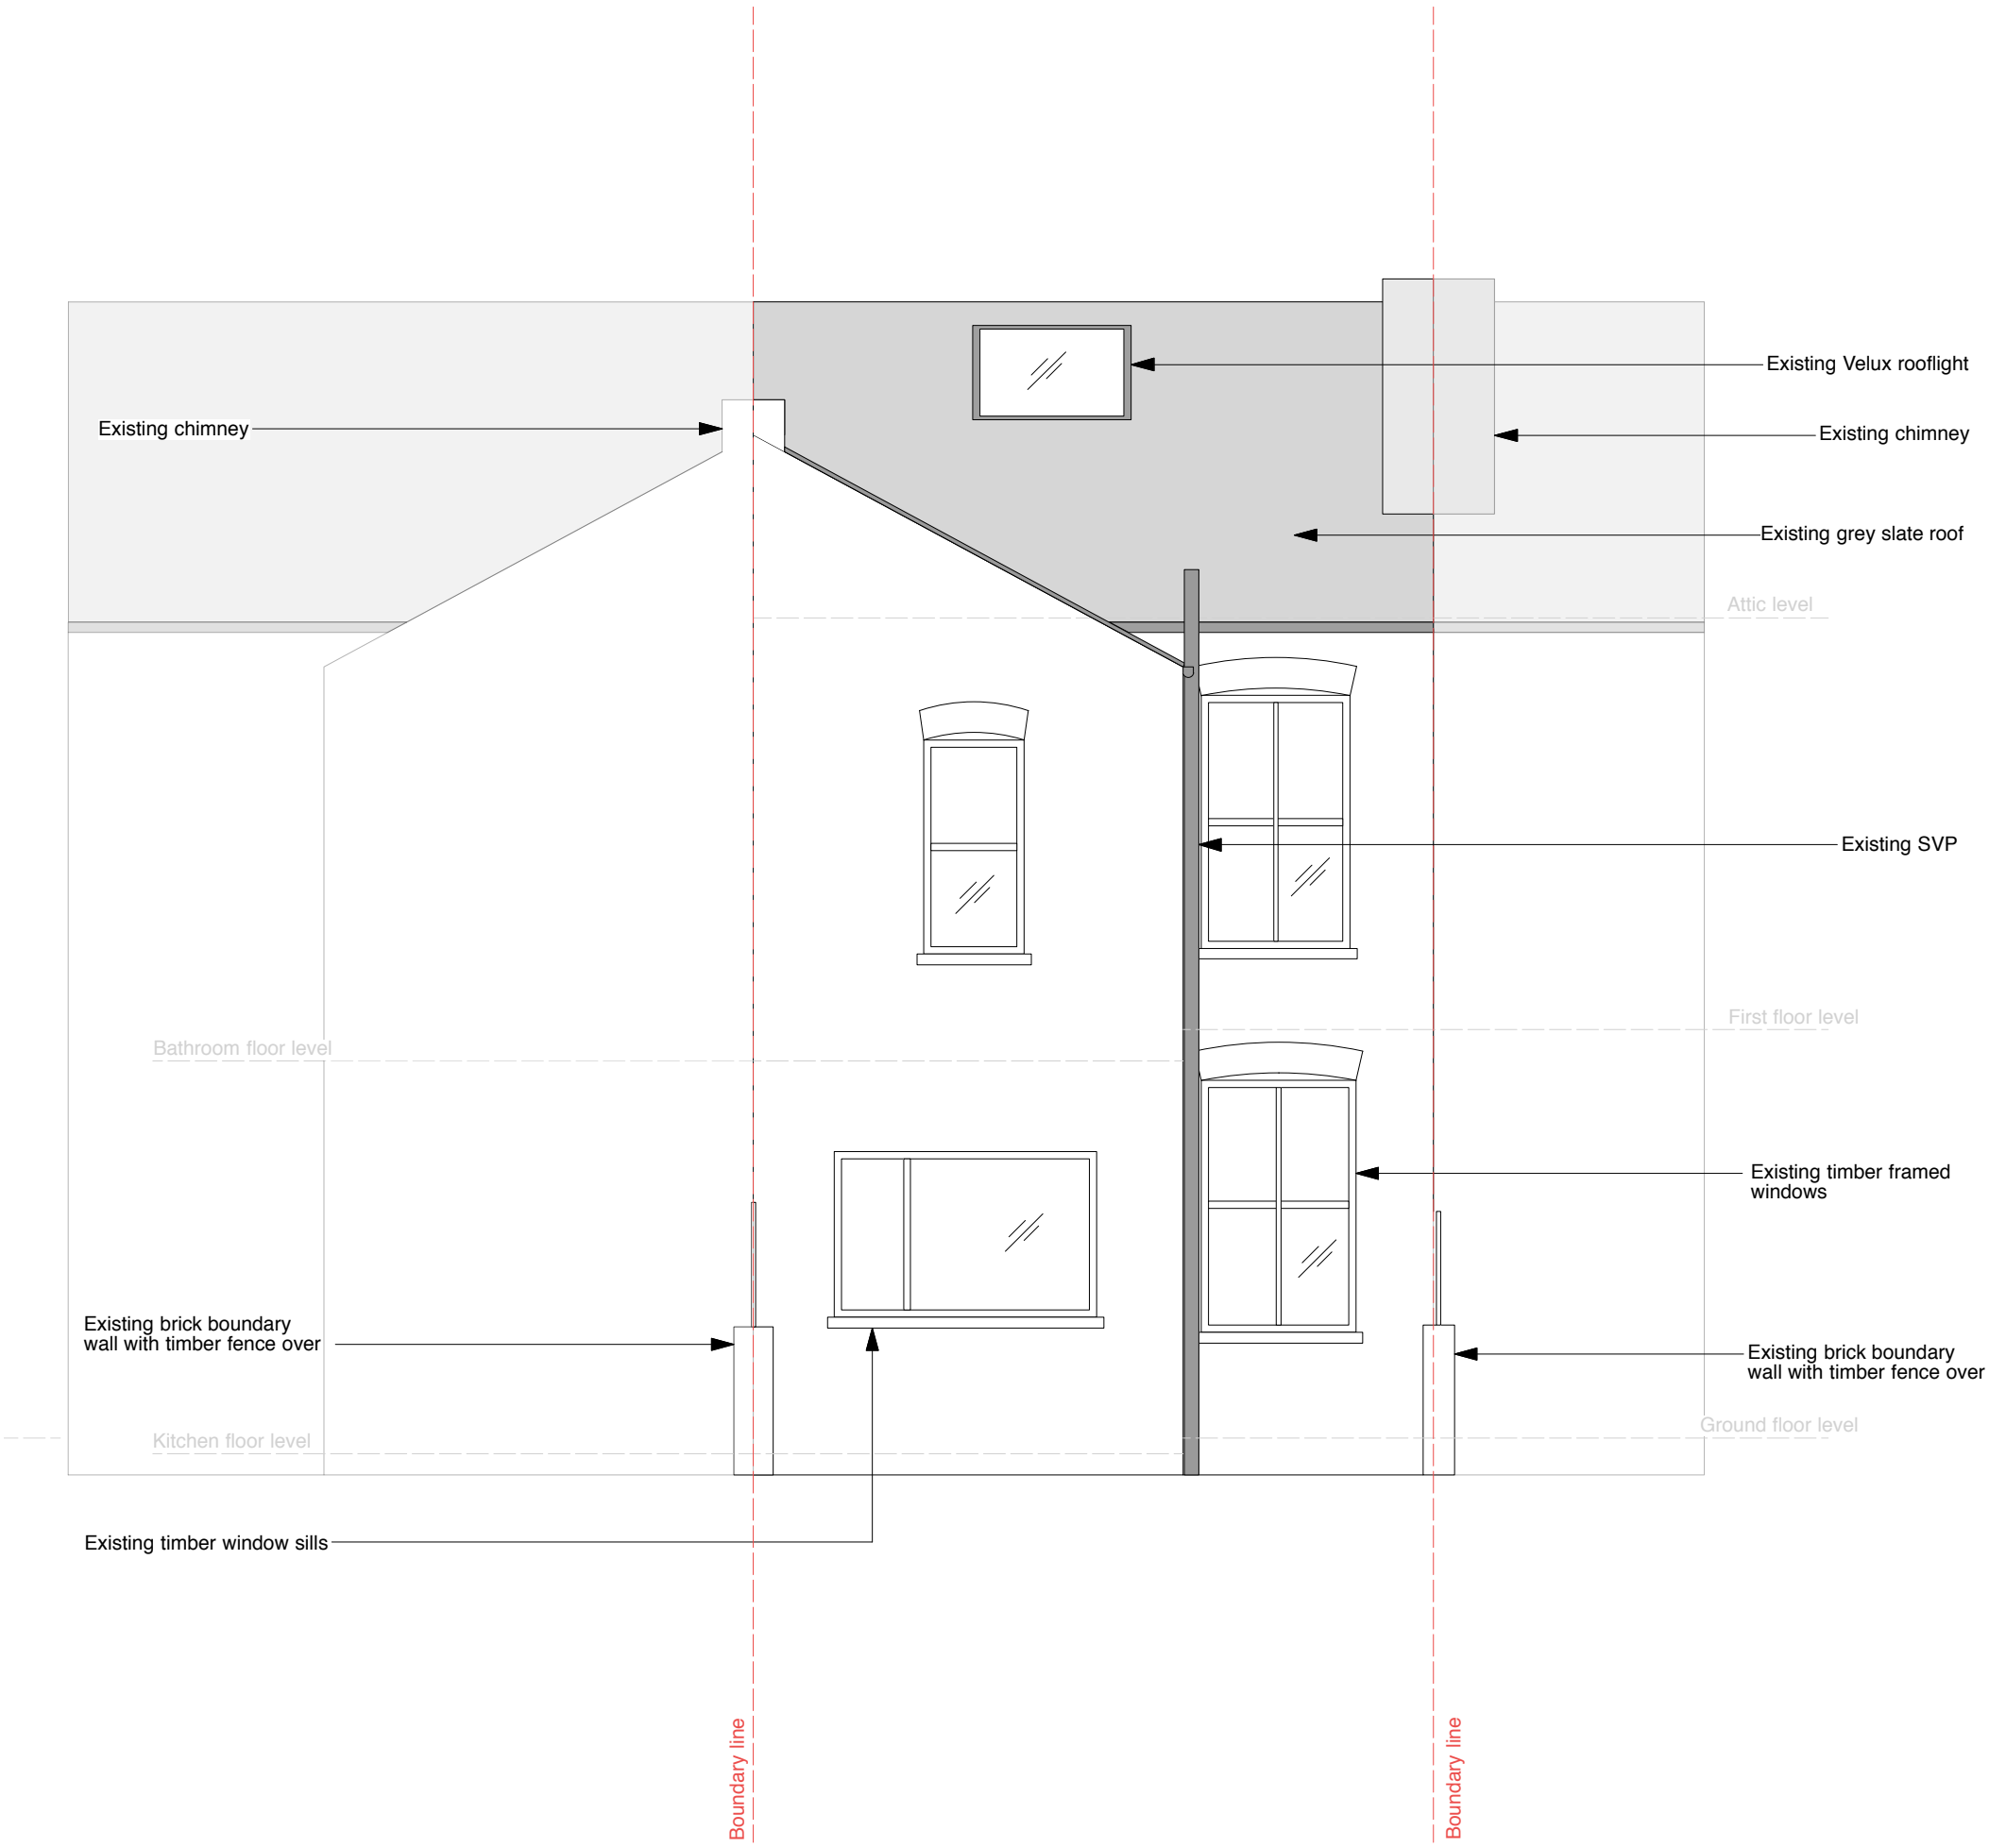

0 50cm 1m 2m 3m 4m 5m


©COPYRIGHT This drawing is protected by copyright, it may not be reproduced in any form or by any means for any purpose, without gaining written permission from Butterfield Architecture.
NOTES This drawing is to be read in conjunction with all relevant Butterfield Architecture, Structural Engineer's, Service Engineer's, and Subcontractor drawings.
Review all drawings and report any discrepancies to Butterfield Architecture prior to consulting.
Do not scale from this drawing. All dimensions and levels including any abutment to existing structures to be checked on site prior to commencemen. All dimensions in millimeters unless stated otherwise.
Work from figured dimensions only.
No deviation from details shown on this drawing is allowed without Butterfield Architecture prior permission in writing.
All work to be carried out in accordance with British Standard Codes of Practice, Statutory requirements and the Contract Documents.

CLIENT ADDRESS	Robert and Elena Patrick 11 Whalley Avenue Chorlton, Manchester M21 8TU	SCALE	1:50 @ A3 see scale bar
		ISSUE	Planning
		DATE	25/07/2016
PROJECT TITLE	Proposed Single Storey Rear Extension and Attic Dormer	EXISTING REAR ELEVATION	Notes
PROJECT ADDRESS	11 Whalley Avenue Chorlton, Manchester M21 8TU		

BUTTERFIELD ARCHITECTURE
ARCHITECTURE \ INTERIORS \ PROJECT MANAGEMENT
E \ PAULA@BUTTERFIELDARCHITECTURE.CO.UK
M \ +44 (0) 7779302856
W \ BUTTERFIELDARCHITECTURE.CO.UK
102 ROSENEATH RD, URMSTON, MANCHESTER, M41 5AZ

REVISION	DWG NO	JOB NO
	2098/Planning/Ex/RElev	2098

EXISTING NORTH ELEVATION

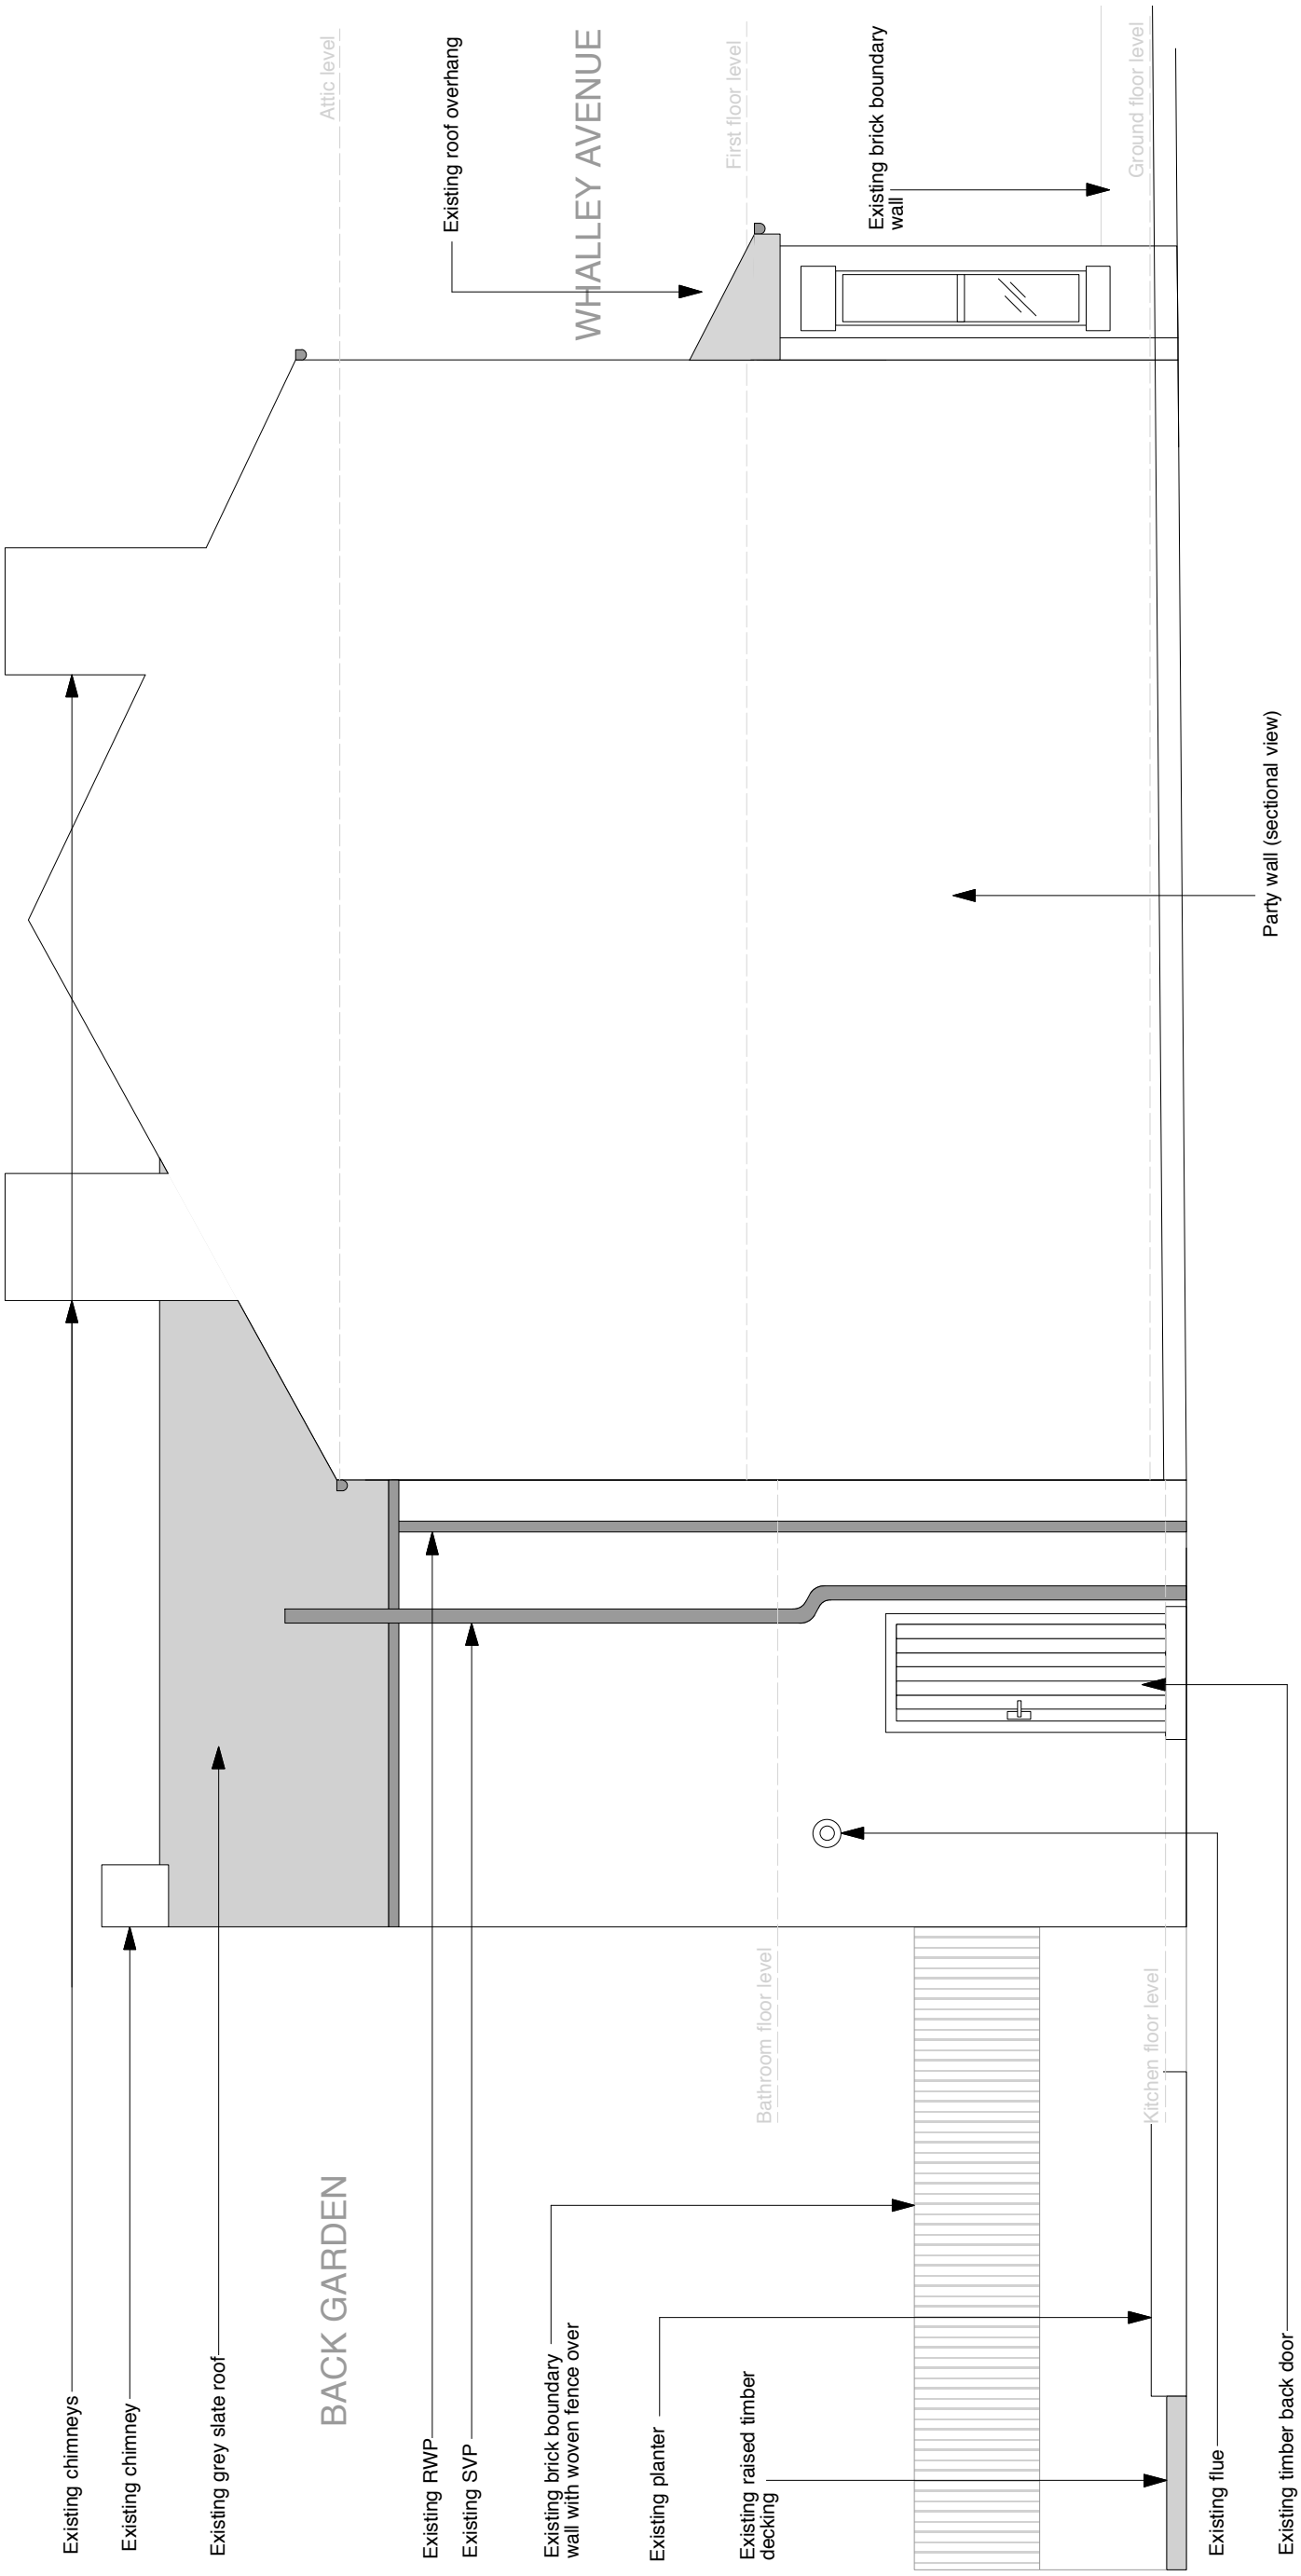




© COPYRIGHT This drawing is protected by copyright, it may not be reproduced in any form or by any means for any purpose, without gaining written permission from Butterfield Architecture.
NOTES This drawing is to be read in conjunction with all relevant Butterfield Architecture, Structural Engineer's, Service Engineer's, and Subcontractor drawings.
Review all drawings and report any discrepancies to Butterfield Architecture prior to consulting.
Do not scale from this drawing. All dimensions and levels including any abutment to existing structures to be checked on site prior to commencemen. All dimensions in millimeters unless stated otherwise.
Work from figured dimensions only.
No deviation from details shown on this drawing is allowed without Butterfield Architecture prior permission in writing.
All work to be carried out in accordance with British Standard Codes of Practice, Statutory requirements and the Contract Documents.

CLIENT ADDRESS	Robert and Elena Patrick 11 Whalley Avenue Chorlton, Manchester M21 8TU	SCALE	1:50 @ A3 see scale bar
		ISSUE	Planning
		DATE	25/07/2016
PROJECT TITLE	Proposed Single Storey Rear Extension and Attic Dormer	EXISTING NORTH ELEVATION	Notes
PROJECT ADDRESS	11 Whalley Avenue Chorlton, Manchester M21 8TU		

REVISION	DWG NO	JOB NO
	2098/Planning/ Ex/NElev	2098

BUTTERFIELD
ARCHITECTURE
ARCHITECTURE \ INTERIORS \ PROJECT MANAGEMENT
E \ PAULA@BUTTERFIELDARCHITECTURE.CO.UK
M \ +44 (0) 7779302856
W \ BUTTERFIELDARCHITECTURE.CO.UK
102 ROSENEATH RD, URMSTON, MANCHESTER, M41 5AZ

EXISTING SOUTH ELEVATION

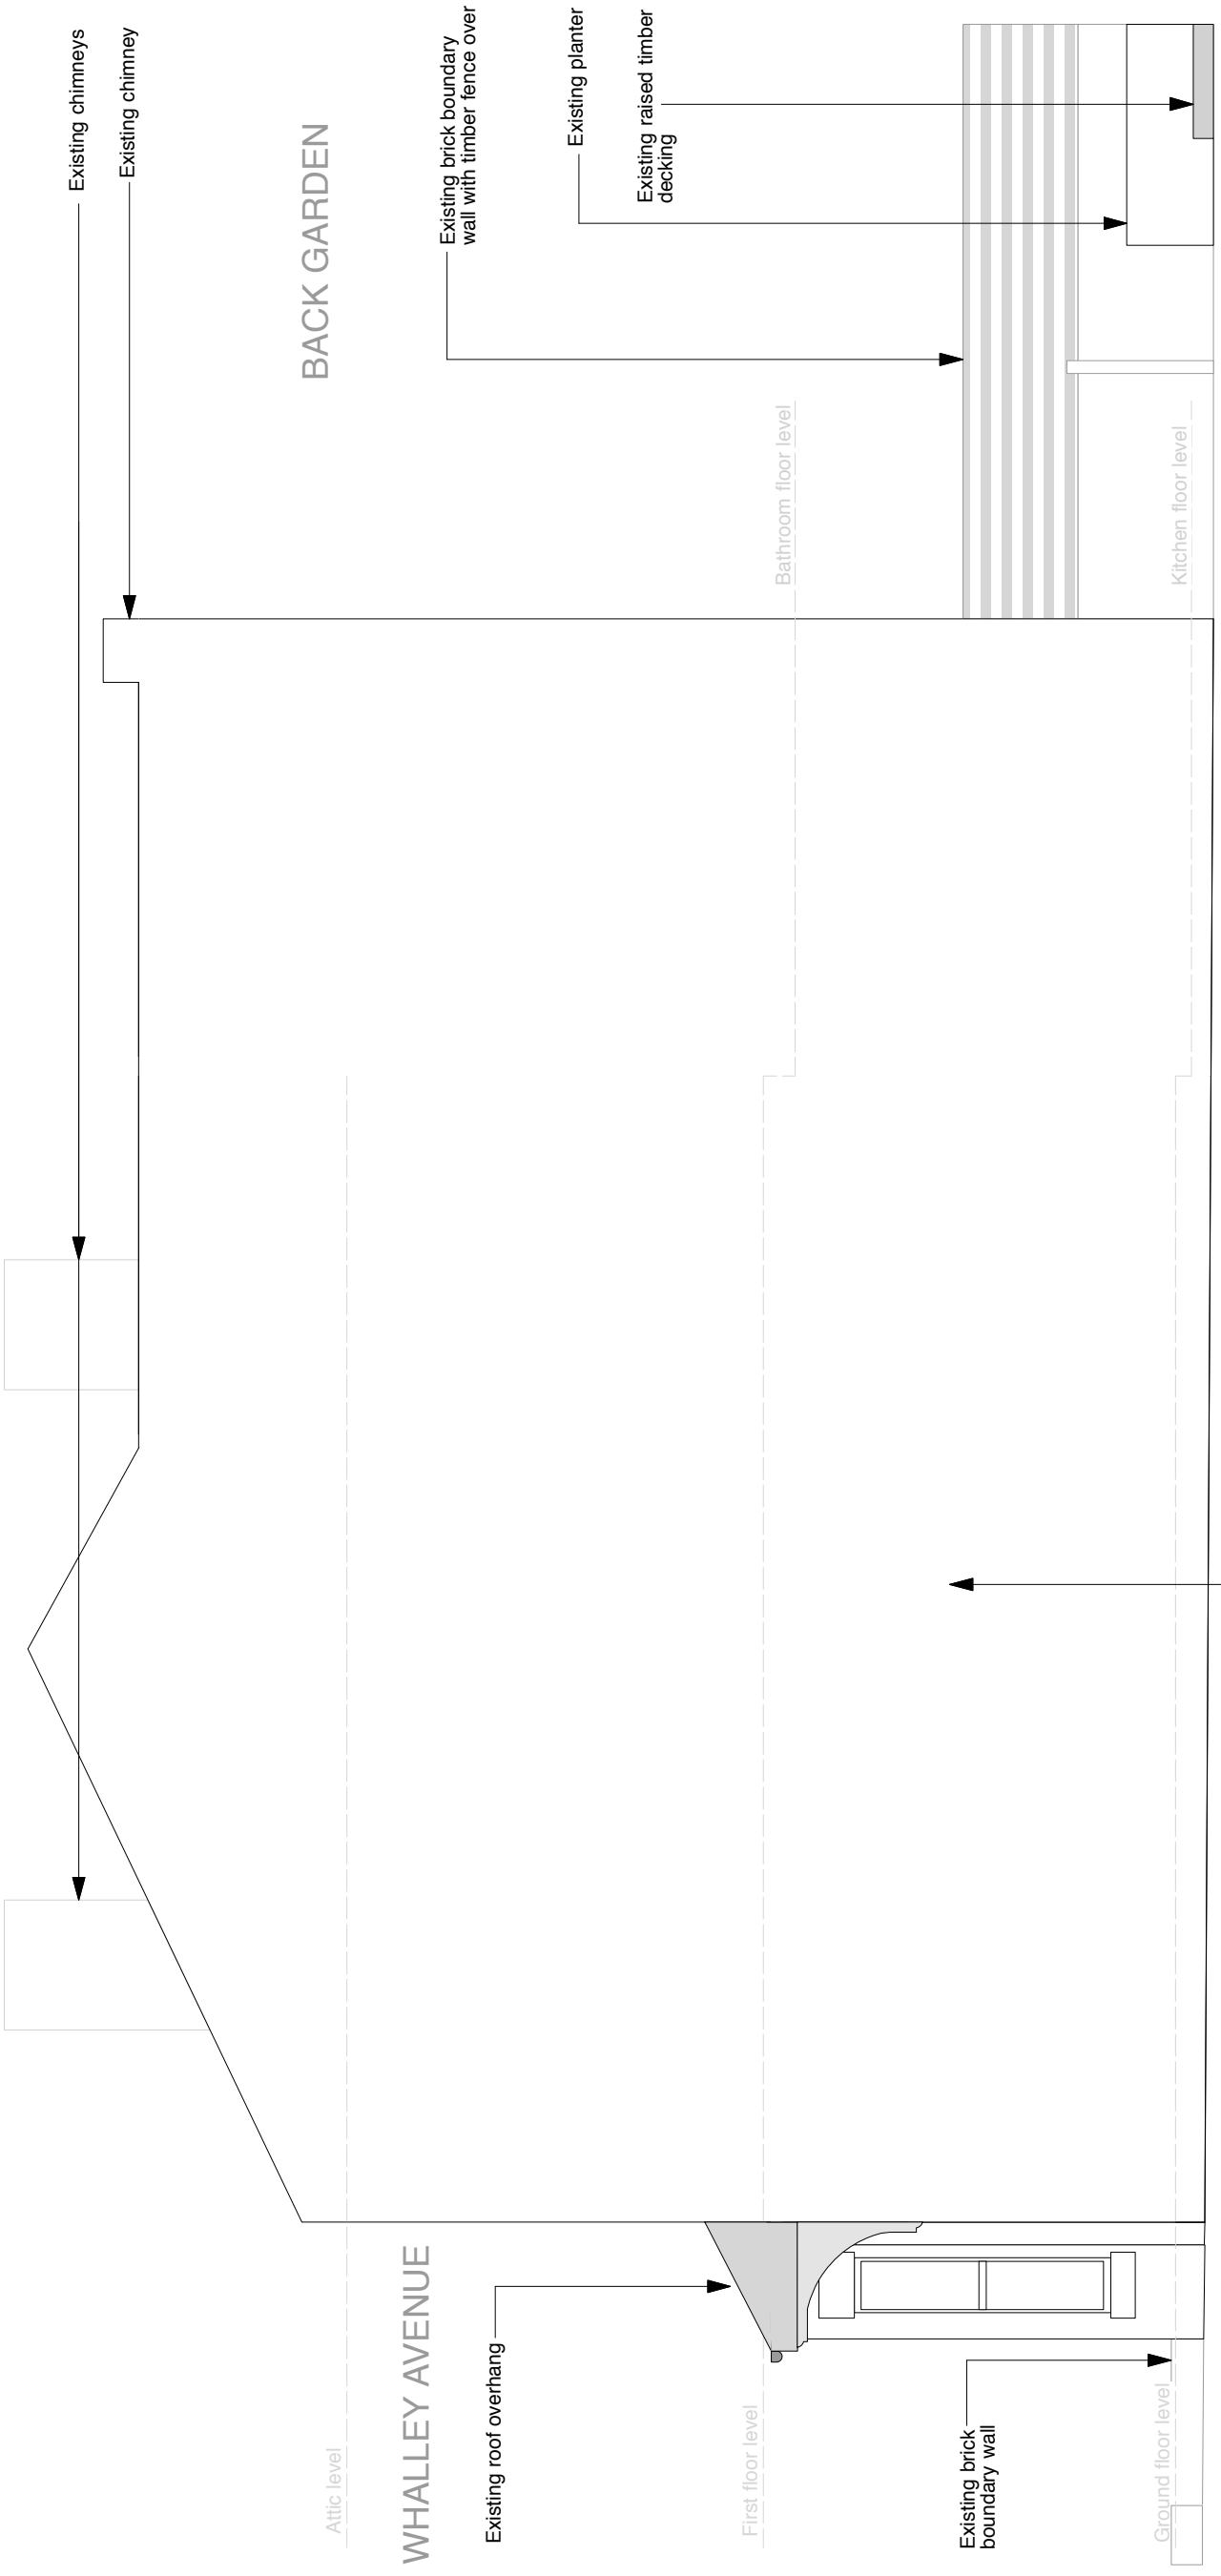

0 50cm 1m 2m 3m 4m 5m

BUTTERFIELD ARCHITECTURE

ARCHITECTURE \ INTERIORS \ PROJECT MANAGEMENT

E \ PAULA@BUTTERFIELDARCHITECTURE.CO.UK
M \ +44 (0) 7779302856
W \ BUTTERFIELDARCHITECTURE.CO.UK
102 ROSENEATH RD, URMSTON, MANCHESTER, M41 5AZ

© COPYRIGHT This drawing is protected by copyright, it may not be reproduced in any form or by any means for any purpose, without gaining written permission from Butterfield Architecture.
NOTES This drawing is to be read in conjunction with all relevant Butterfield Architecture, Structural Engineer's, Service Engineer's, and Subcontractor drawings.
Review all drawings and report any discrepancies to Butterfield Architecture prior to consulting.
Do not scale from this drawing. All dimensions and levels including any abutment to existing structures to be checked on site prior to commencemen. All dimensions in millimeters unless stated otherwise.
Work from figured dimensions only.
No deviation from details shown on this drawing is allowed without Butterfield Architecture prior permission in writing.
All work to be carried out in accordance with British Standard Codes of Practice, Statutory requirements and the Contract Documents.

CLIENT ADDRESS	Robert and Elena Patrick 11 Whalley Avenue Chorlton, Manchester M21 8TU	SCALE	1:50 @ A3 see scale bar
		ISSUE	Planning
		DATE	25/07/2016
PROJECT TITLE	Proposed Single Storey Rear Extension and Attic Dormer	EXISTING SOUTH ELEVATION	Notes
PROJECT ADDRESS	11 Whalley Avenue Chorlton, Manchester M21 8TU		

REVISION	DWG NO	JOB NO
	2098/Planning/Ex/SElev	2098