
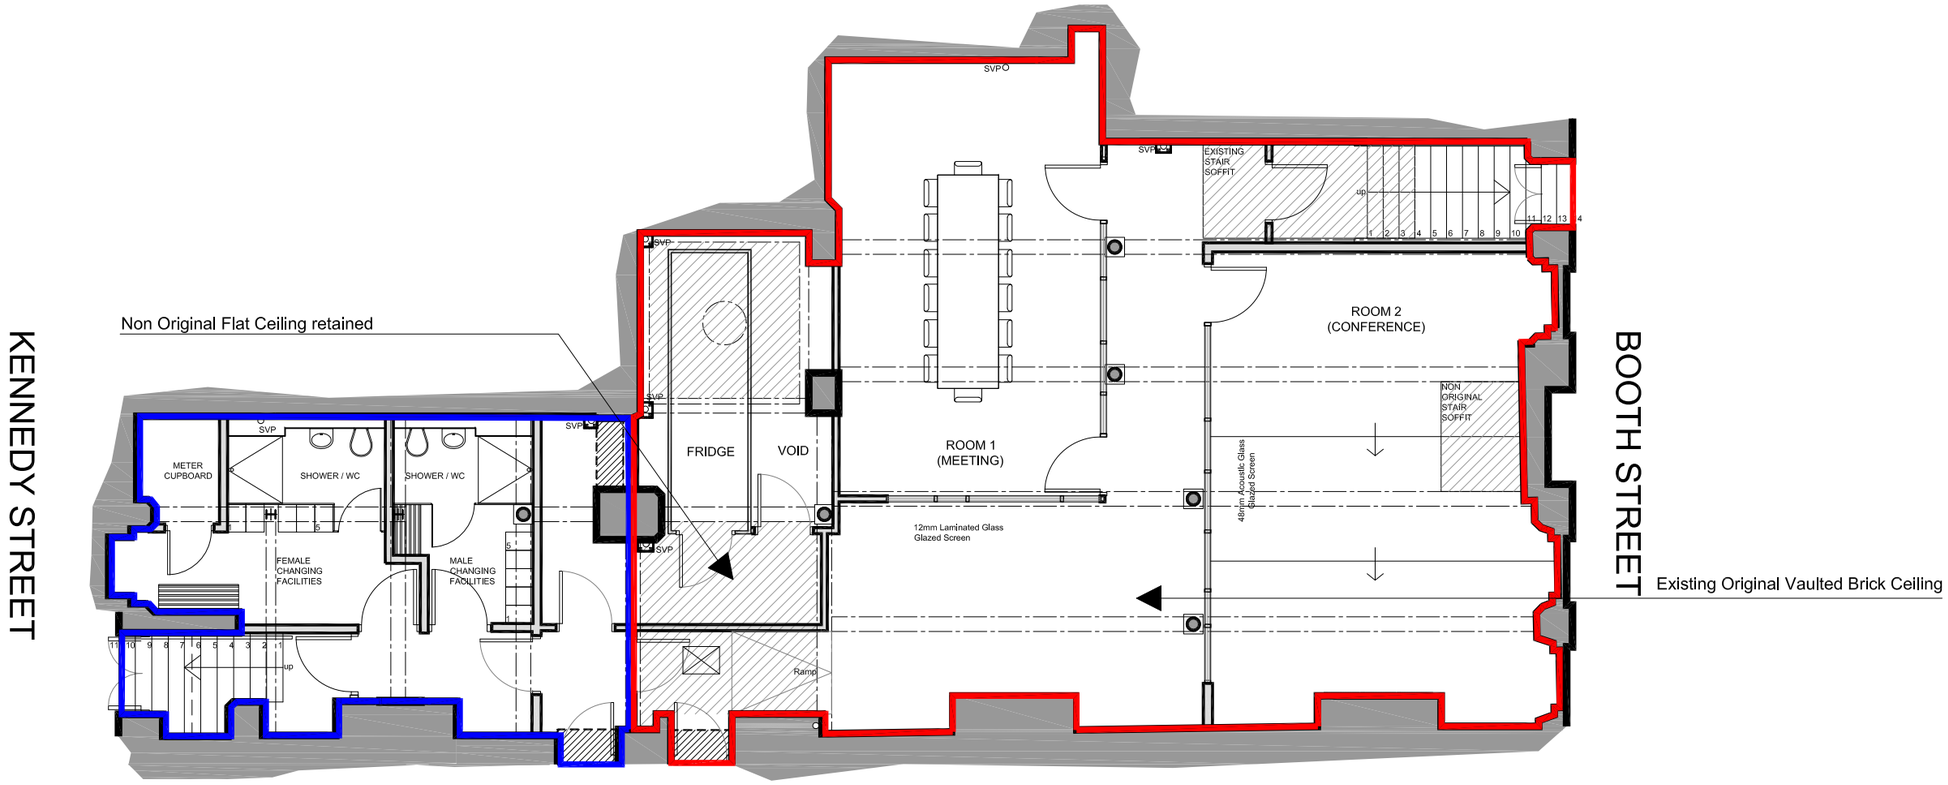


PROPOSED CEILING PLAN- 1:100 @ A3

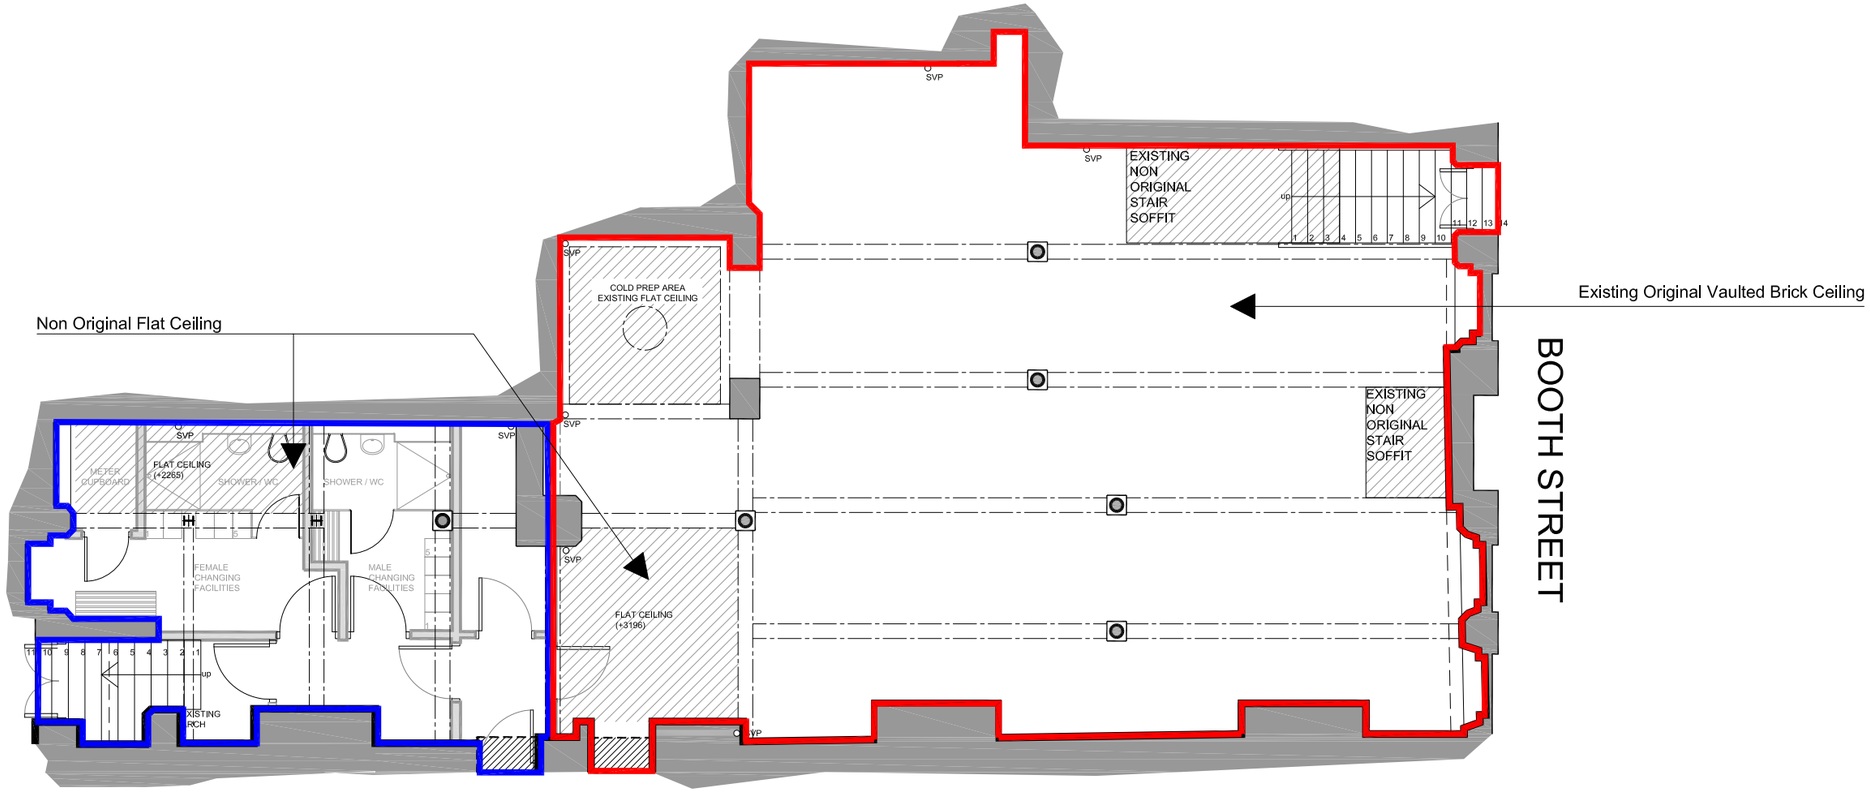

EXISITING CEILING PLAN- 1:100 @ A3

0 0.5 1 2 3 4 5 10

METERS

PURPOSE OF ISSUE	PLANNING

All dimensions shall be verified by the Contractor(s) on site prior to work commencing and relevant orders being placed.
Do not scale from this drawing and only work to written dimensions.
Any discrepancies to be brought to the attention of the Contract Administrator for instructions prior to proceeding.

KEY

ORIGINAL BRICK VAULTED CEILING

EXISTING NON ORIGINAL FLAT CEILING

ORIGINAL EXISTING COLUMNS

PROPOSED DEVELOPMENT

LAND ALSO IN OWNERSHIP OF CLIENT (APPROVED APPLICATION 110084/FO/2015/C1 and 110085/LO/2015/C1)

DATE	REV	COMMENTS
10.05.16	H	Clarification of ceilings
05.05.16	G	Previous Approval Added to drawings
05.04.16	F	Layout of fridge amended following client comments
05.04.16	E	Amended to suit client comments
21.03.16	D	Planning
17.09.15	C	Amended in response to planners
04.08.15	B	Clarification of original and no original materials in response to planners comments.
06.07.15	A	Specification amendment

dv ARCHITECTS
Unit 4
Botanic Estate
198 Edge Lane
Fairfield
Liverpool
L7 9PL
Tel: 0151 228 4666
Fax: 0151 228 8666

PROJECT:	DATE:	DRAWN BY:	CHECKED BY:
MASSEY CHAMBERS BASEMENT CONVERSION	29.06.15	JB	BH
DRAWING:	SCALE:	DRAWING NO:	REV:
PROPOSED+EXISITING CEILING PLAN	1/100@A3	1413_P_0311	H