




Section AA - scale 1:200

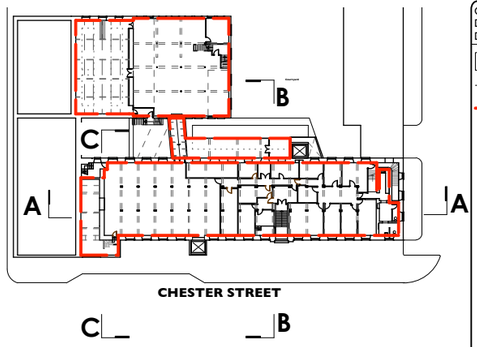

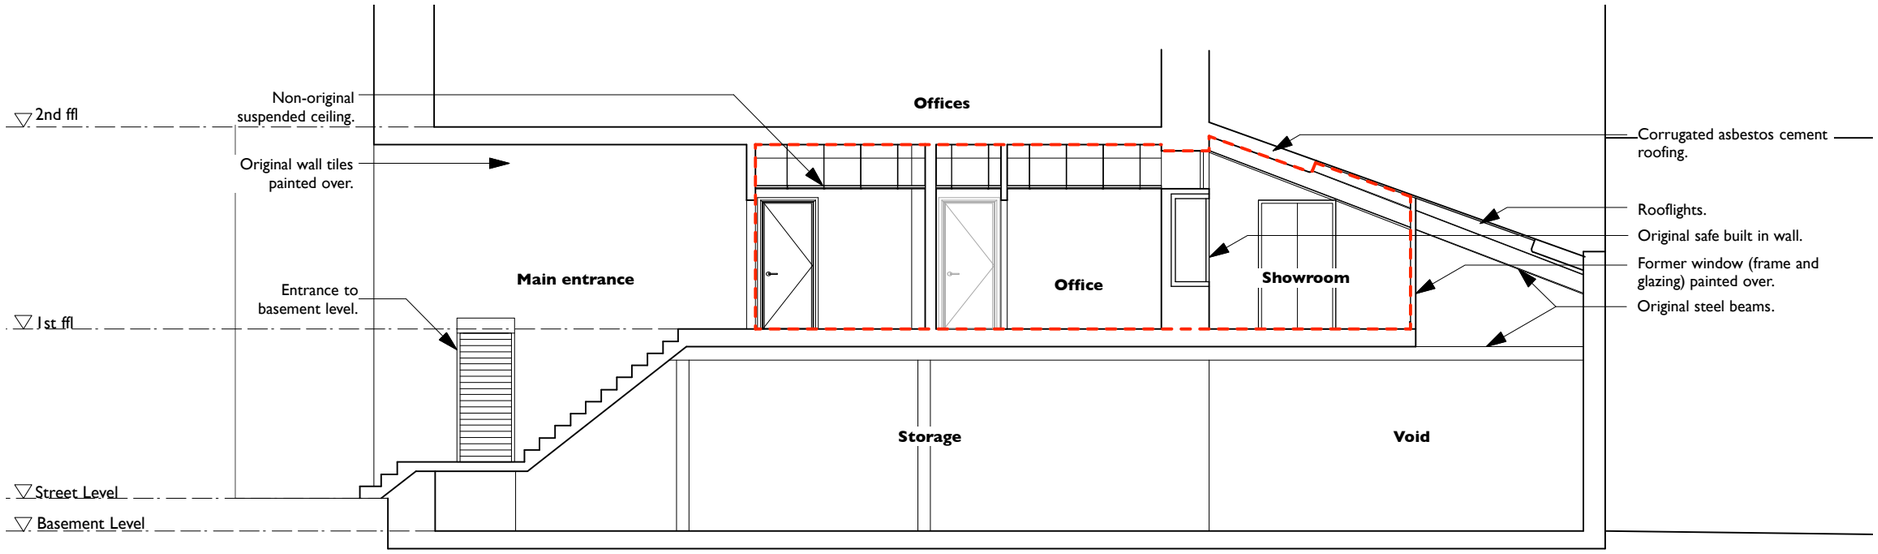

Section BB - scale 1:100

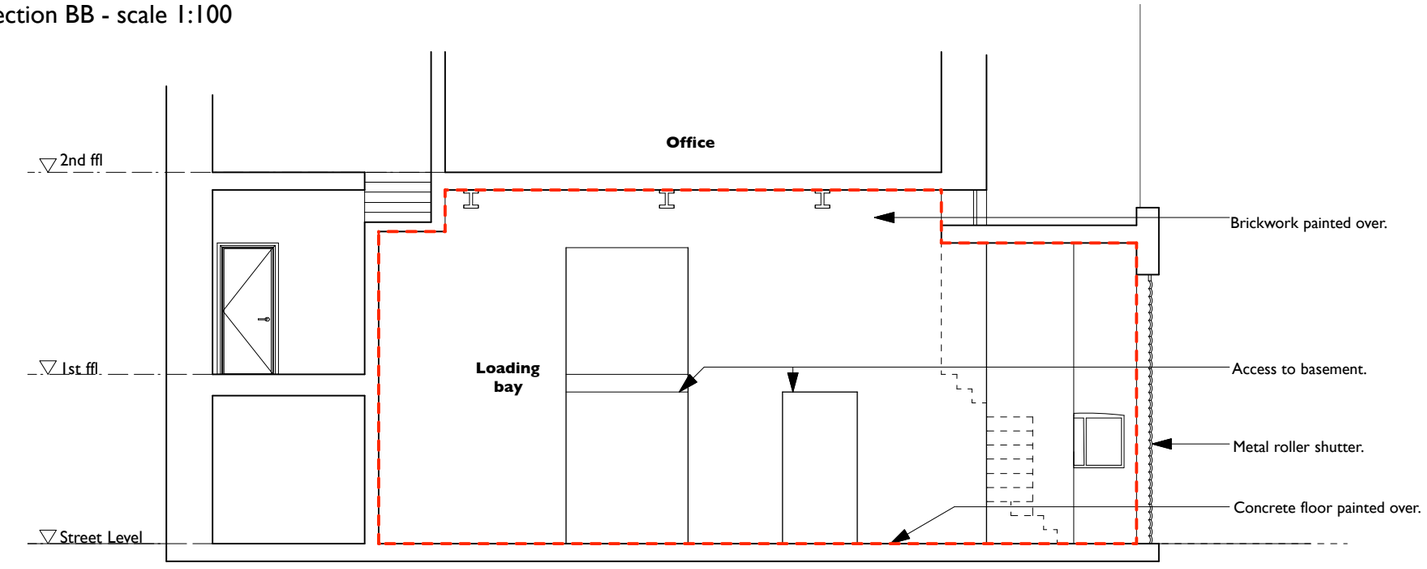

Section CC - scale 1:100

COPYRIGHT OF ATELIER MB LTD
DO NOT SCALE FROM THIS DRAWING
DIMENSIONSTO BE CHECKED ON SITE

Existing
Downstand beams
Extent of works

D	Sept 16	Annotation revised.
C	Sept 16	Annotation revised.
B	Sept 16	Annotation revised.
A	Aug 16	Annotation added, layout updated.

Chatham Mill
Manchester

Sections
Existing

scheme 1624
drwg no. **E(300)**
rev D

scale **1:200@A3**
date first drawn Jan 16
drawn ZS

SK *sketch* ***P*** *proposed* ***T*** *tender* ***C*** *construction* ***AB*** *asbuilt*

www.ateliermb.co.uk
t 0161 236 0051
e architect@ateliermb.co.uk

Atelier MB
Urban Architects