
COPYRIGHT OF ATELIER MB LTD
DO NOT SCALE FROM THIS DRAWING
DIMENSIONSTO BE CHECKED ON SITE

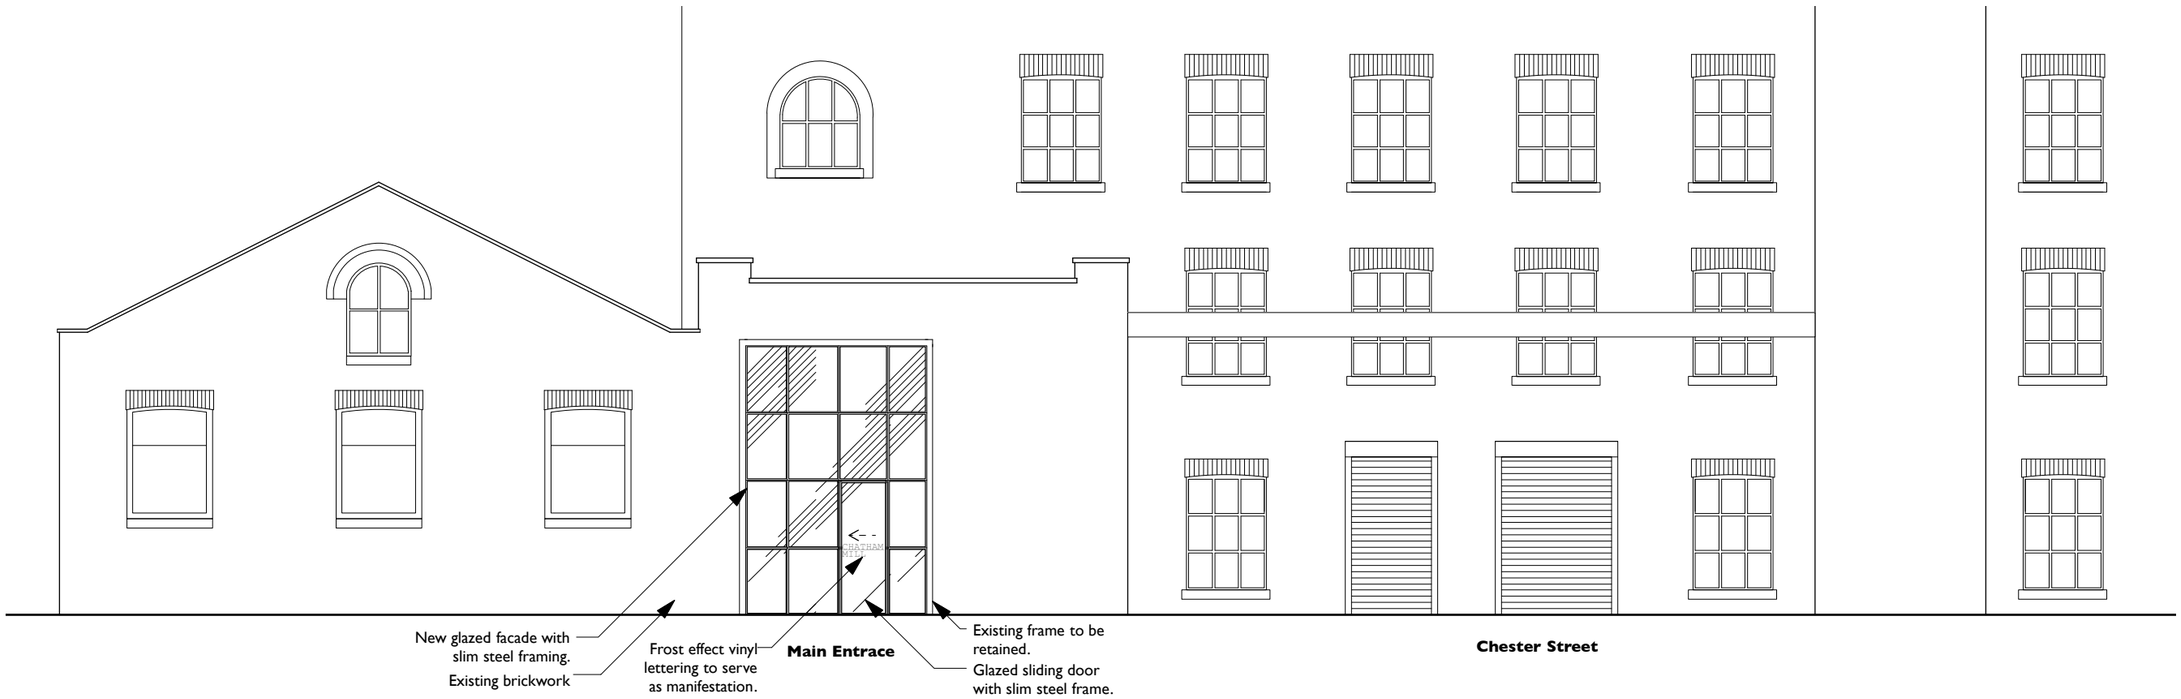

A	Sept 16	Annotations revised.

Chatham Mill
Manchester

Loading Bay Elevation
Proposed

scheme	1624
drwg no.	**P(200)**
rev	A
scale	1:100@A3
date first drawn	Apr 16
drawn	ZS

SK sketch *P proposed* *T tender* *C construction* *AB asbuilt*

www.ateliermb.co.uk
t 0161 236 0051
e architect@ateliermb.co.uk

Atelier MB
Urban Architects