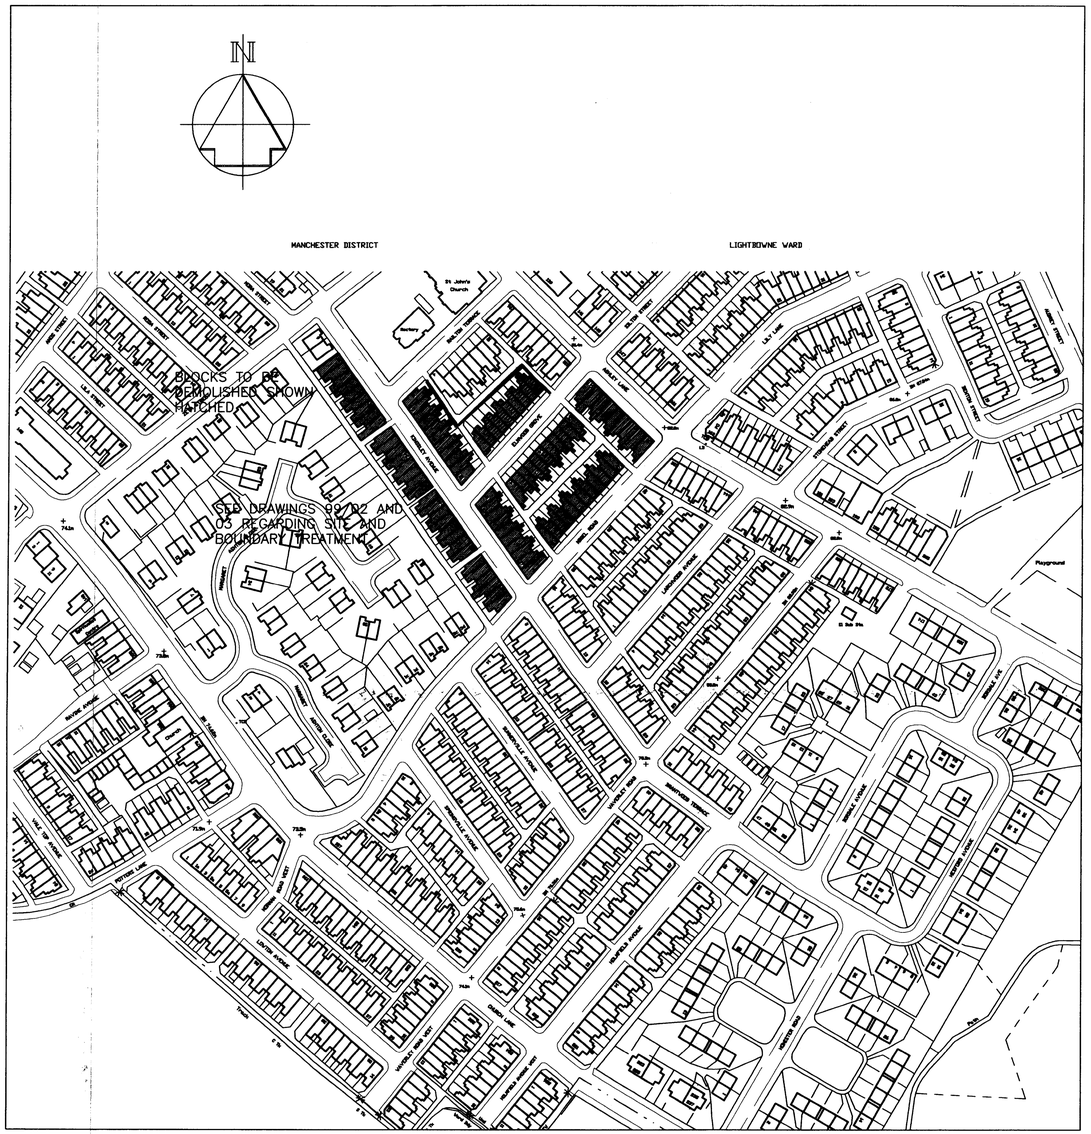


– Indicates new Railings (scale 1:1250).

This drawing has been reproduced from the Ordnance Survey mapping with the permission of The Controller of Her Majesty's Stationery Office Crown copyright. Unauthorised reproduction infringes Crown copyright and may lead to prosecution or civil proceedings.

NOTES

1) Addresses of properties to be demolished:–

114–130 Ashley Lane (evens)
1–19 Elmwood Grove (odds)
2–24 Elmwood Grove (evens)
3–37 Kingsley Avenue (odds)
2 Railton Terrace
10–68 Kingsley Avenue (evens)
1–27 Nigel Road (odds)

See drawings 99/02 and 99/03 for full details of scheme.

MANCHESTER CITY COUNCIL

JOB TITLE: Demolition of Kingsley Avenue CPO - Phase 1			
DRAWING TITLE: Site Plan Site edged red.			
DATE: Nov. 07	SCALE: 1:1250	DRAWN: MM	CHECKED
JOB NO.: HP34617	DRAWING NO.: 99/01	COMPUTER FILE	REVISION

PLANNING
ACKD
REPLIED
RECD 15 APR 2008
M
M
M
FOR ACTION