
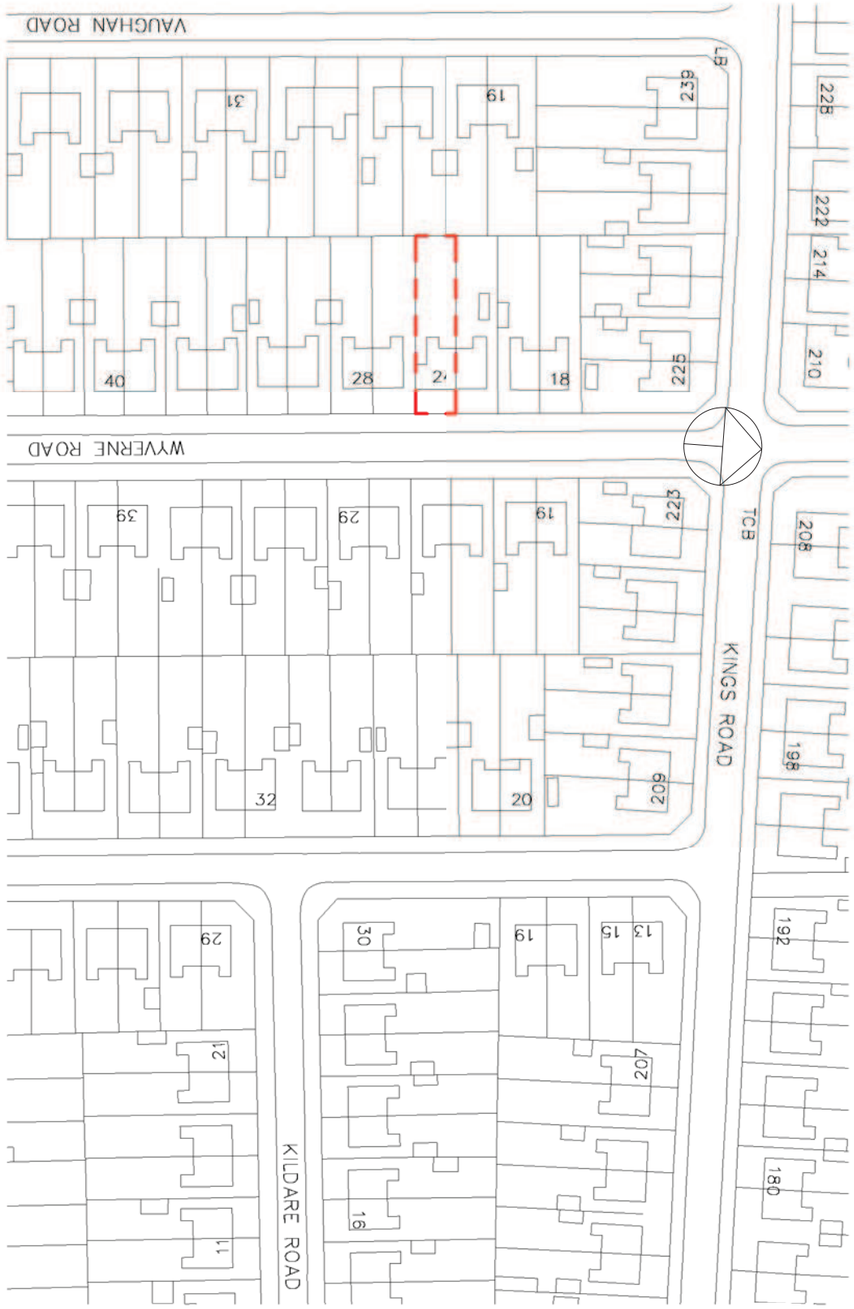



1 Location Plan

1 : 1250

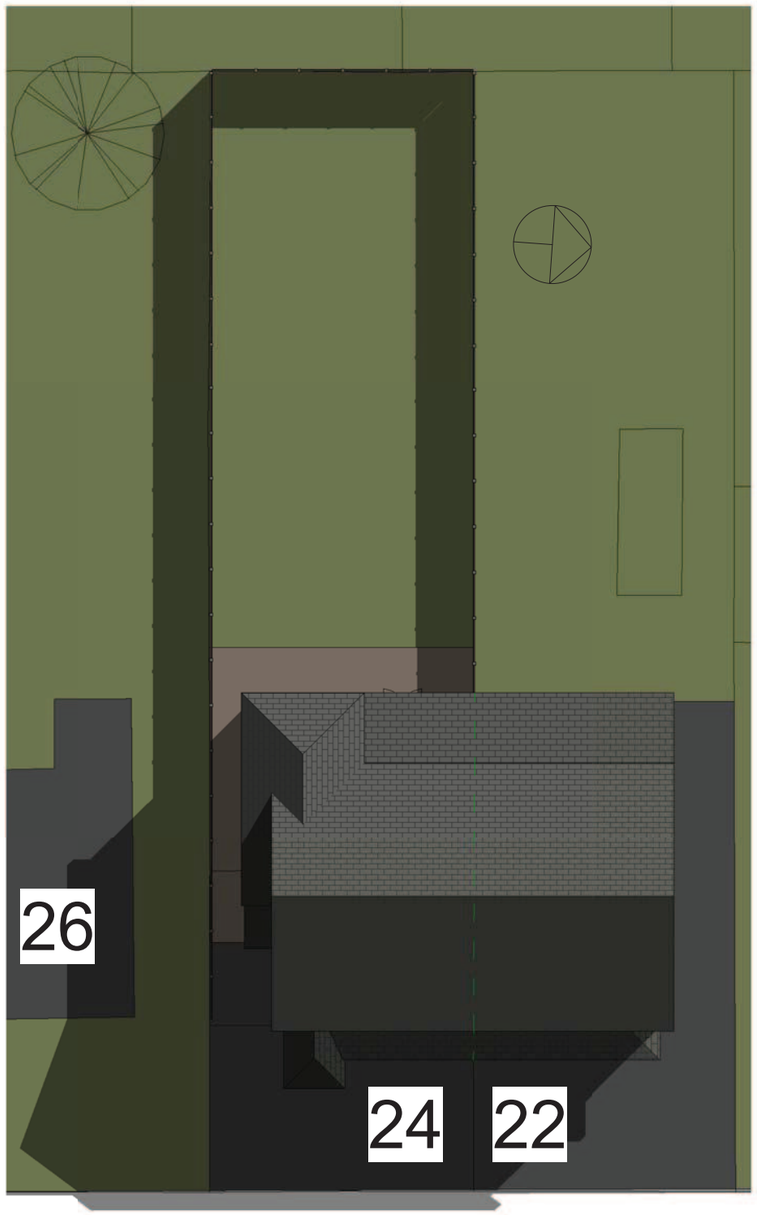

3 Layout Plan (Existing)

1 : 200

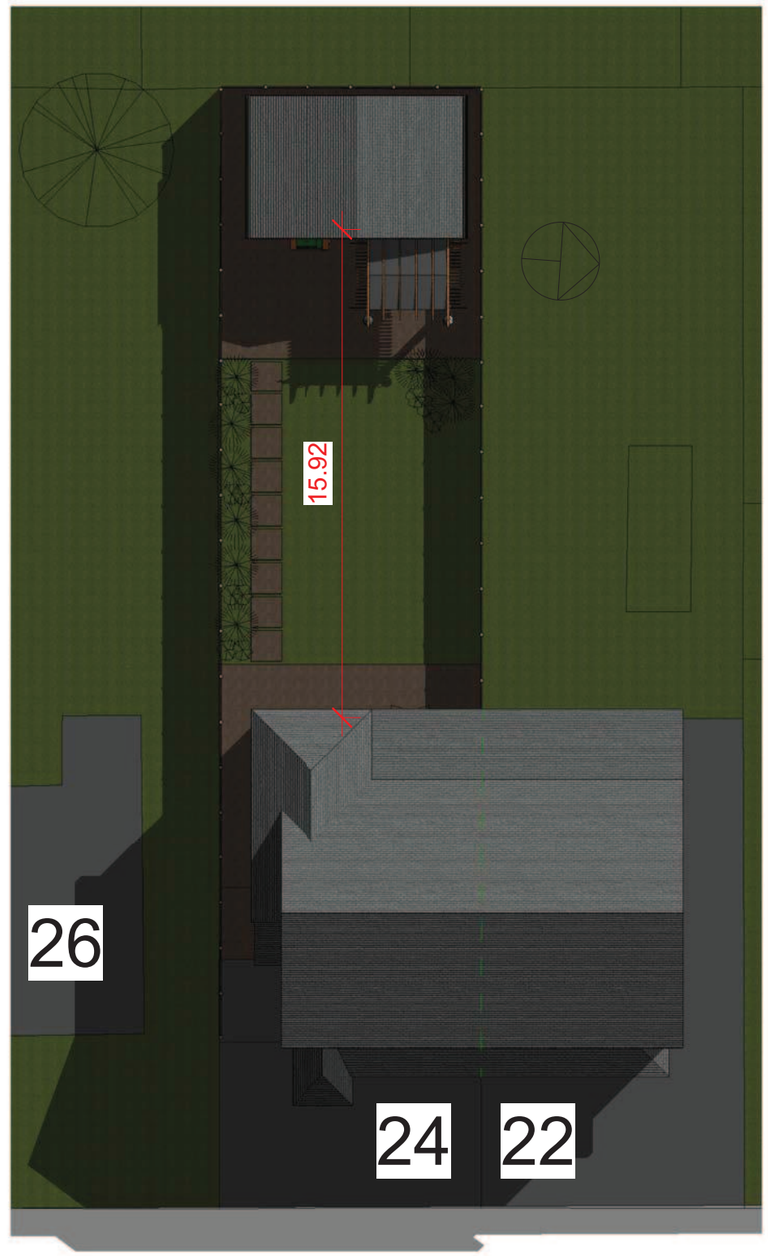

2 Layout Plan (Proposed)

1 : 200

HSDesigners

www.aecdesign.co.uk

No.	Description	Date

Gym/Game Room

Abduladeem Ben Rajab

24 wyverne Road, Chorlton,
Manchester,
M21 0ZN


Location and Layout Plans

Project number	HSD_M210ZN_16-01
Date	31/04/2016
Drawn by	Author
Checked by	Checker

A101

Scale: As indicated

01/08/2016 01:33:27

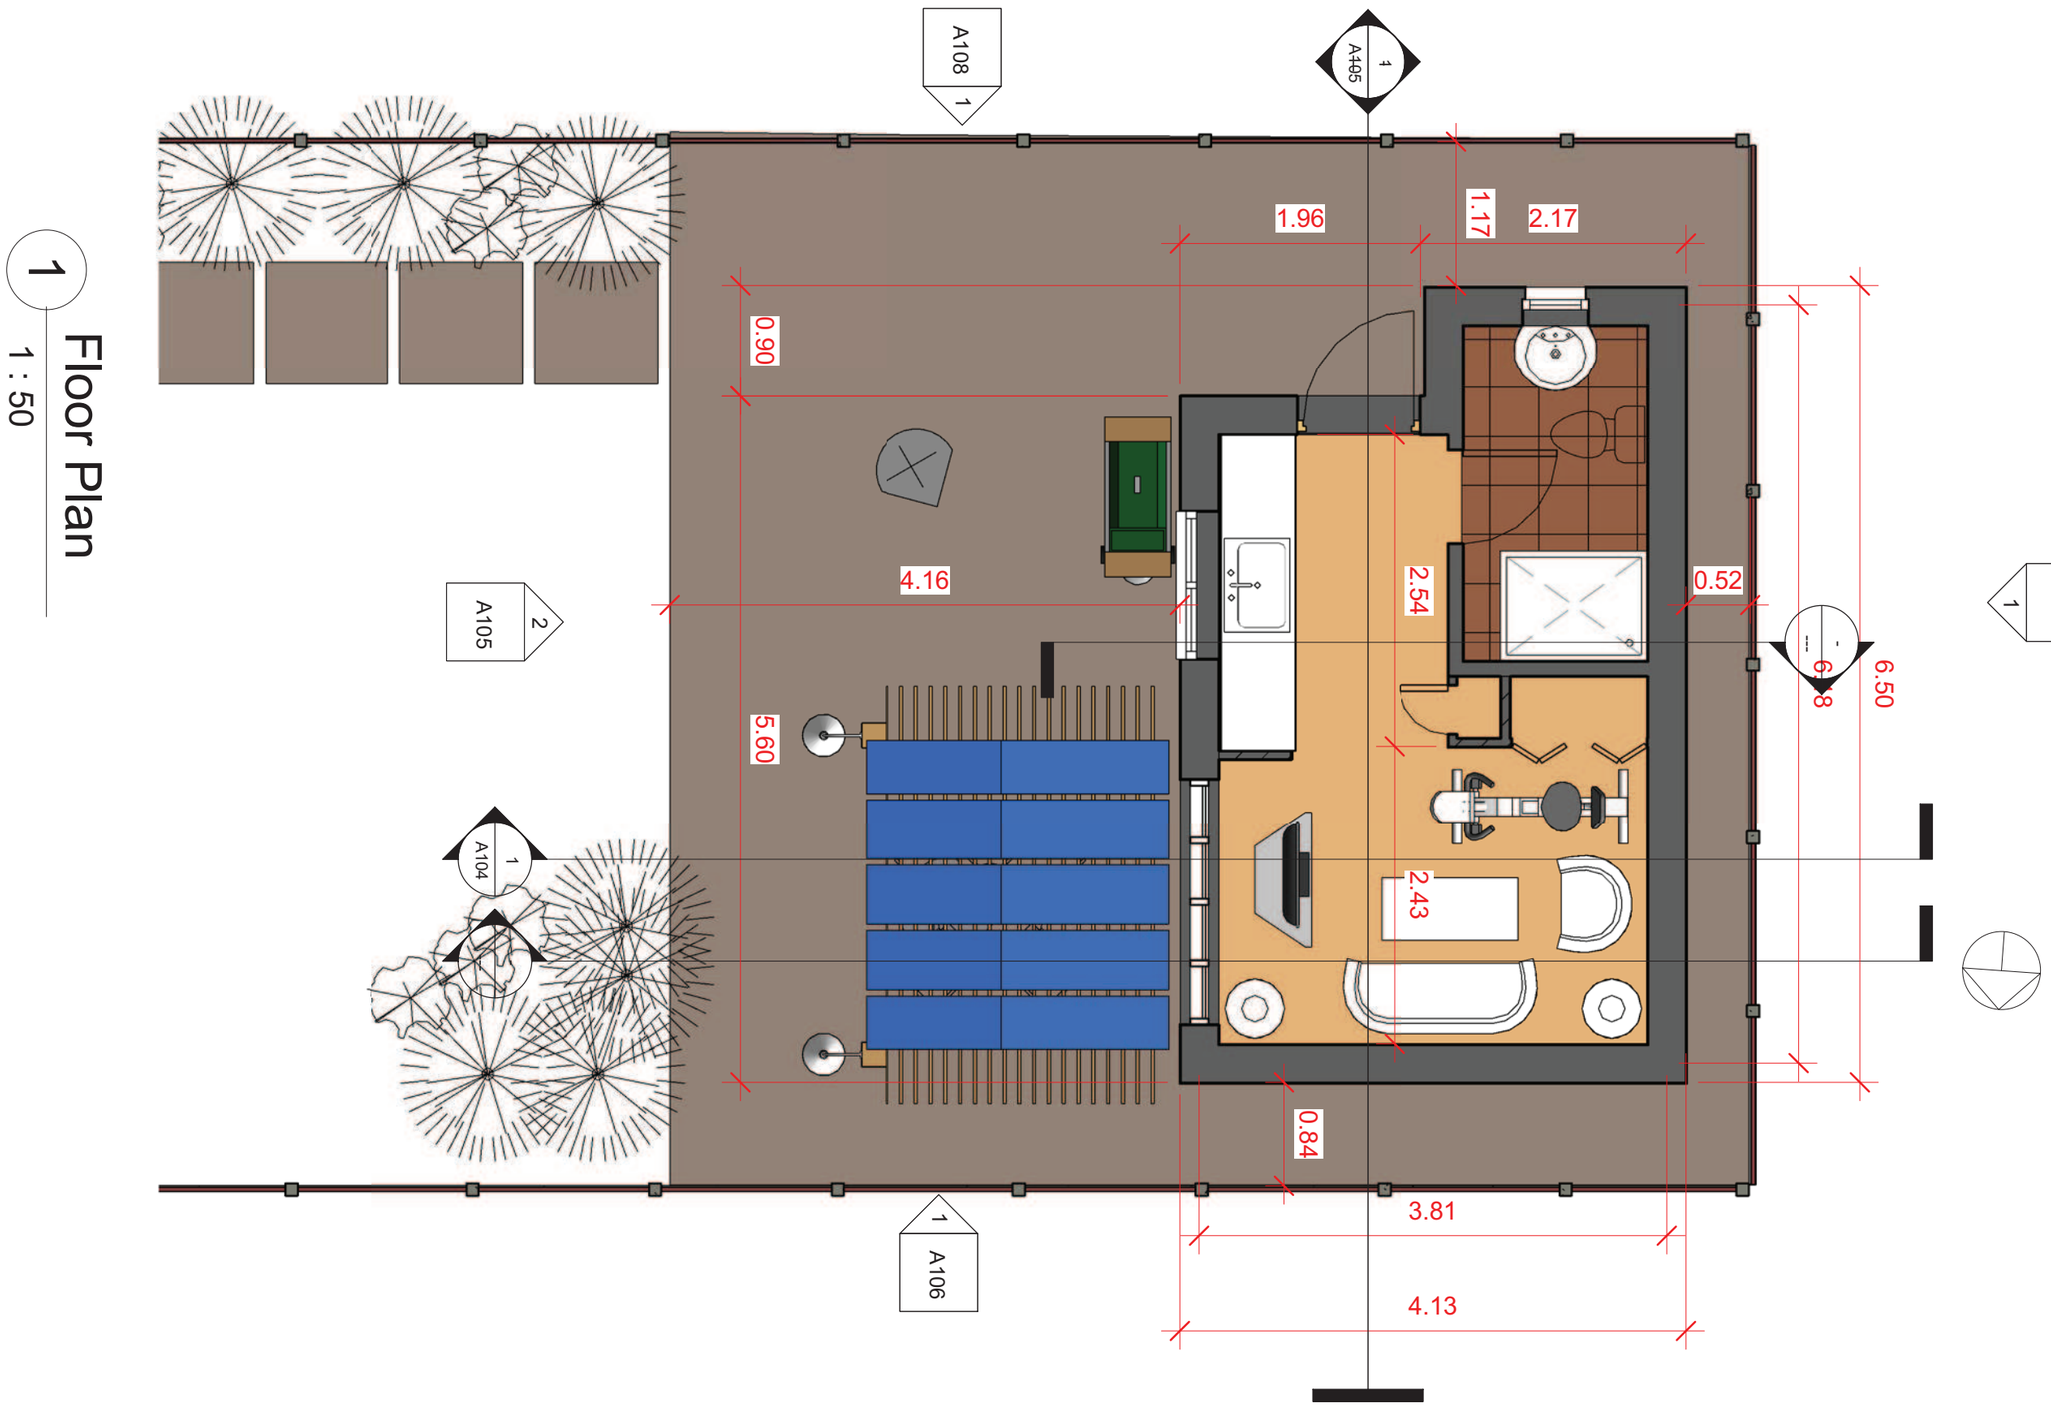

1 Floor Plan
1 : 50

HSDesigners

www.aecdesign.co.uk

No.	Description	Date

Gym/Game Room

Abduladeem Ben Rajab
24 wyverne Road, Chorlton,
Manchester,
M21 0ZN

Floor Plan


Project number	HSD_M210ZN_16-01
Date	31/04/2016
Drawn by	HSD
Checked by	HSD

A102

Scale 1 : 50

01/08/2016 01:33:30

1 Roof Plan
1 : 50

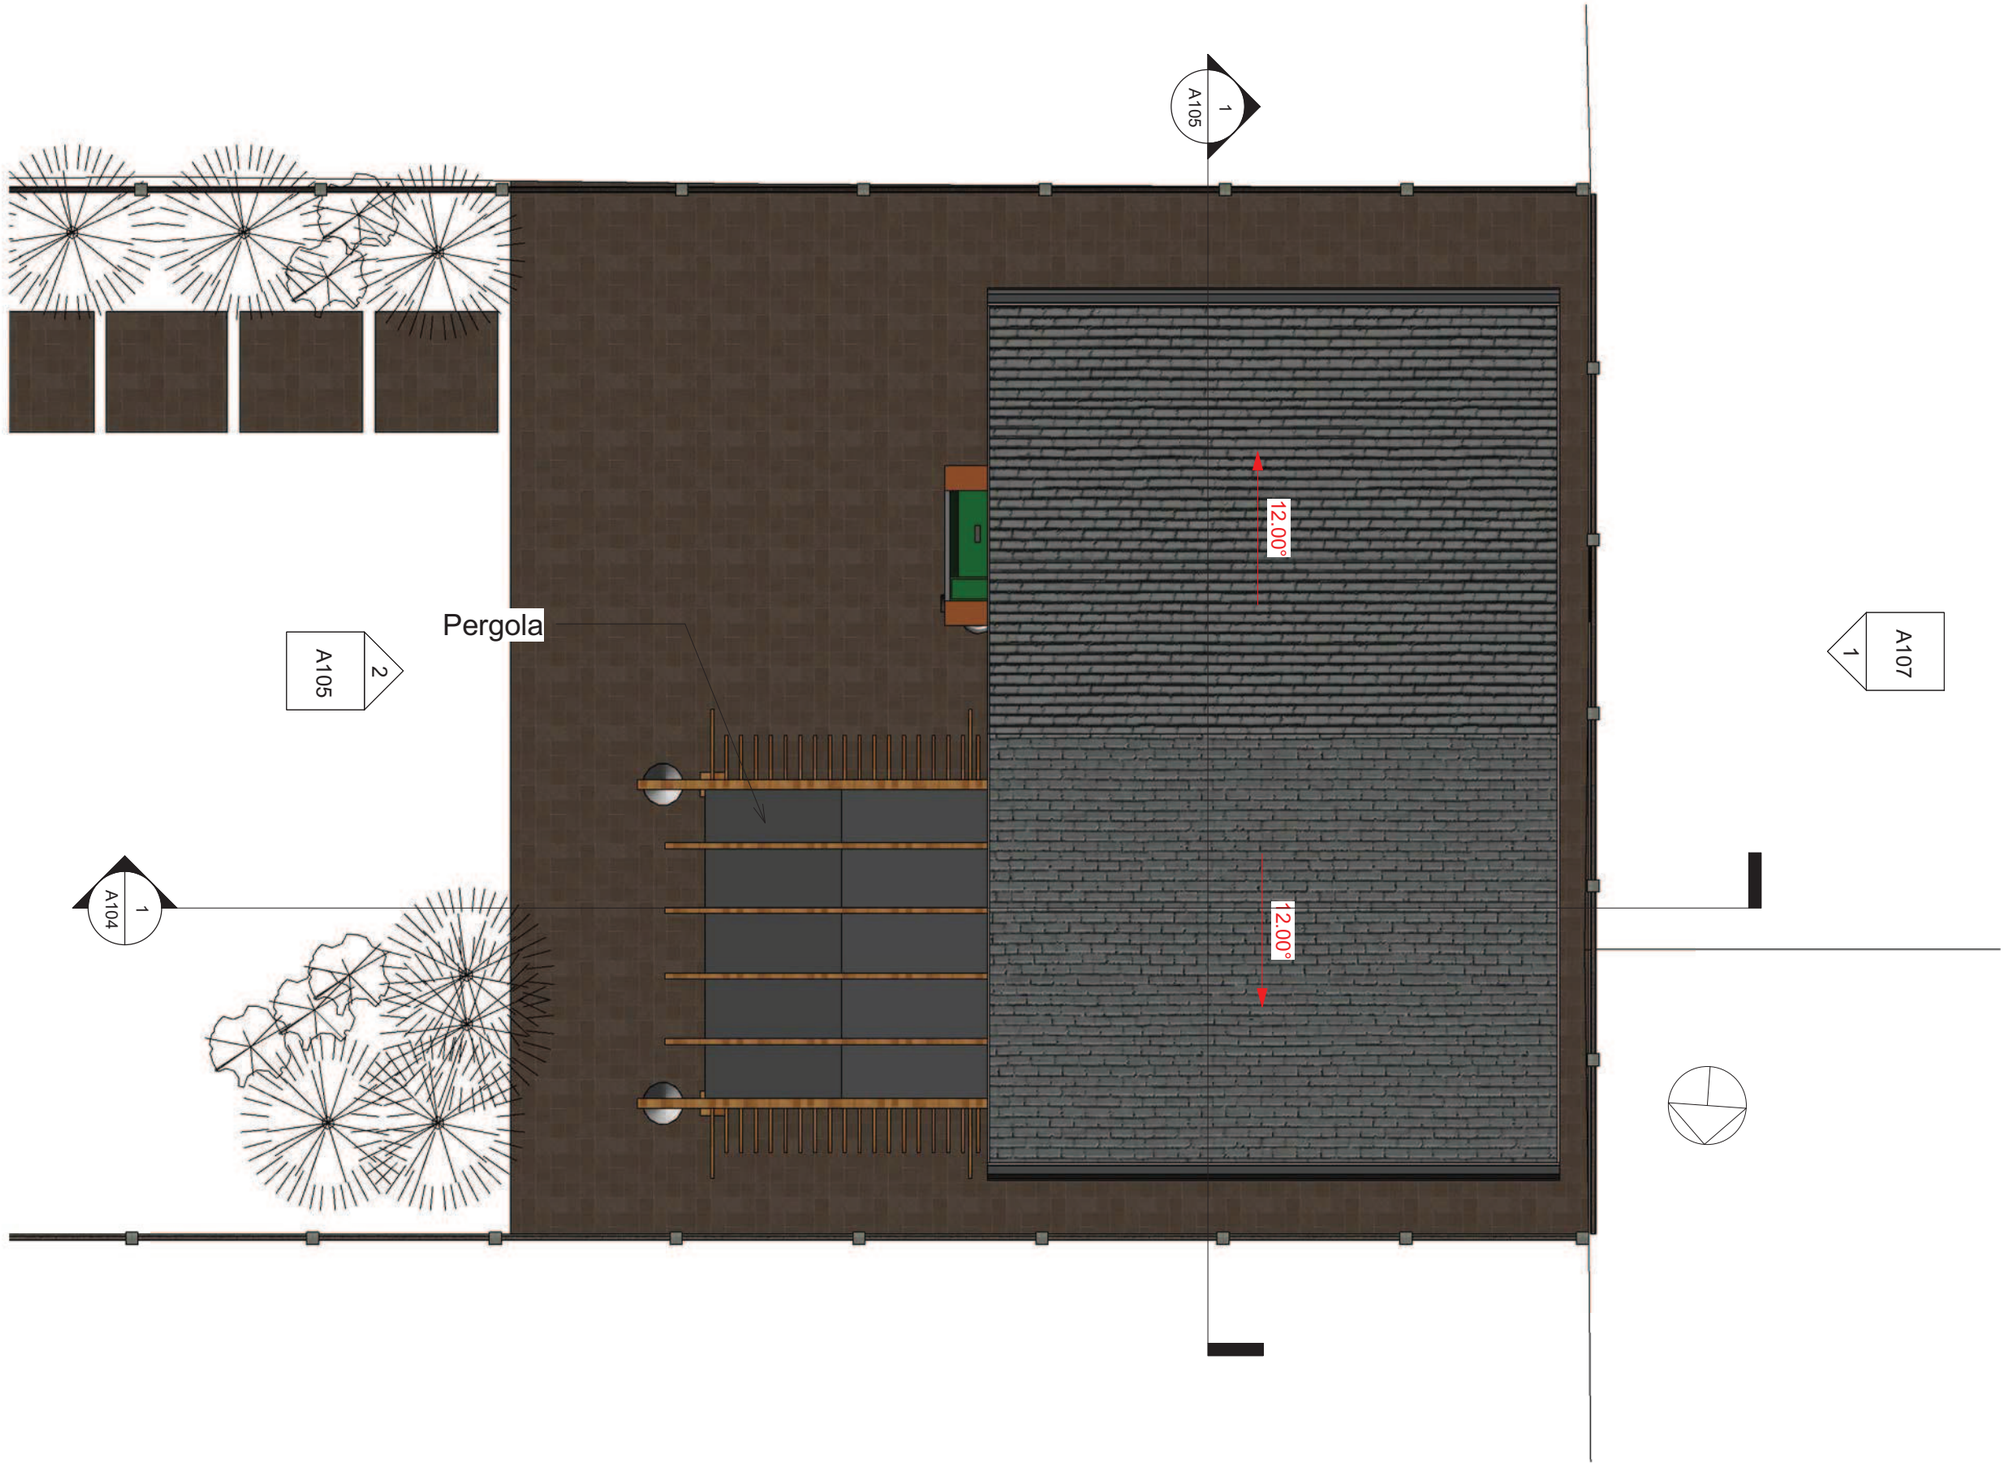

HSDesigners

www.aecdesign.co.uk

No.	Description	Date

Gym/Game Room
Abduladeem Ben Rajab
24 wyverne Road, Chorlton,
Manchester,
M21 0ZN

Roof Plan

Project number	HSD_M210ZN_16-01
Date	31/04/2016
Drawn by	HSD
Checked by	HSD

A103

Scale 1 : 50

01/08/2016 01:33:34



1 Section AA

1 : 50

HSDesigners

www.aecdesign.co.uk

No.	Description	Date

Gym/Game Room

Abduladeem Ben Rajab

24 wyverne Road, Chorlton,
Manchester,
M21 0ZN


Section AA

Project number	HSD_M210ZN_16-01
Date	31/04/2016
Drawn by	HSD
Checked by	HSD


A104

Scale 1 : 50

01/08/2016 01:33:36

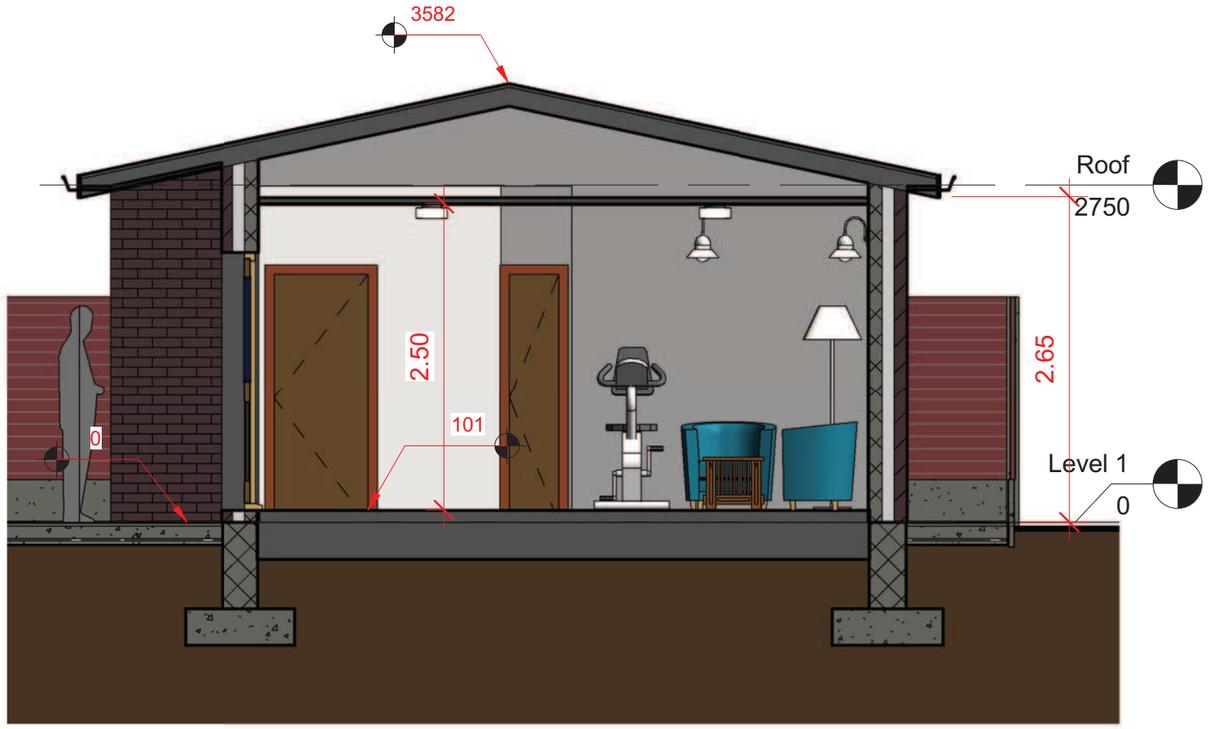

1 Section BB
1 : 50

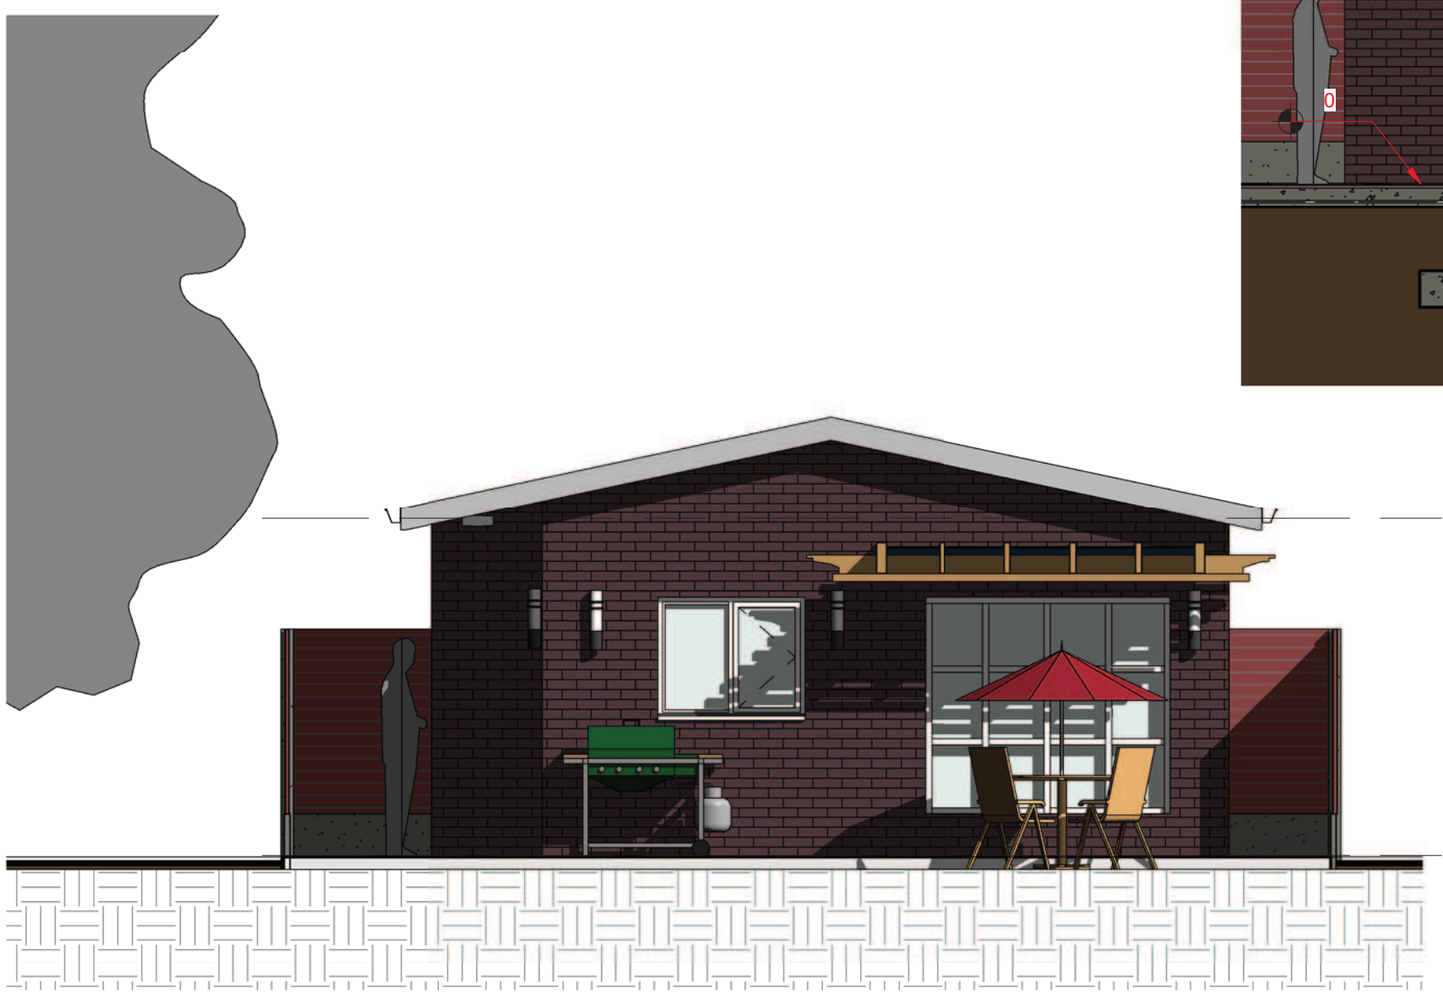

2 East Elevation
1 : 50

HSDesigners
www.aecdesign.co.uk

No.	Description	Date

Gym/Game Room
Abduladeem Ben Rajab
24 wyverne Road, Chorlton,
Manchester,
M21 0ZN

Section BB & East Elevation

Project number	HSD_M210ZN_16-01
Date	31/04/2016
Drawn by	HSD
Checked by	HSD

A105

Scale 1 : 50

01/08/2016 01:33:41



1 North Elevation

1 : 50

HSDesigners

www.aecdesign.co.uk

No.	Description	Date

Gym/Game Room

Abduladeem Ben Rajab

24 wyverne Road, Chorlton,
Manchester,
M21 0ZN


North Elevation

Project number	HSD_M210ZN_16-01
Date	31/04/2016
Drawn by	HSD
Checked by	HSD

A106

Scale 1 : 50

01/08/2016 01:33:47

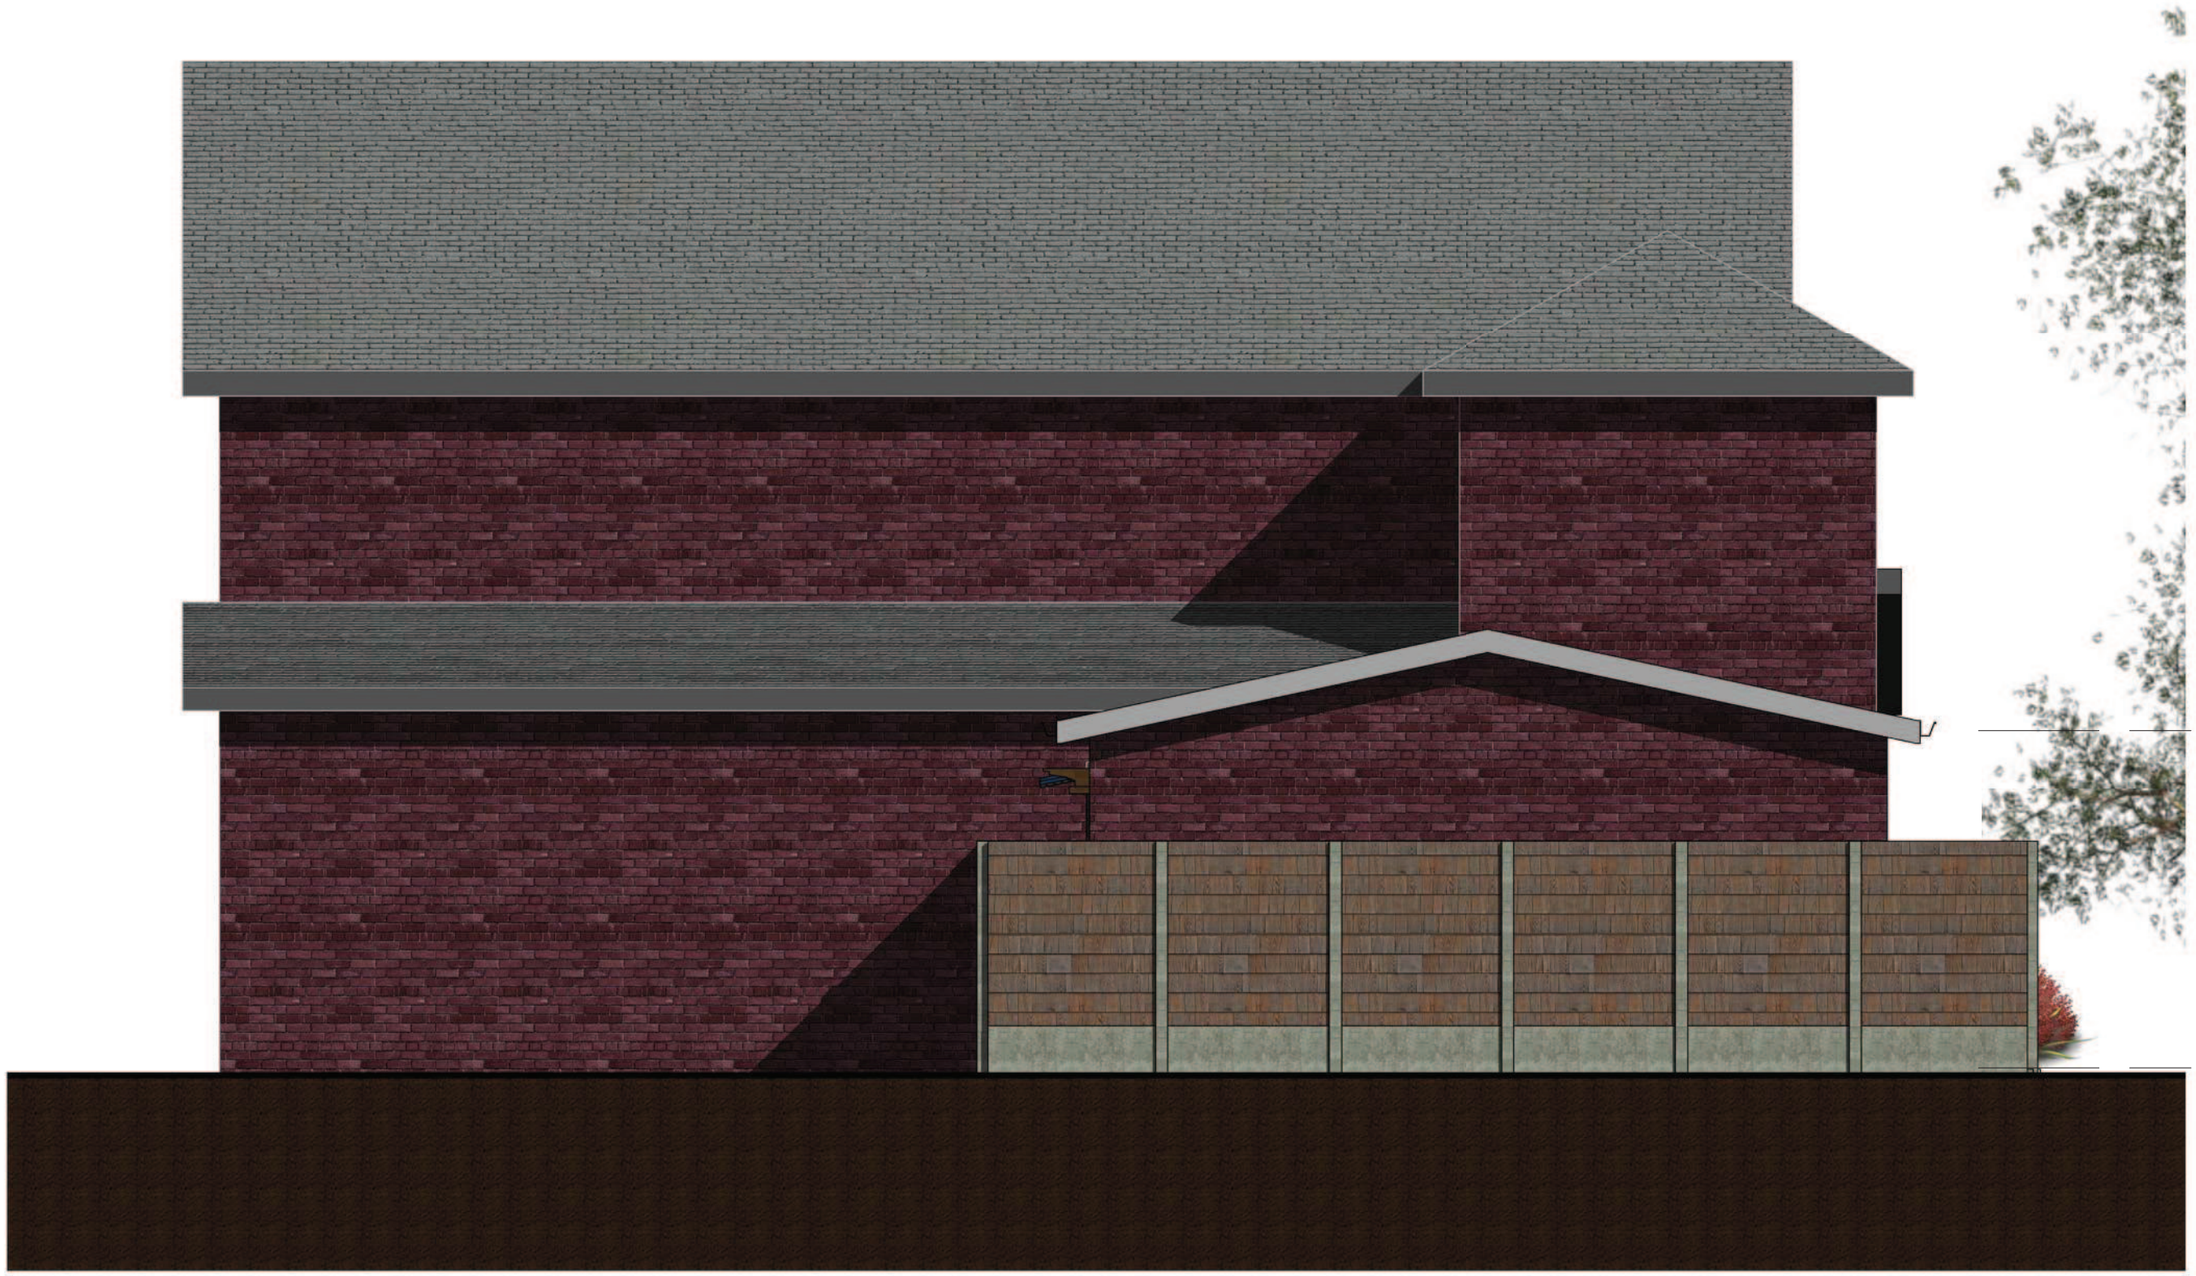

1 West Elevation

1 : 50

HSDesigners

www.aecdesign.co.uk

No.	Description	Date

Gym/Game Room

Abduladeem Ben Rajab

24 wyverne Road, Chorlton,
Manchester,
M21 0ZN

West Elevation

Project number	HSD_M210ZN_16-01
Date	31/04/2016
Drawn by	HSD
Checked by	HSD

A107

Scale 1 : 50

01/08/2016 01:33:59



1 South Elevation

1 : 50

HSDesigners

www.aecdesign.co.uk

No.	Description	Date

Gym/Game Room

Abduladeem Ben Rajab

24 wyverne Road, Chorlton,
Manchester,
M21 0ZN


South Elevation

Project number	HSD_M210ZN_16-01
Date	31/04/2016
Drawn by	HSD
Checked by	HSD


A108

Scale 1 : 50

01/08/2016 01:34:07

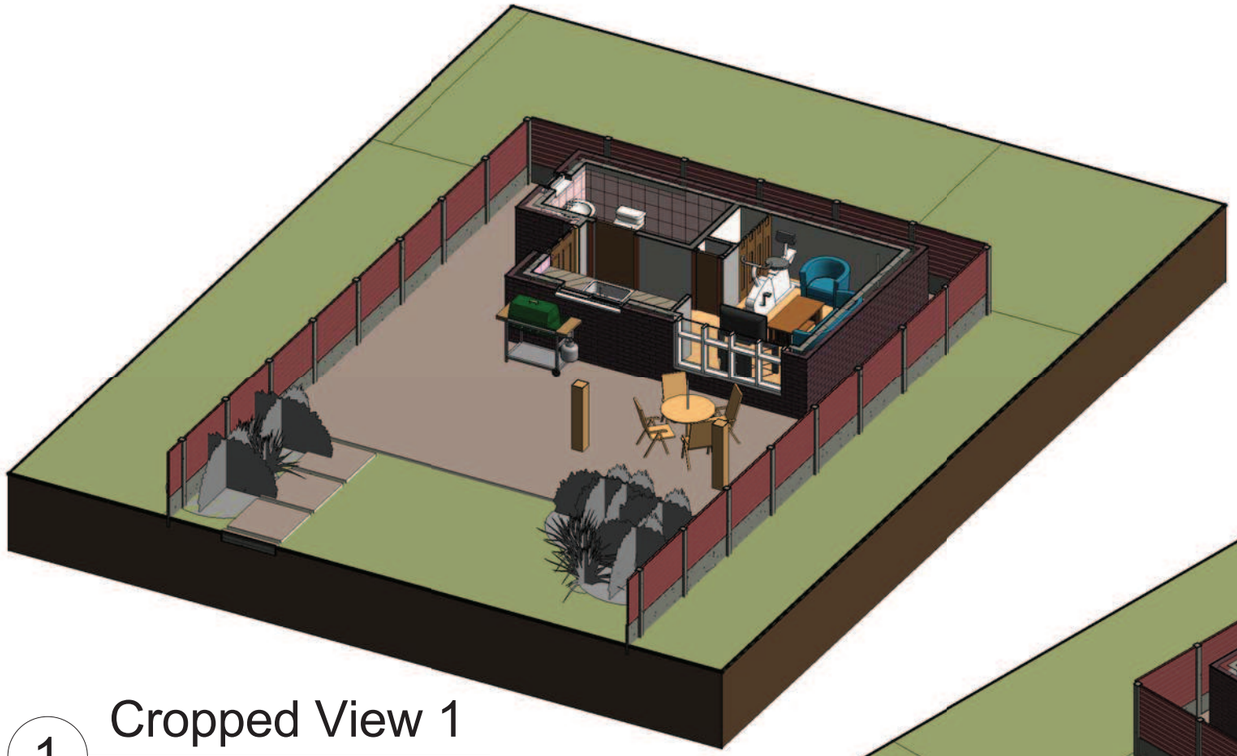

1 Cropped View 1

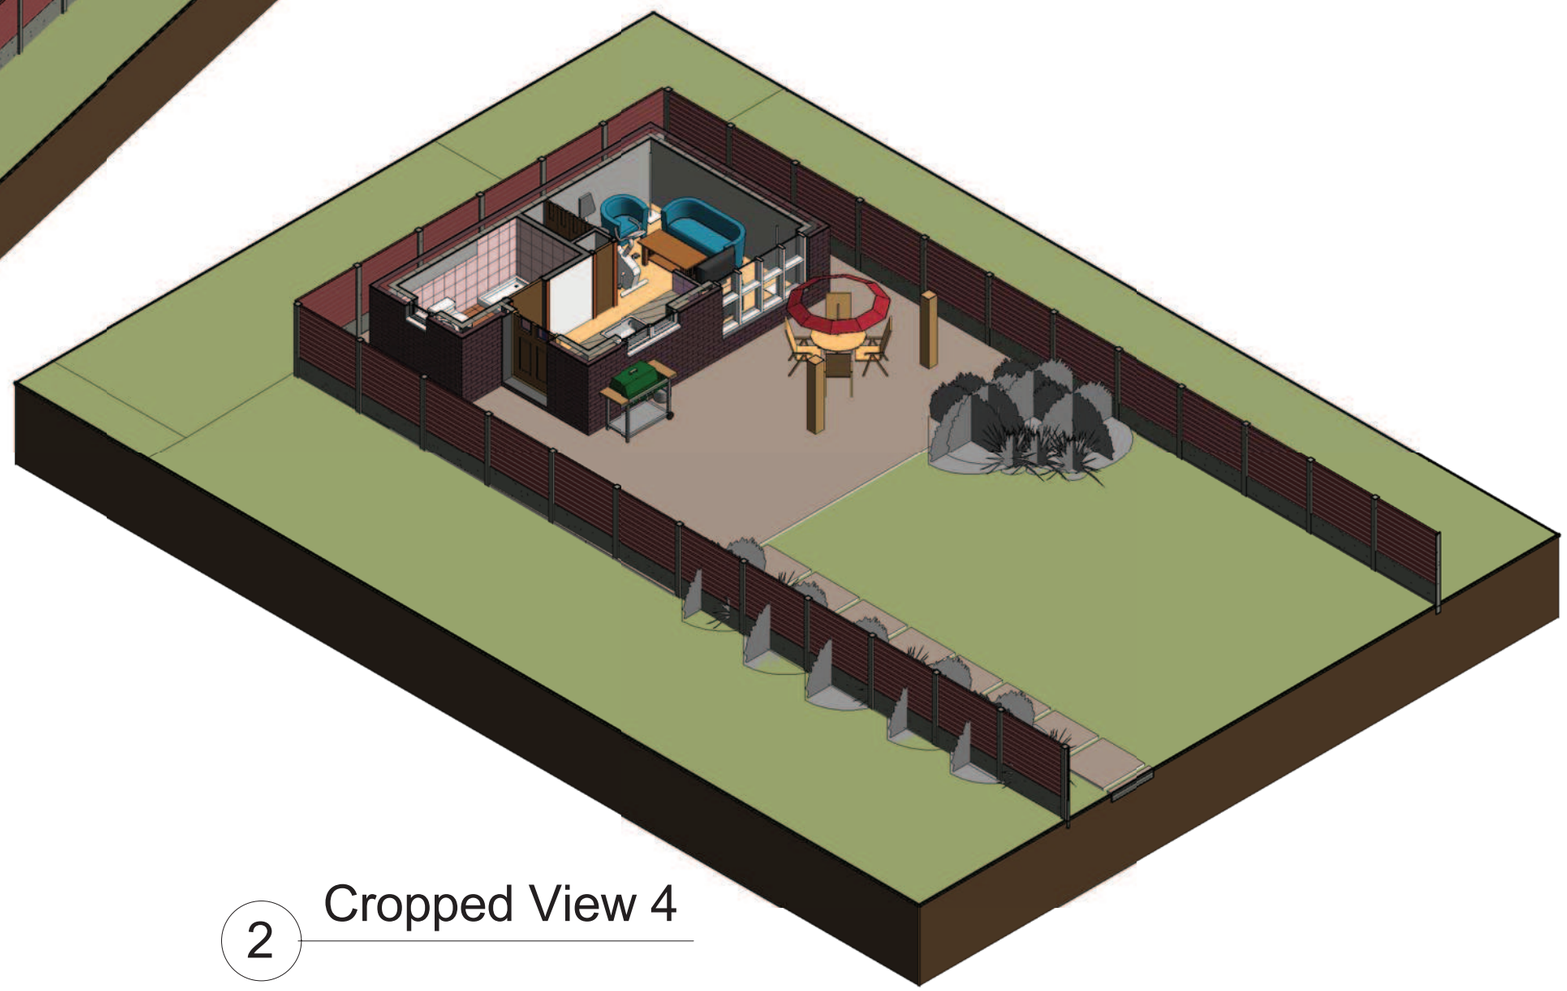

2 Cropped View 4

HSDesigners

www.aecdesign.co.uk

No.	Description	Date


Gym/Game Room

Abduladeem Ben Rajab
24 wyverne Road, Chorlton,
Manchester,
M21 0ZN


Cropped View 1 & 4

Project number	HSD_M210ZN_16-01	A109
Date	31/04/2016	
Drawn by	HSD	
Checked by	HSD	Scale

01/08/2016 01:34:10

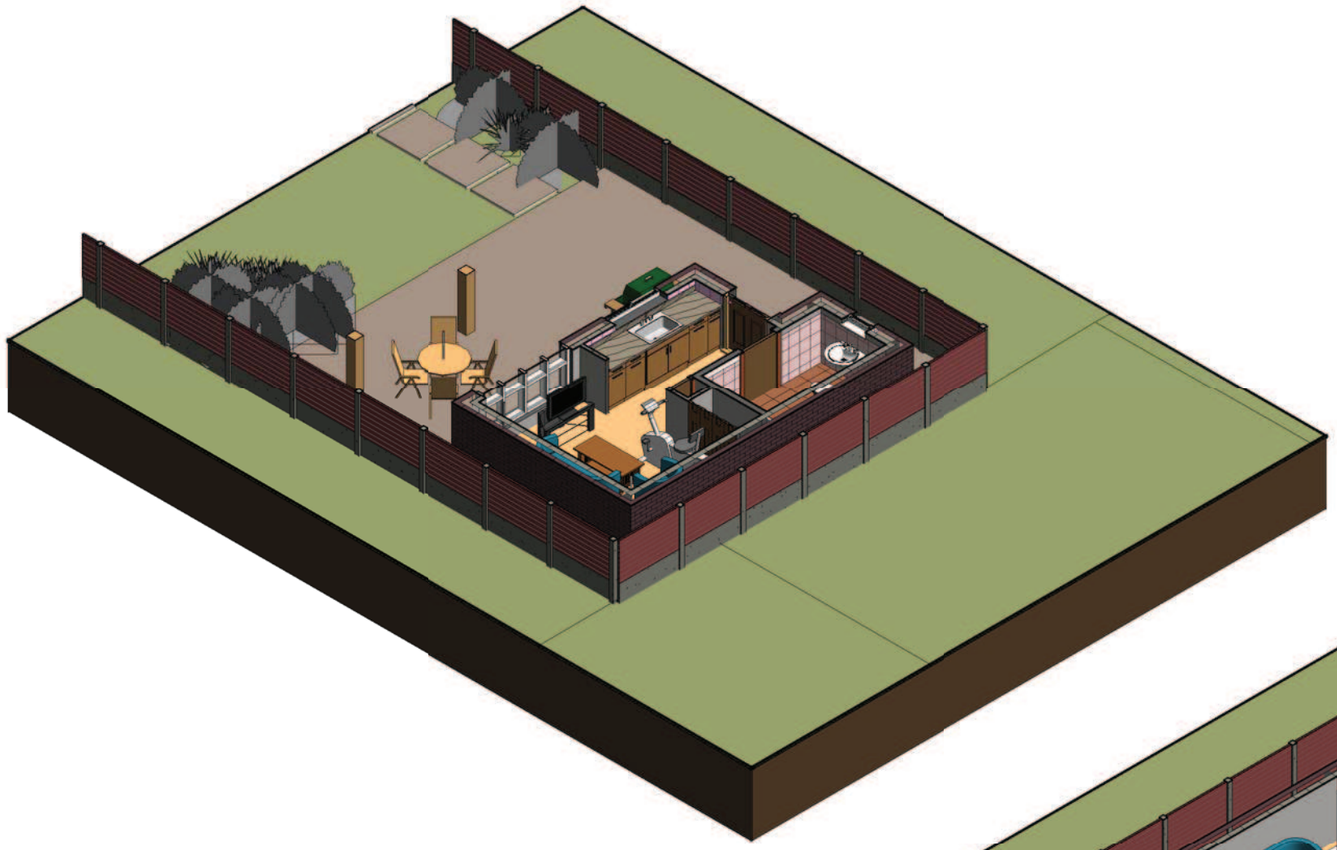

1 Cropped View 2

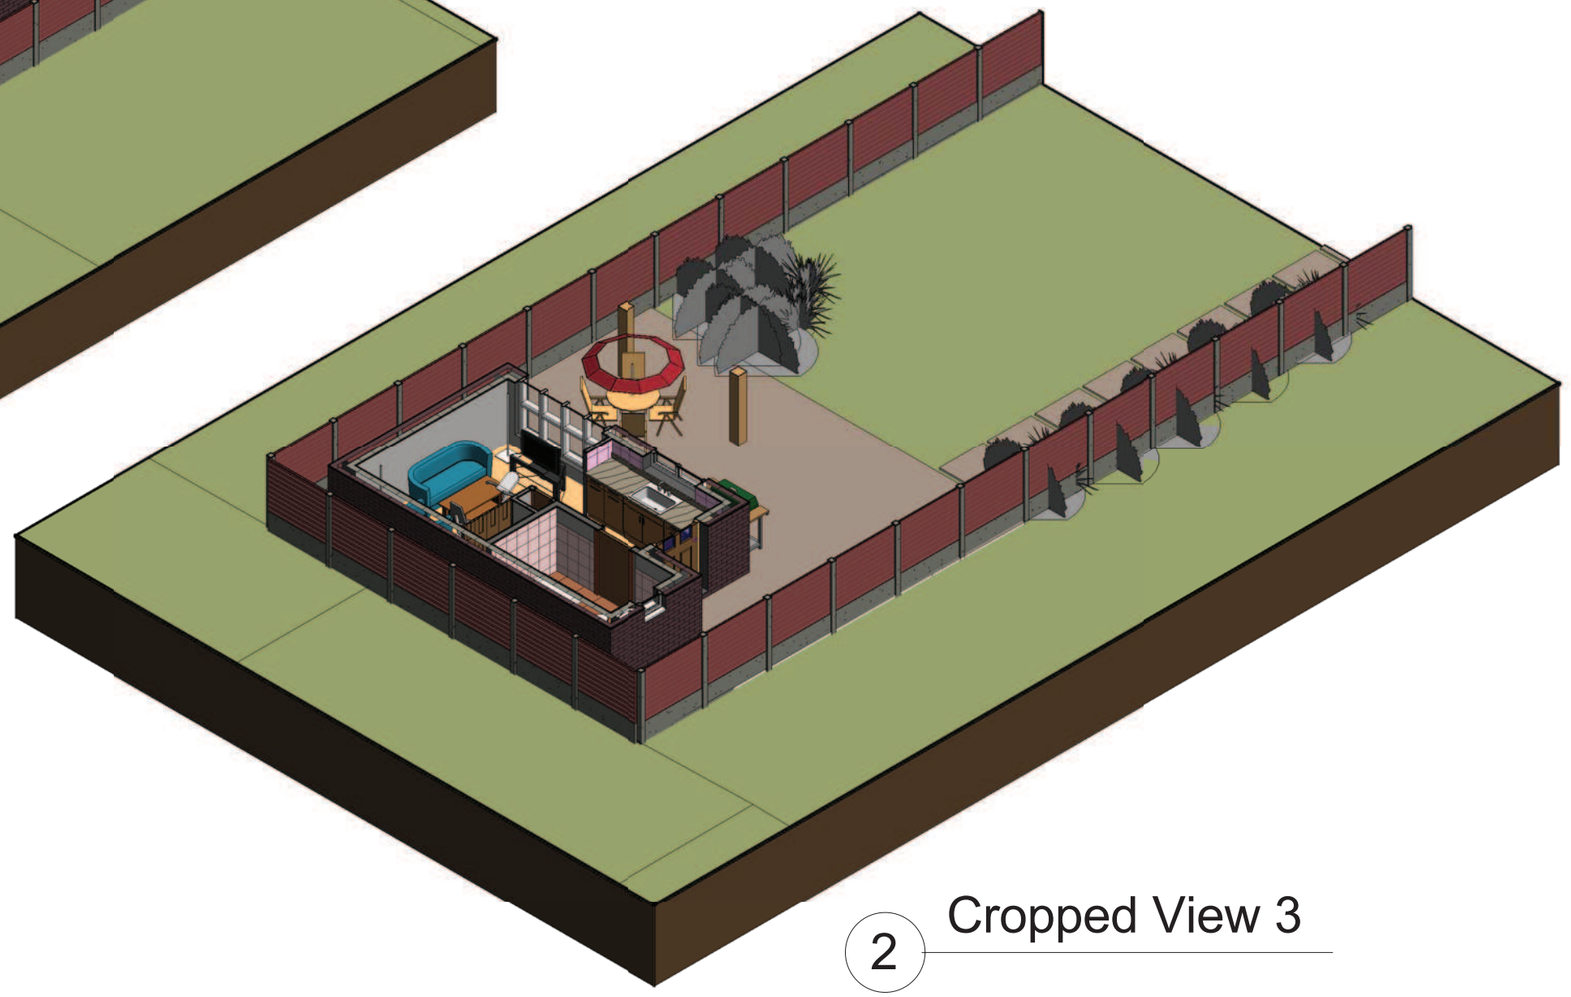

2 Cropped View 3

HSDesigners

www.aecdesign.co.uk

No.	Description	Date

Gym/Game Room


Abduladeem Ben Rajab

24 wyverne Road, Chorlton,
Manchester,
M21 0ZN

Cropped View 2 & 3

Project number	HSD_M210ZN_16-01	A110
Date	31/04/2016	
Drawn by	HSD	
Checked by	HSD	Scale

01/08/2016 01:34:14

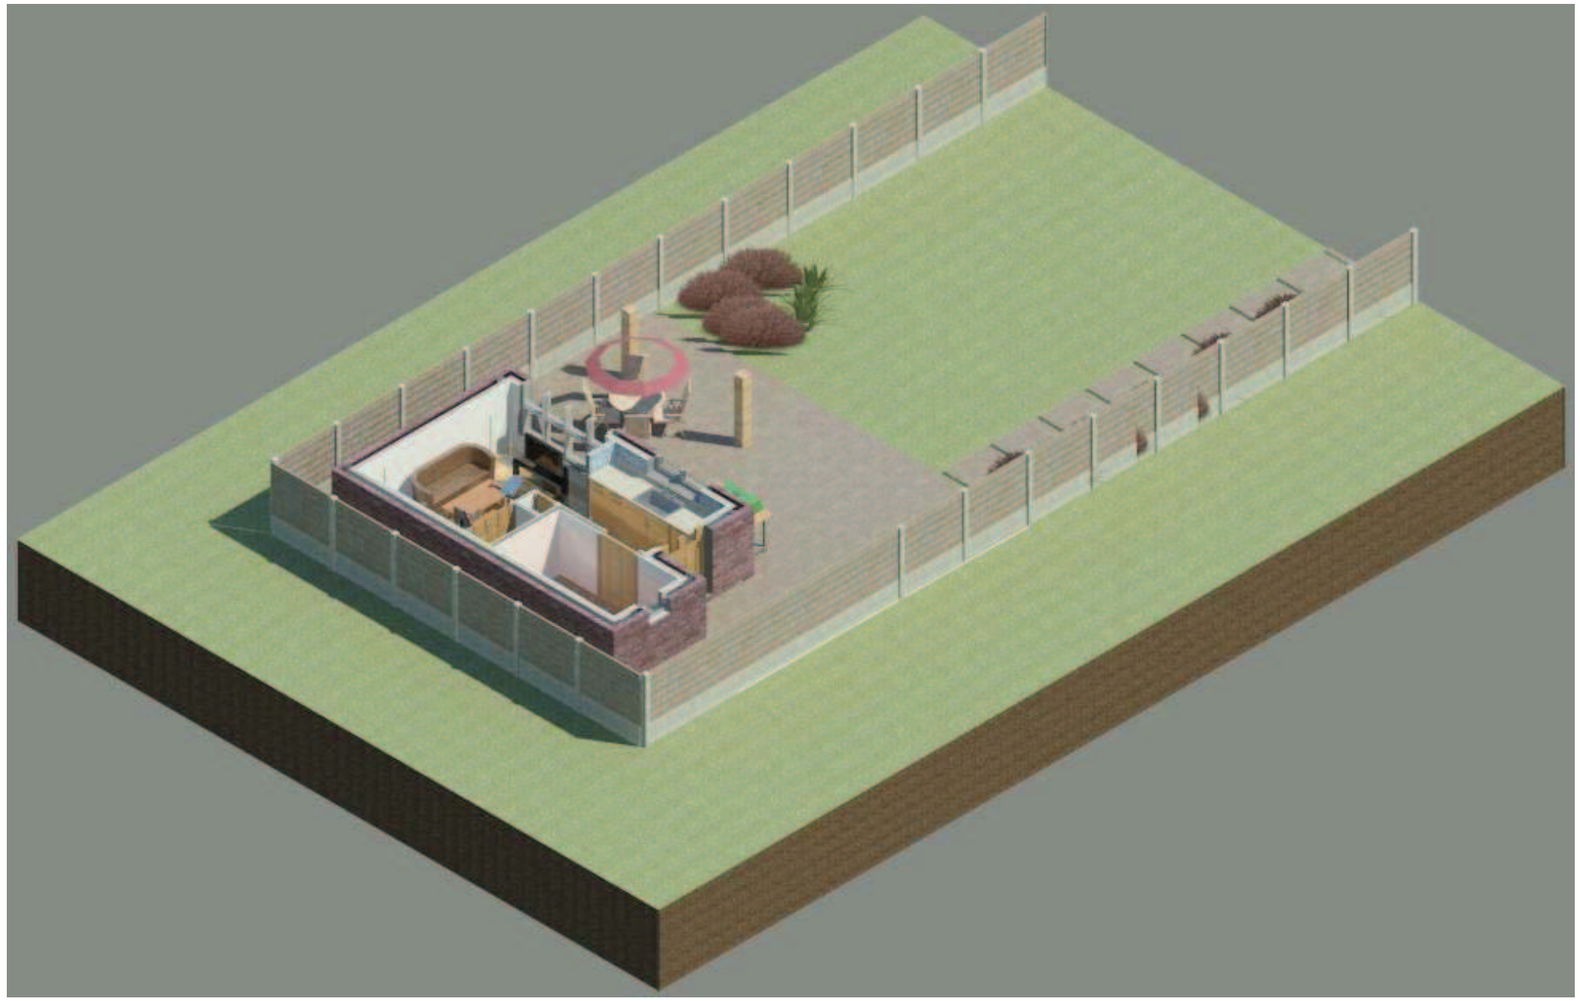

1 Cropped View 3_R

1 : 1

HSDesigners

www.aecdesign.co.uk

No.	Description	Date

Gym/Game Room

Abduladeem Ben Rajab

24 wyverne Road, Chorlton,
Manchester,
M21 0ZN

Rendered Cropped View 3

Project number	HSD_M210ZN_16-01
Date	31/04/2016
Drawn by	HSD
Checked by	HSD

A111

Scale 1 : 1

01/08/2016 01:34:14



1 Cropped View 4_R

1 : 1

HSDesigners

www.aecdesign.co.uk

No.	Description	Date

Gym/Game Room

Abduladeem Ben Rajab

24 wyverne Road, Chorlton,
Manchester,
M21 0ZN

Rendered Cropped View 4

Project number	HSD_M210ZN_16-01
Date	31/04/2016
Drawn by	HSD
Checked by	HSD

A112

Scale 1 : 1

01/08/2016 01:34:14



1 Aerial View 1

HSDesigners

www.aecdesign.co.uk

No.	Description	Date

Gym/Game Room


Abduladeem Ben Rajab

24 wyverne Road, Chorlton,
Manchester,
M21 0ZN

Aerial View 1

Project number	HSD_M210ZN_16-01	A113
Date	31/04/2016	
Drawn by	HSD	
Checked by	HSD	Scale

01/08/2016 01:34:24

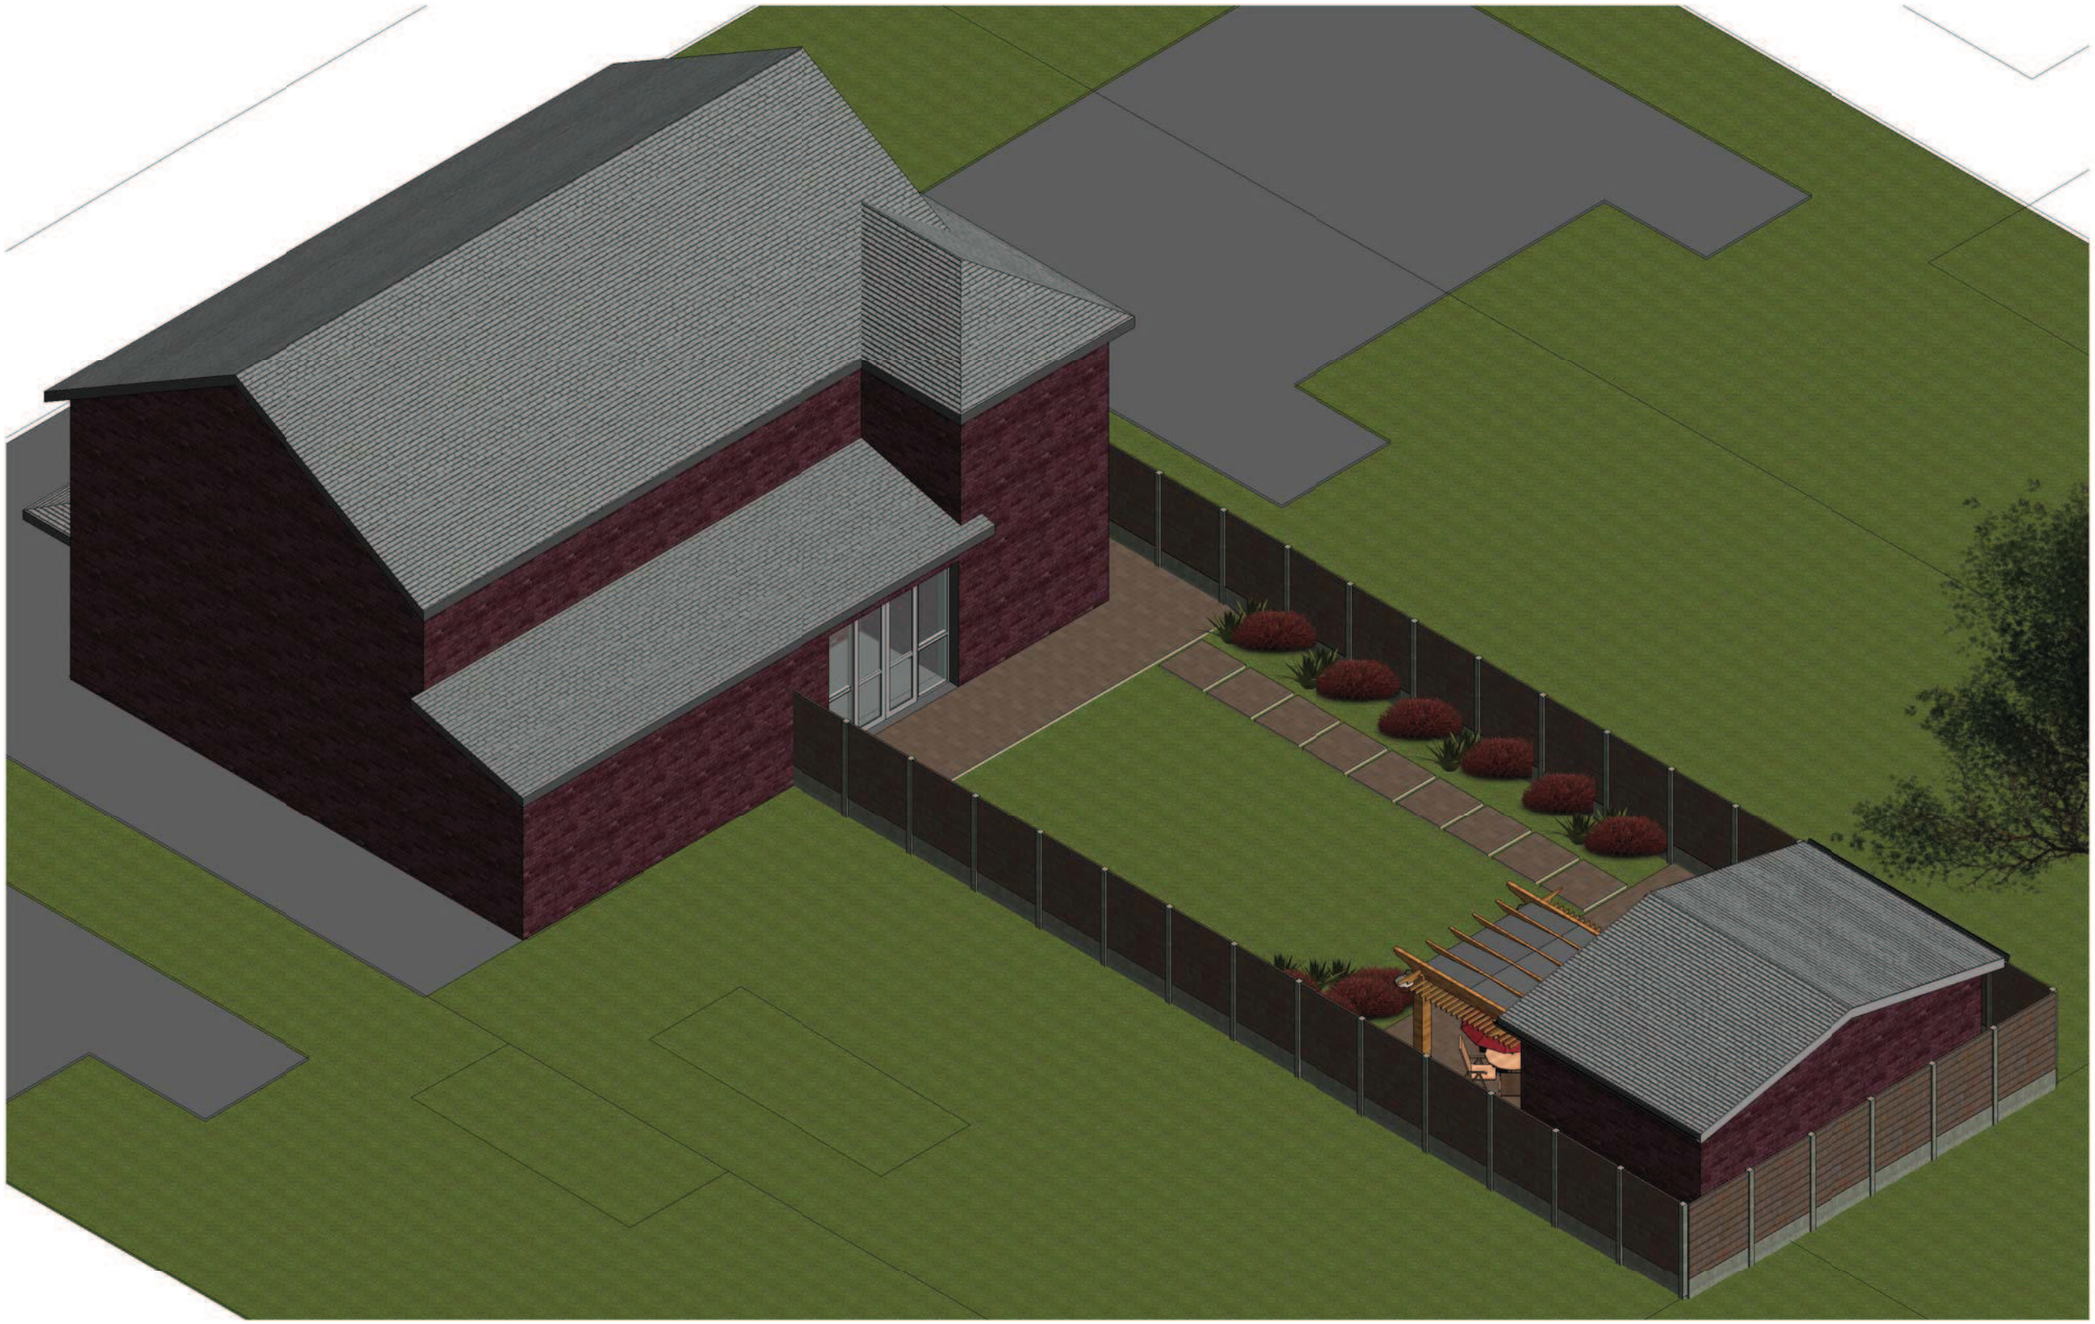

1 Aerial View 3

HSDesigners

www.aecdesign.co.uk

No.	Description	Date

Gym/Game Room

Abduladeem Ben Rajab

24 wyverne Road, Chorlton,
Manchester,
M21 0ZN

Aerial View 3

Project number	HSD_M210ZN_16-01	A114
Date	31/04/2016	
Drawn by	HSD	
Checked by	HSD	Scale

01/08/2016 01:34:31



1 Close-up Aerial View 1

HSDesigners

www.aecdesign.co.uk

No.	Description	Date

Gym/Game Room

Abduladeem Ben Rajab

24 wyverne Road, Chorlton,
Manchester,
M21 0ZN

Close-up Aerial View 1

Project number	HSD_M210ZN_16-01	A115
Date	31/04/2016	
Drawn by	HSD	
Checked by	HSD	Scale

01/08/2016 01:34:41



1 Perspective View 1



2 Perspective View 2

HSDesigners

www.aecdesign.co.uk

No.	Description	Date

Gym/Game Room

Abduladeem Ben Rajab

24 wyverne Road, Chorlton,
Manchester,
M21 0ZN

Perspective Views

Project number	HSD_M210ZN_16-01	A116
Date	31/04/2016	
Drawn by	HSD	
Checked by	HSD	Scale

01/08/2016 01:34:51



1 Aerial View 1

1 : 1

HSDesigners

www.aecdesign.co.uk

No.	Description	Date

Gym/Game Room

Abduladeem Ben Rajab

24 wyverne Road, Chorlton,
Manchester,
M21 0ZN

Rendered Aerial View 1

Project number	HSD_M210ZN_16-01
Date	31/04/2016
Drawn by	HSD
Checked by	HSD

A117


Scale 1 : 1

01/08/2016 01:34:52



2 Aerial View 1B_R

1 : 1

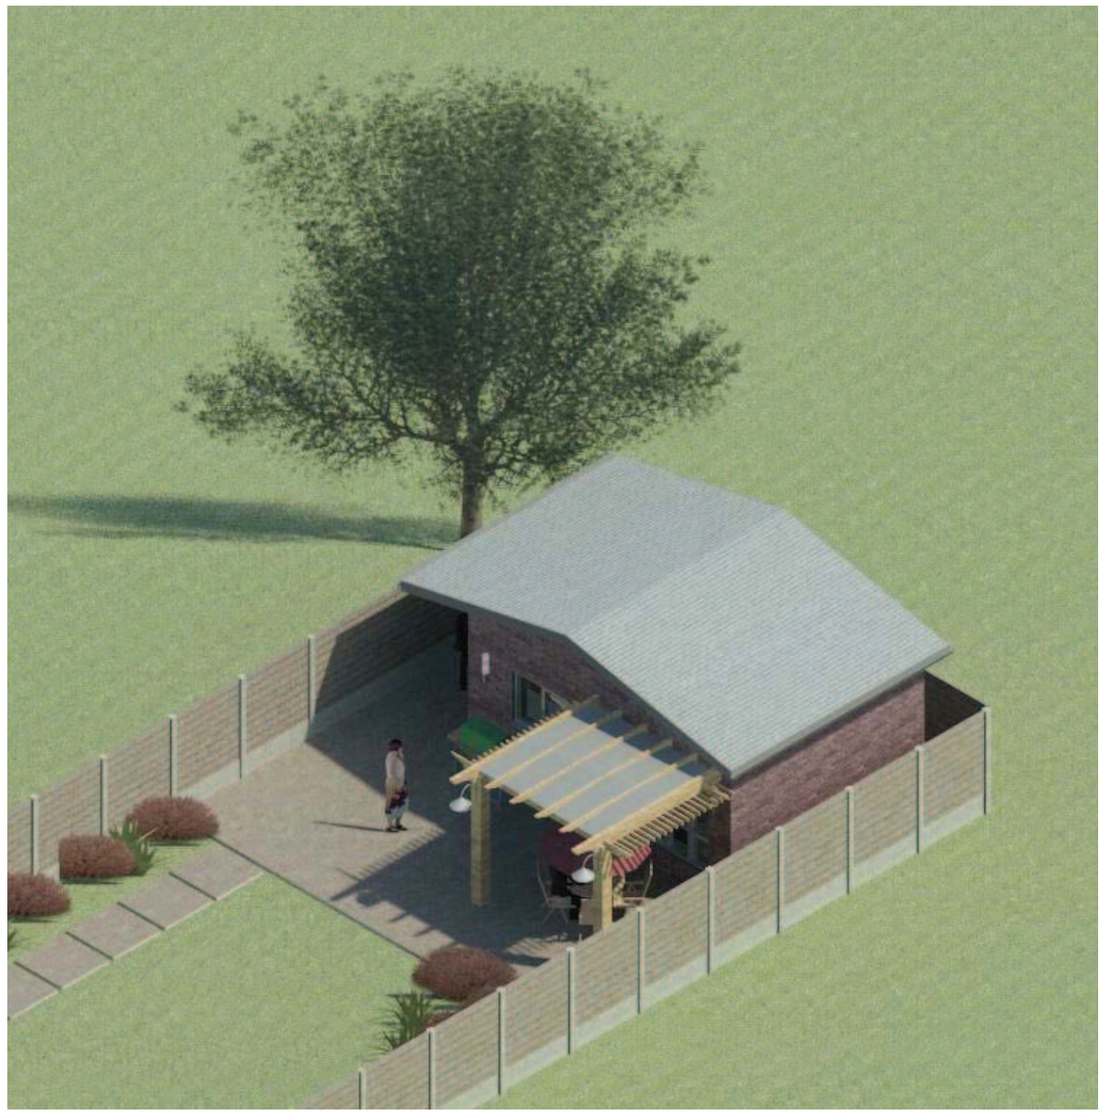

1 Aerial View 2B_R

1 : 1

HSDesigners

www.aecdesign.co.uk

No.	Description	Date

Gym/Game Room


Abduladeem Ben Rajab

24 wyverne Road, Chorlton,
Manchester,
M21 0ZN

Close-up Aerial Views

Project number	HSD_M210ZN_16-01	A118	
Date	31/04/2016		
Drawn by	HSD		
Checked by	HSD	Scale	1 : 1

01/08/2016 01:34:52

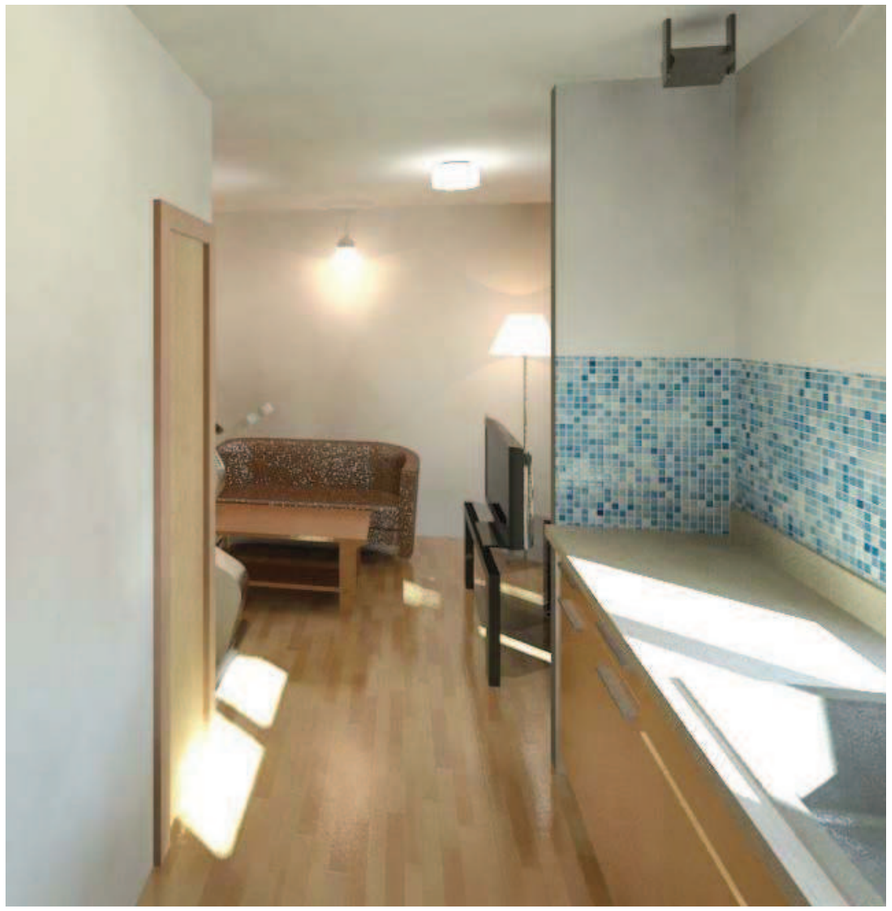

2 Internal View 1_R

1 : 1



3 Internal 2 R

1 : 1



1 Front Perspective 1_R

1 : 1

HSDesigners

www.aecdesign.co.uk

No.	Description	Date

Gym/Game Room

Abduladeem Ben Rajab

24 wyverne Road, Chorlton,
Manchester,
M21 0ZN

Various Rendered Views

Project number	HSD_M210ZN_16-01
Date	31/04/2016
Drawn by	HSD
Checked by	HSD

A119

Scale 1 : 1

01/08/2016 01:34:53