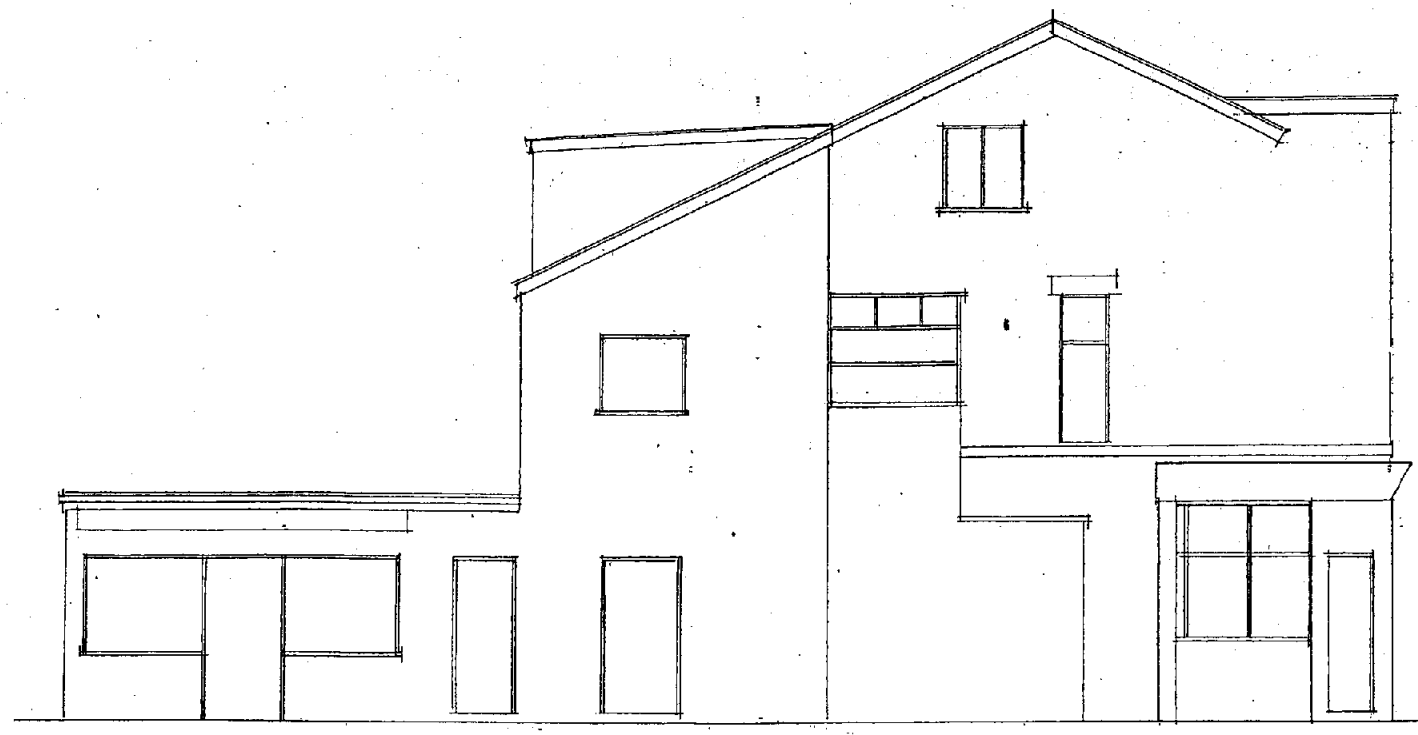

SIDE ELEVATION

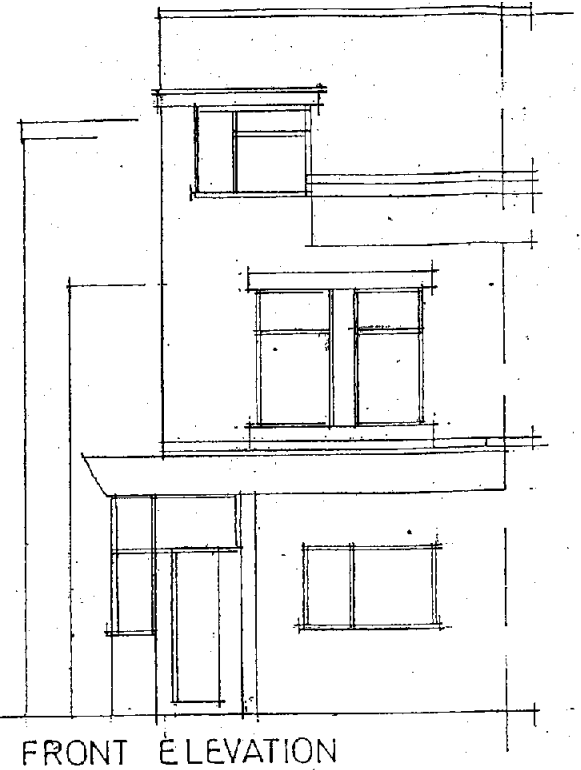

FRONT ELEVATION

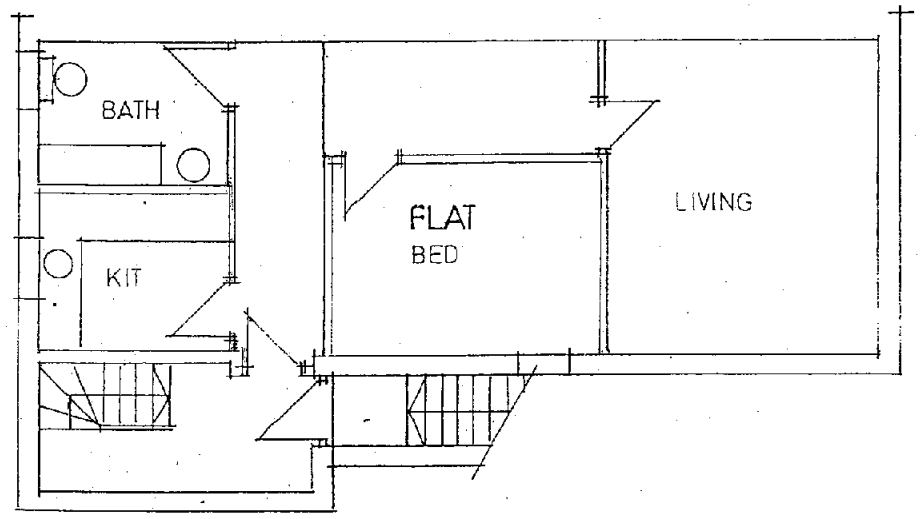

FIRST FLOOR

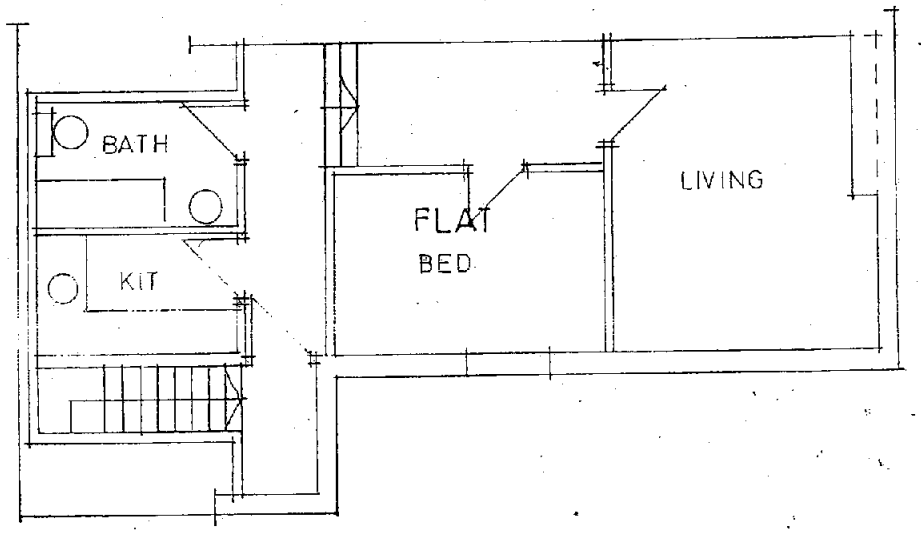

SECOND FLOOR

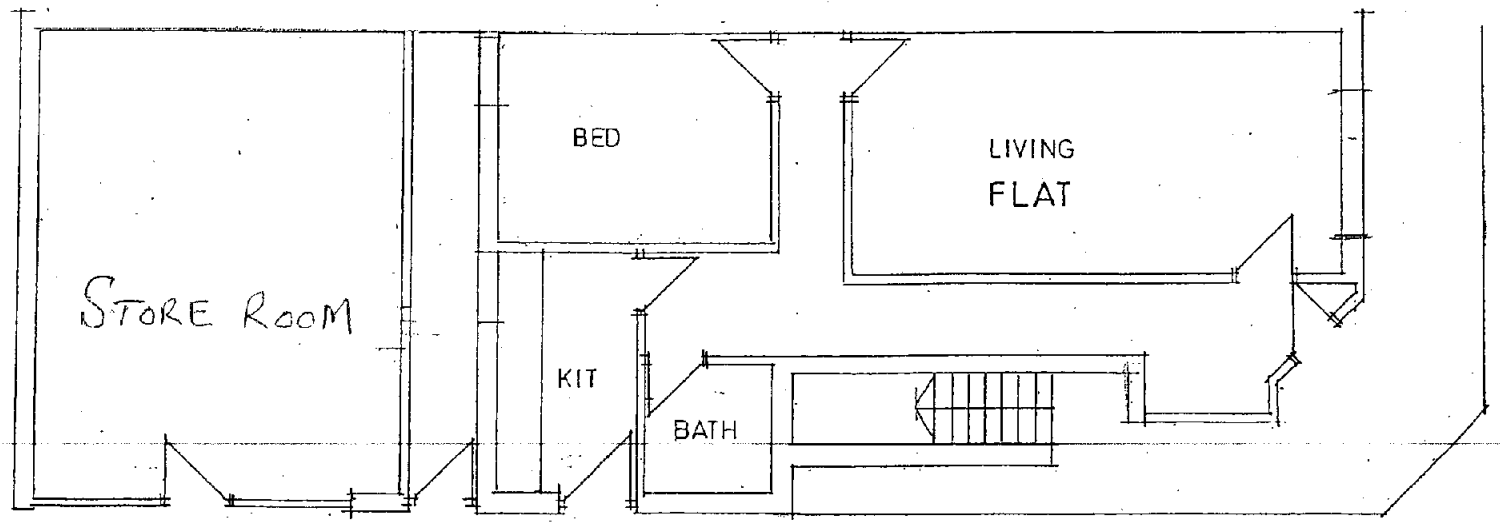

GROUND FLOOR

The Urban Design Practice Limited
architecture & design development consultants project management
160 – 162 Town Lane
Denton
Manchester
M34 2DN
Tel: 0161 336 1326 Fax: 0161 336 132

PLANNING
ACK'D
REPLIED
RECD 18 APR 2008
INIT RECD | DATE
M
M
M
FOR ACTION M

Client
MR T. ALI

Job Title
CHANGE OF USE
1007 STOCKPORT ROAD
LEVENSHULME

Drawing Title
EXISTING PLANS

Scale	Date	Drawn
1:100	12/06	KR

Drawing No.
K 1246/01

The Urban Design Practice Limited

architecture & design development consultants project management

160 – 162 Town Lane
Denton
Manchester
M34 2DN
Tel: 0161 336 1326 Fax: 0161 336 132

Client
MR. T. ALI

Job Title
CHANGE OF USE
100 STOCKPORT ROAD
LEVENSHULME

Drawing Title
EXISTING PLANS

Scale
1:100

Date
12/06

Drawn
EK

Drawing No.
K 12340/01

PLANNING
ACK'D
REPLIED
RECD 18 APR 2008
INIT
RECD
DATE
M
M
M
FOR ACTION

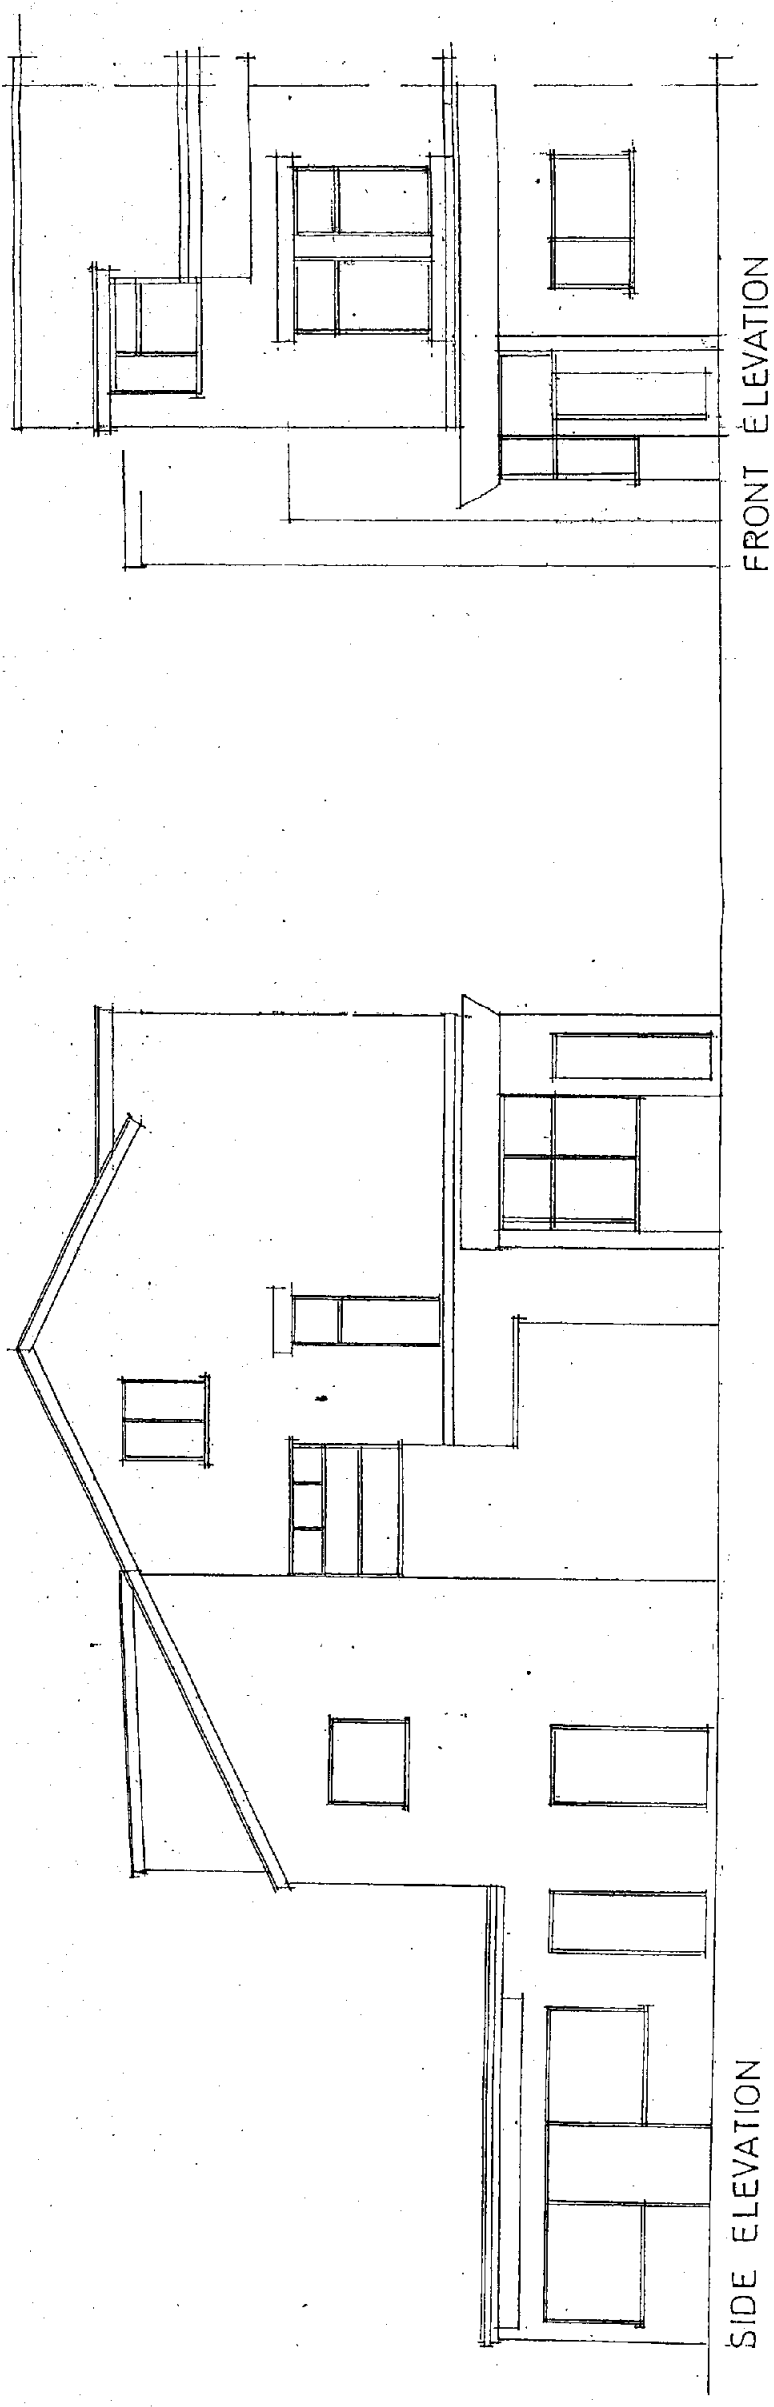

FRONT ELEVATION

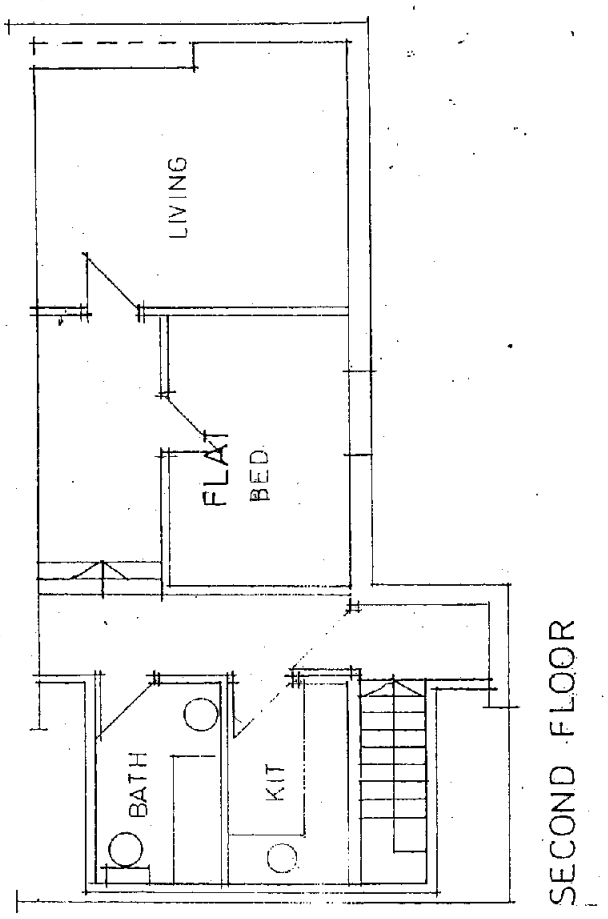

SECOND FLOOR

SIDE ELEVATION

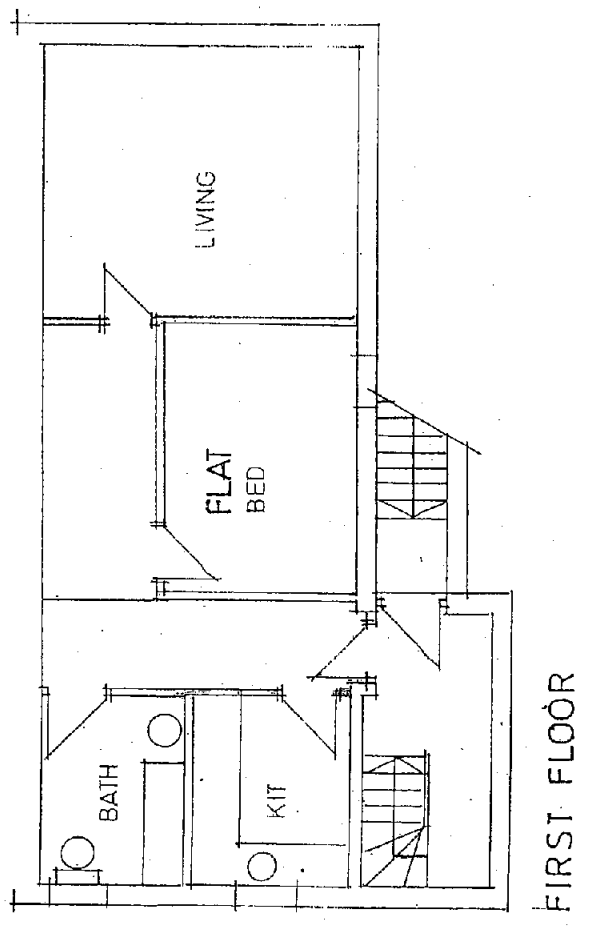

FIRST FLOOR

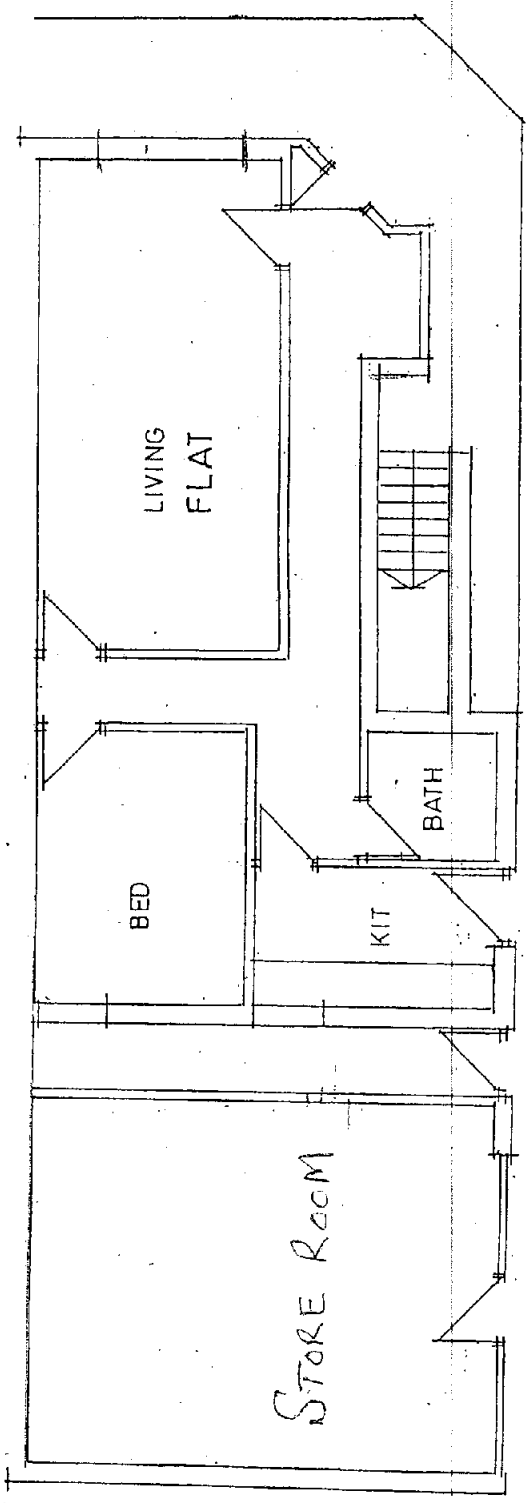

GROUND FLOOR