PROPOSED PLAN.

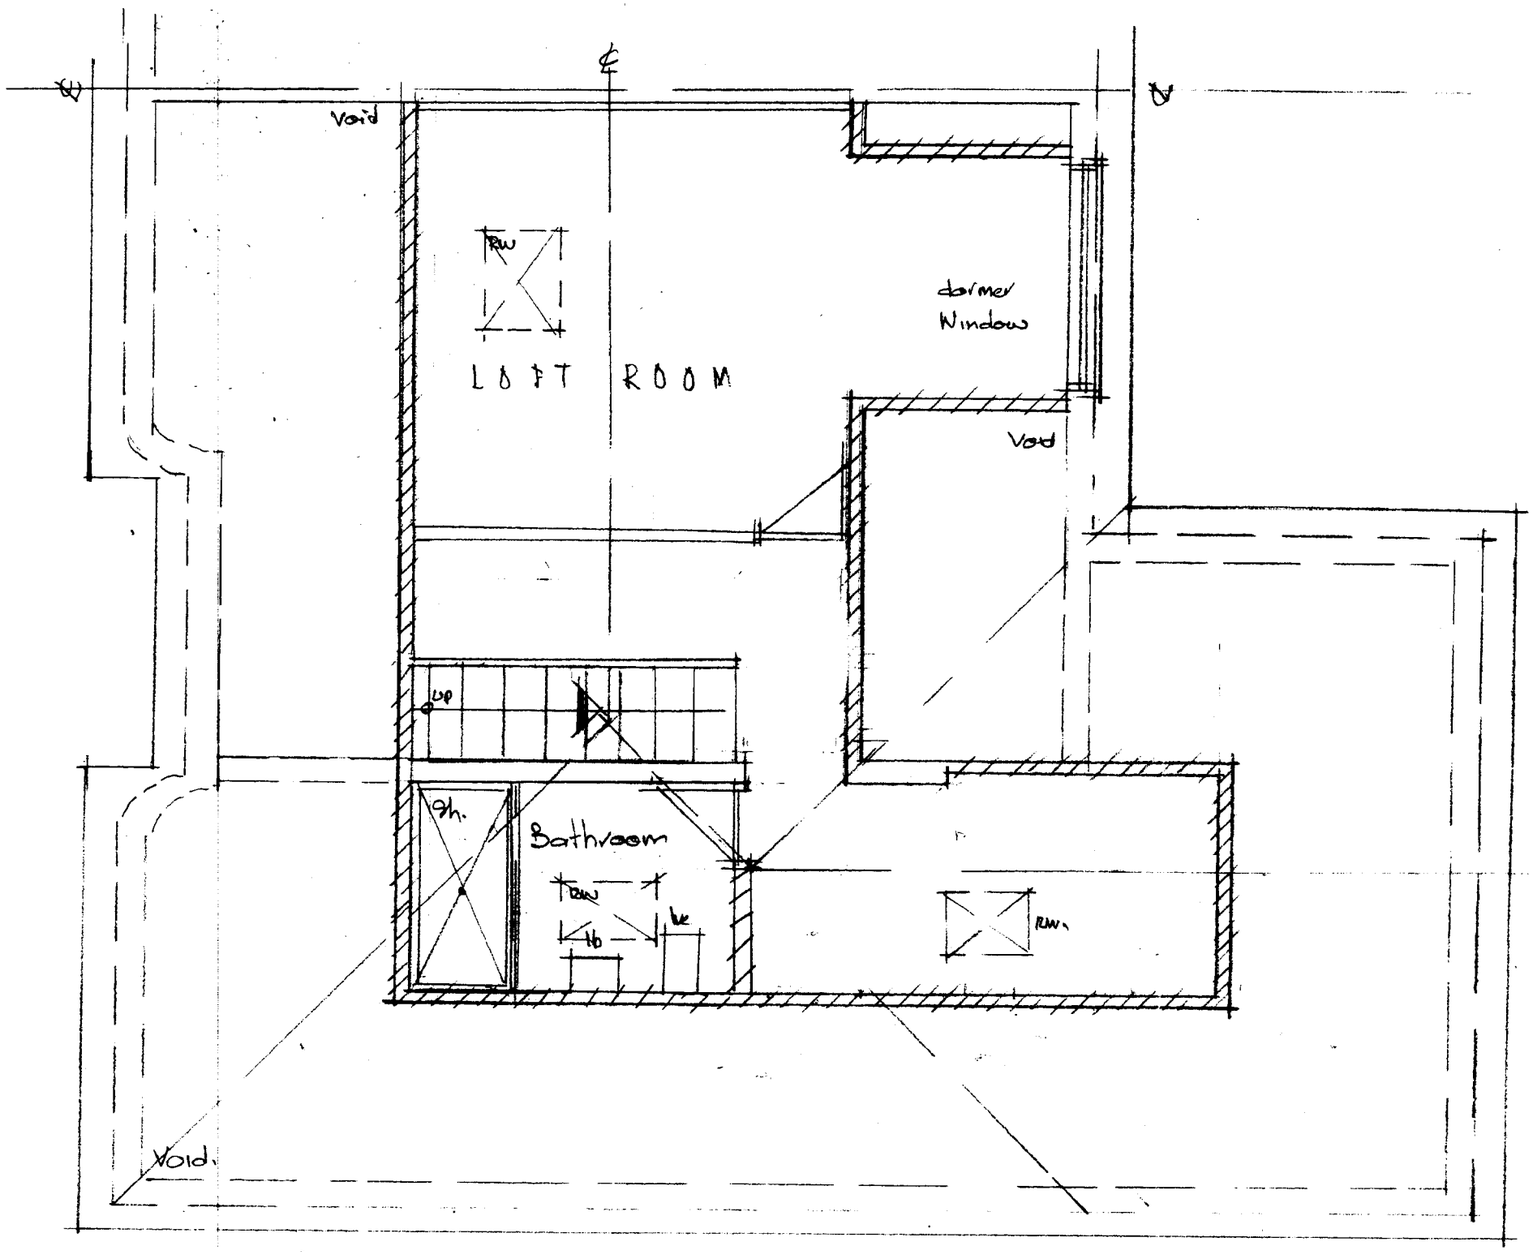

LOFT PLAN.

15 JUL 2009

PDC ARCHITECTS

SCALE:	1:50	Drg. No.
DATE:	06:08	838.03

PROJECT DESIGN CONSULTANTS
BARCLAY HOUSE, 35 WHITWORTH ST. WEST
MANCHESTER. M1 5NG
Telephone +44 (0) 161 228 2270