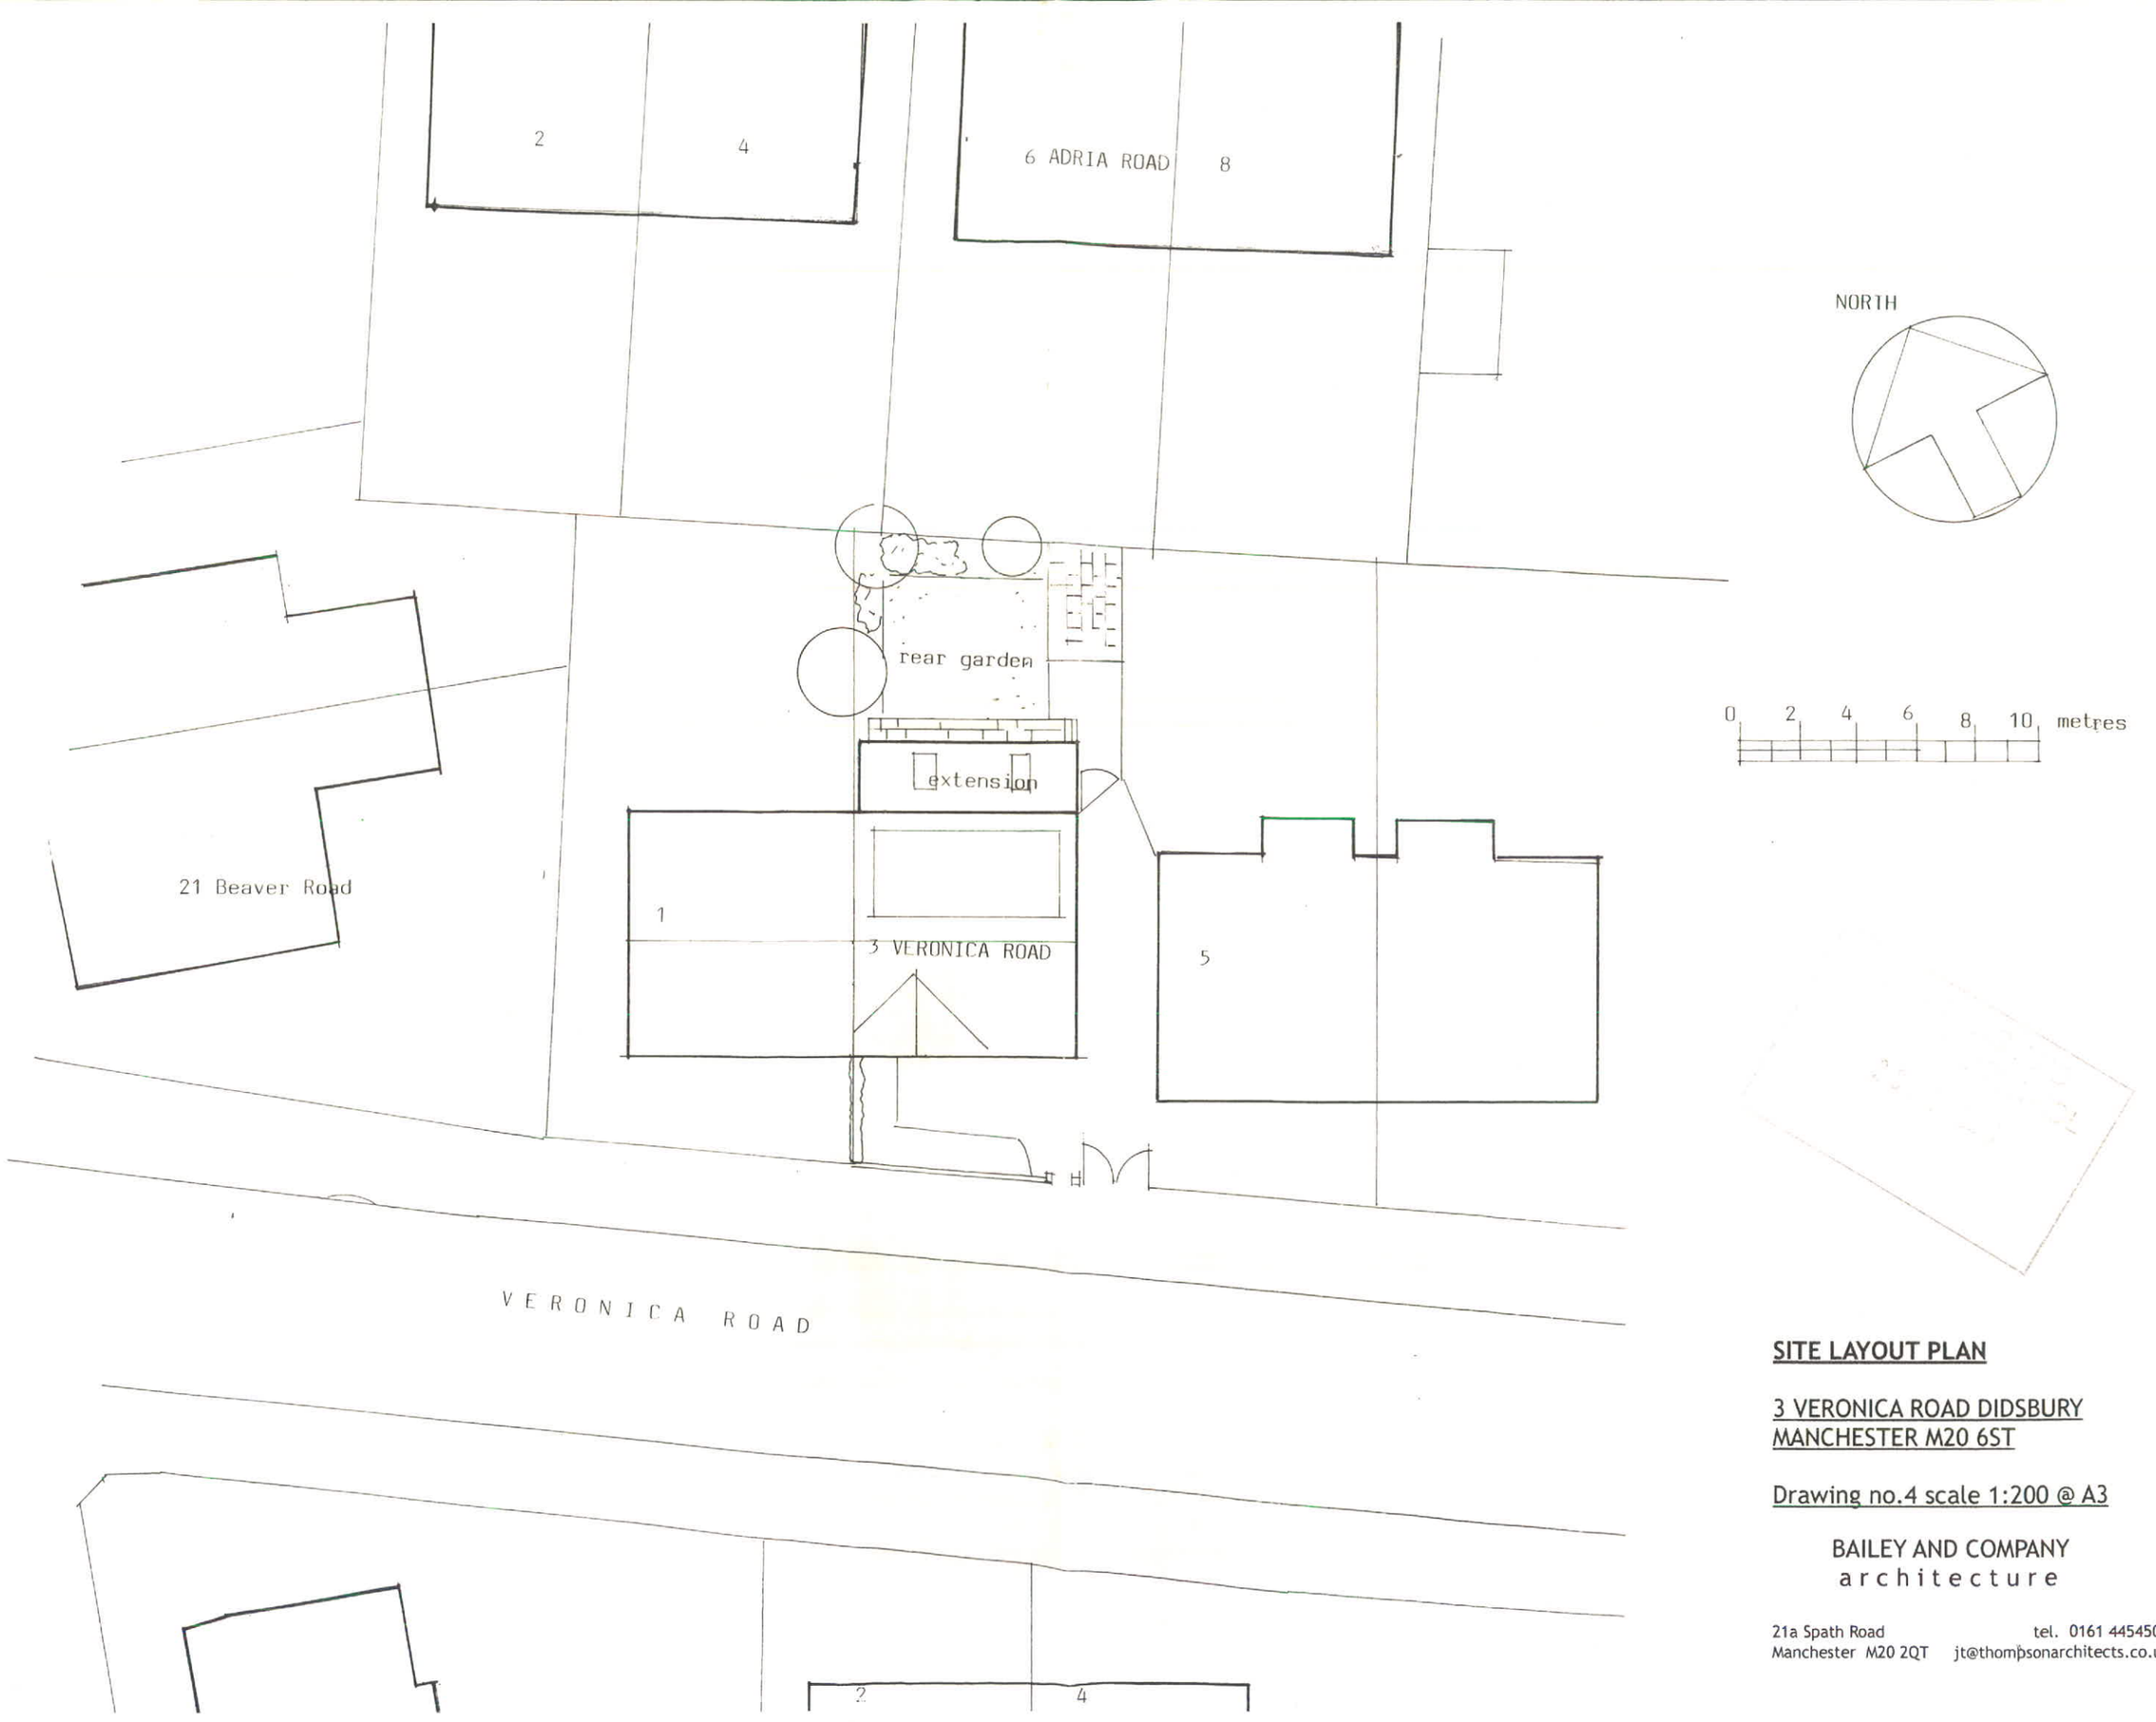

SITE LAYOUT PLAN

3 VERONICA ROAD DIDSBURY
MANCHESTER M20 6ST

Drawing no.4 scale 1:200 @ A3

BAILEY AND COMPANY
architecture

21a Spath Road
Manchester M20 2QT
tel. 0161 4454506
jt@thompsonarchitects.co.uk