




Section AA - scale 1:200

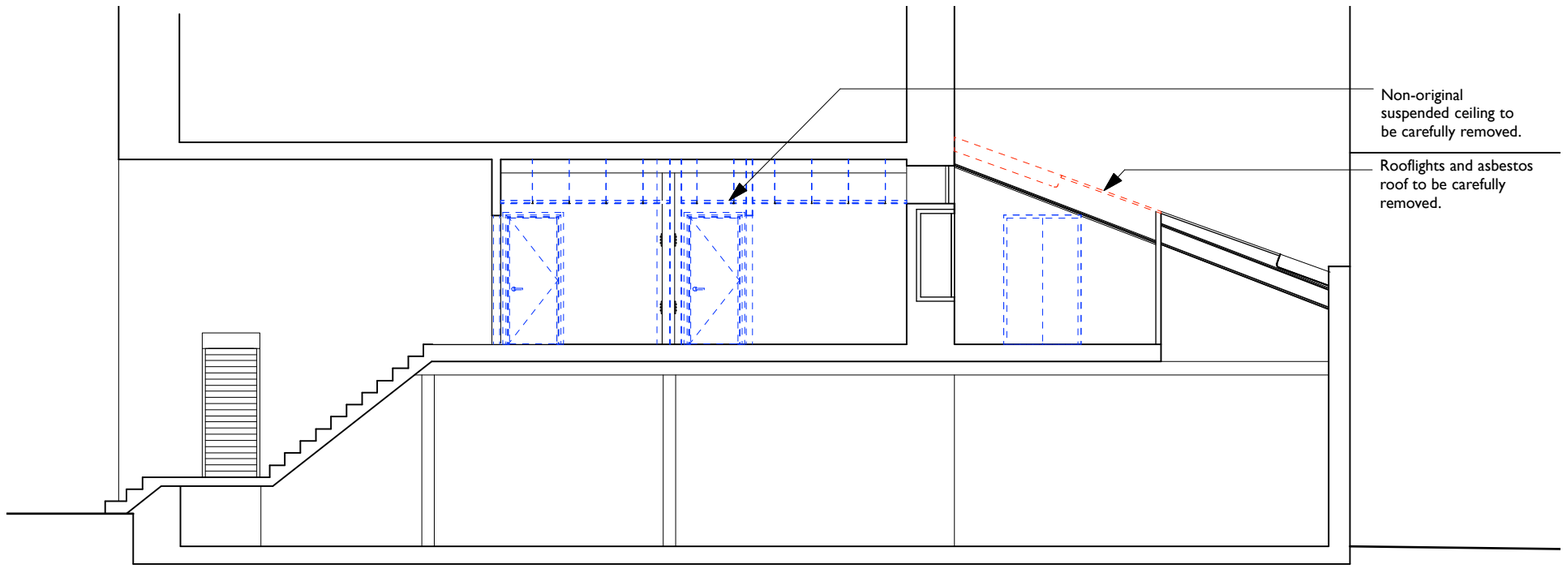

Section BB - scale 1:200

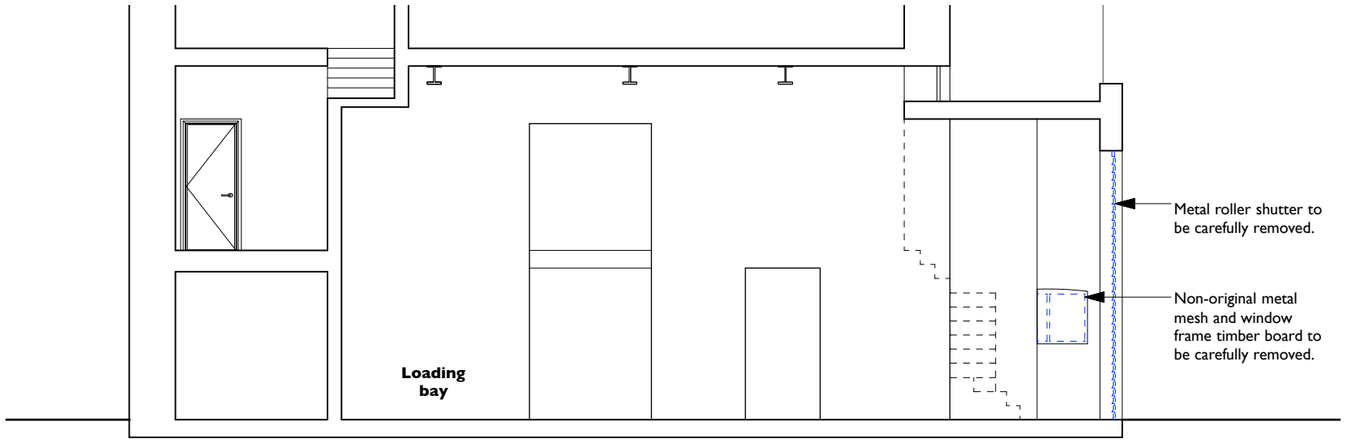

Section CC - scale 1:100

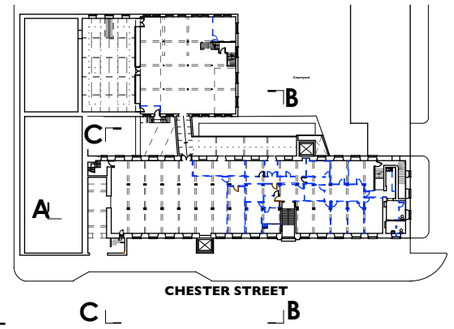

COPYRIGHT OF ATELIER MB LTD
DO NOT SCALE FROM THIS DRAWING
DIMENSIONSTO BE CHECKED ON SITE

Existing
Downstand beams
Existing To Be Removed - Original Fabric
Existing To Be Removed - Non Original Fabric

A Sept 16	Hatches added, annotations revised.

Chatham Mill
Manchester

Sections
Proposed Soft Strip Out

scheme	1624
drwg no.	**P(301)**
rev	A
scale	**1:200@A3**
date first drawn	Apr 16
drawn	ZS

SK *sketch* ***P*** *proposed* ***T*** *tender* ***C*** *construction* ***AB*** *asbuilt*

www.ateliermb.co.uk
t 0161 236 0051
e architect@ateliermb.co.uk

Atelier MB
Urban Architects