428 PARRSWOOD ROAD
EXISTING PLANS AND DEMOLISIONS
SCALE 1:100 Jun 16 00-03 REV 0

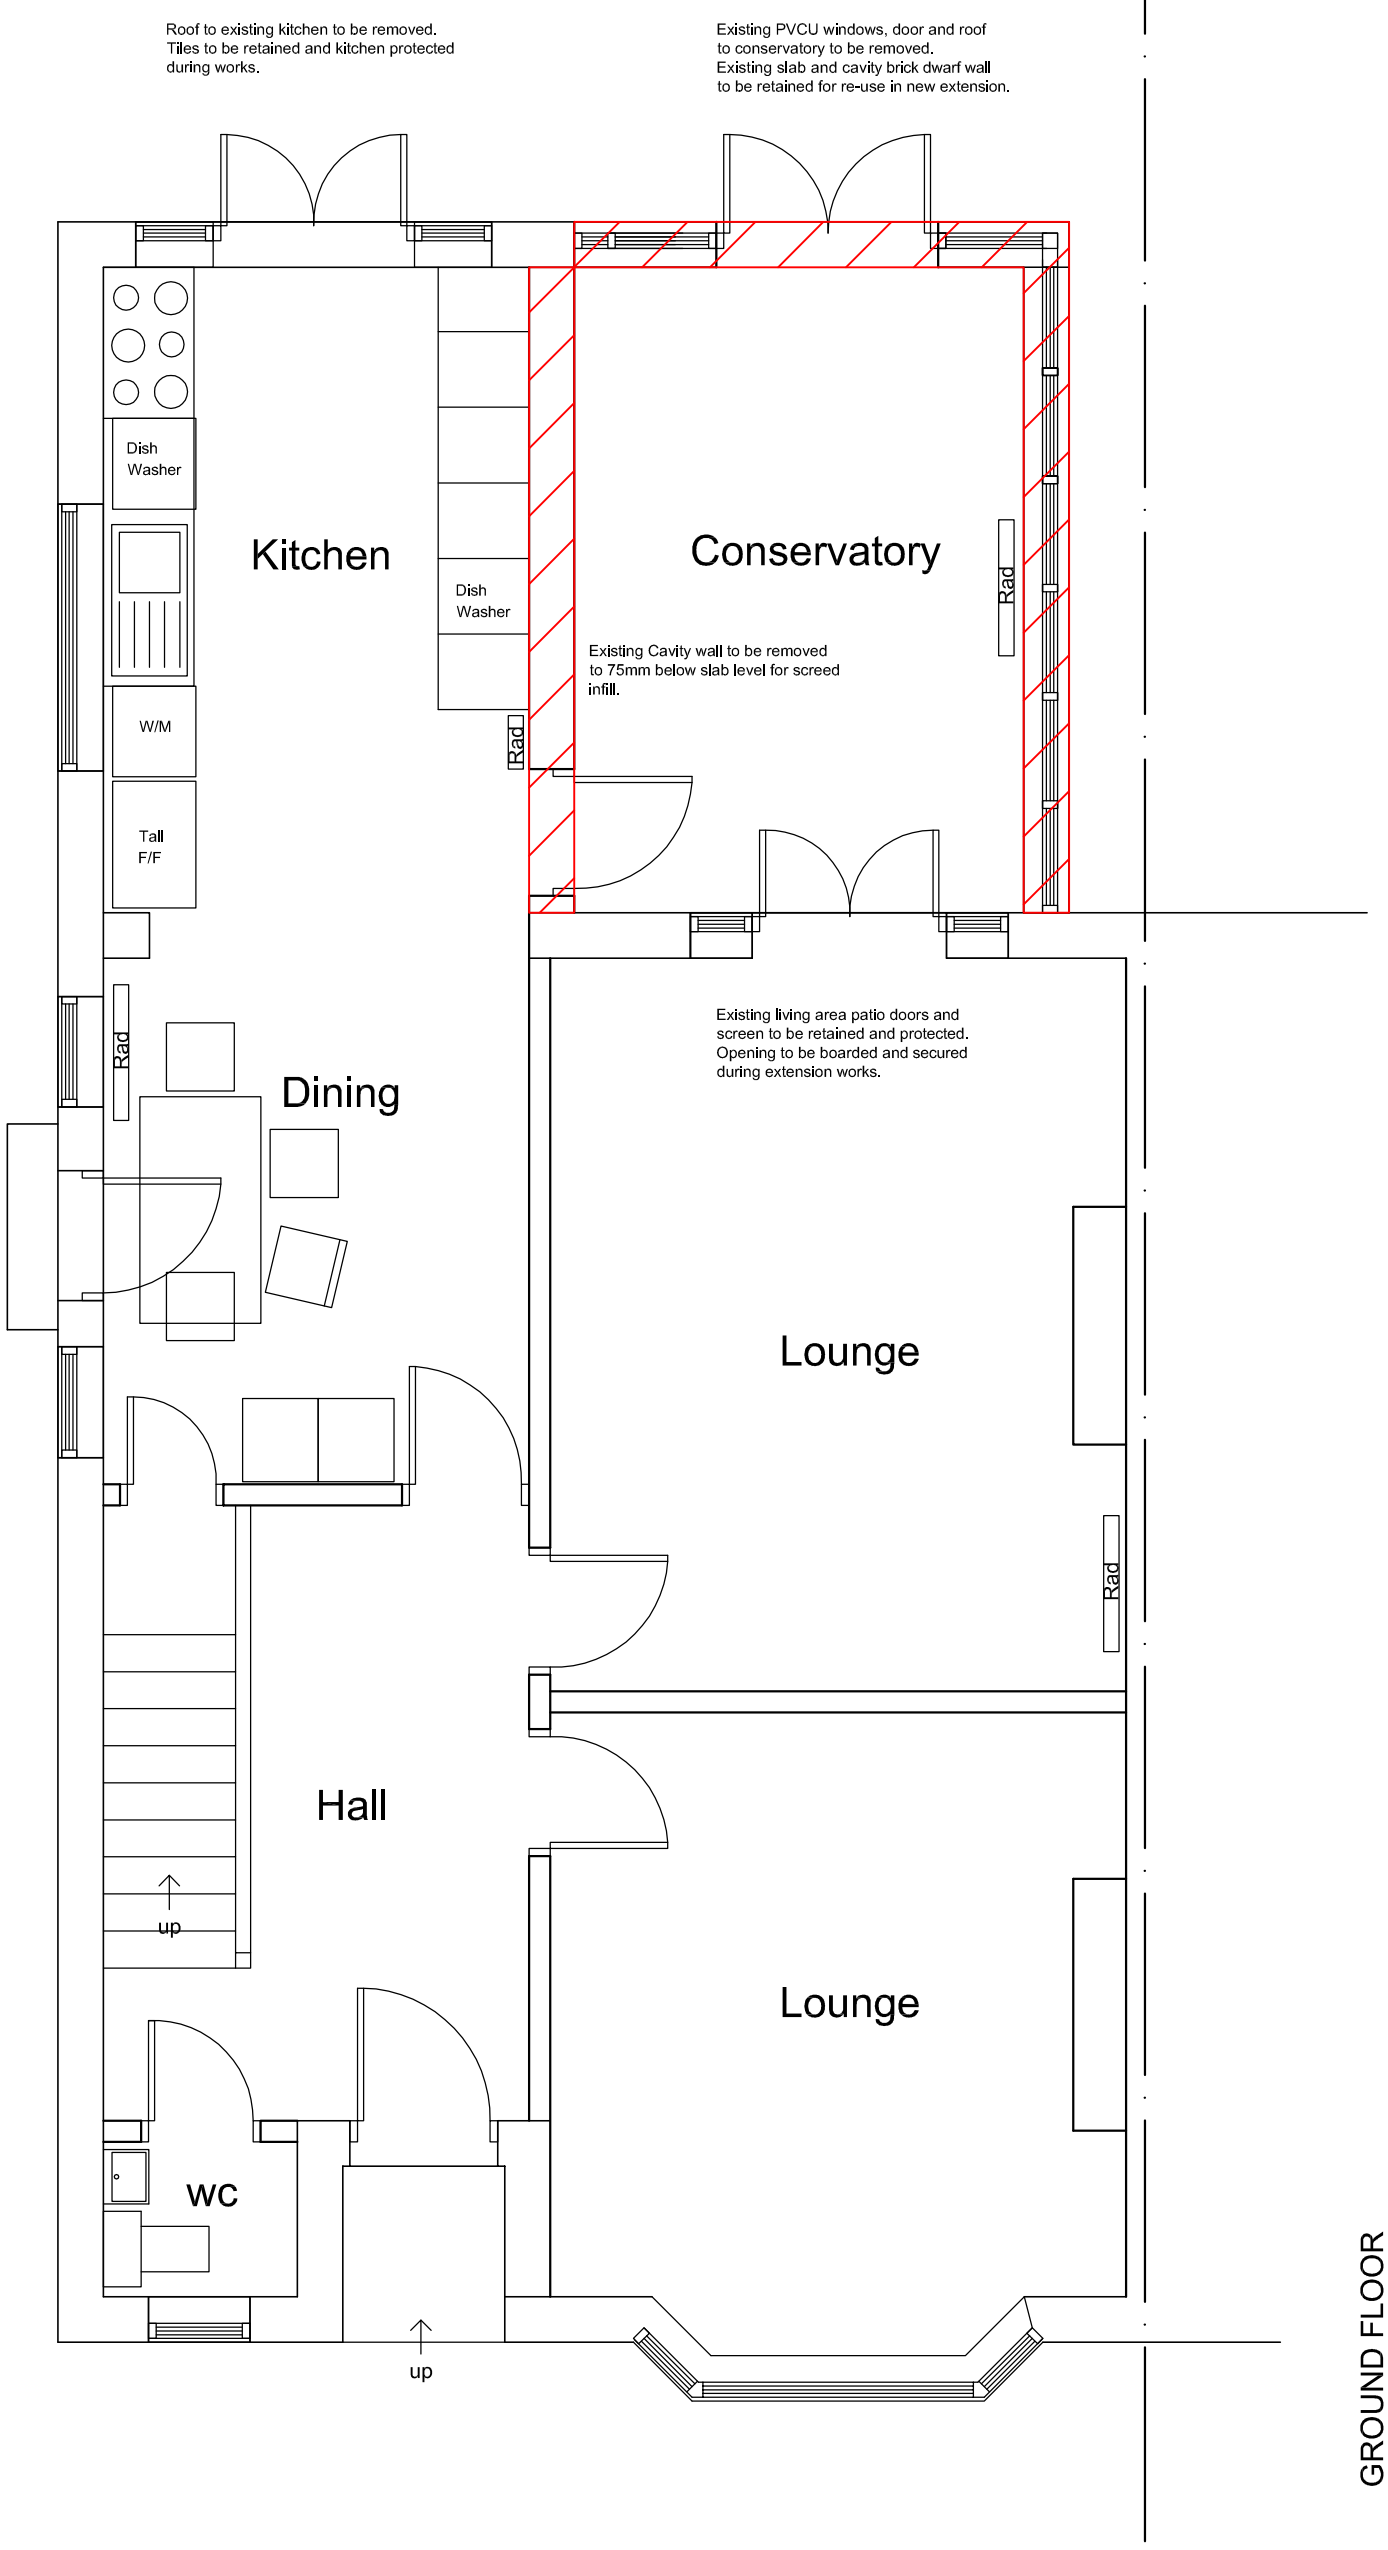

428 PARRSWOOD ROAD