
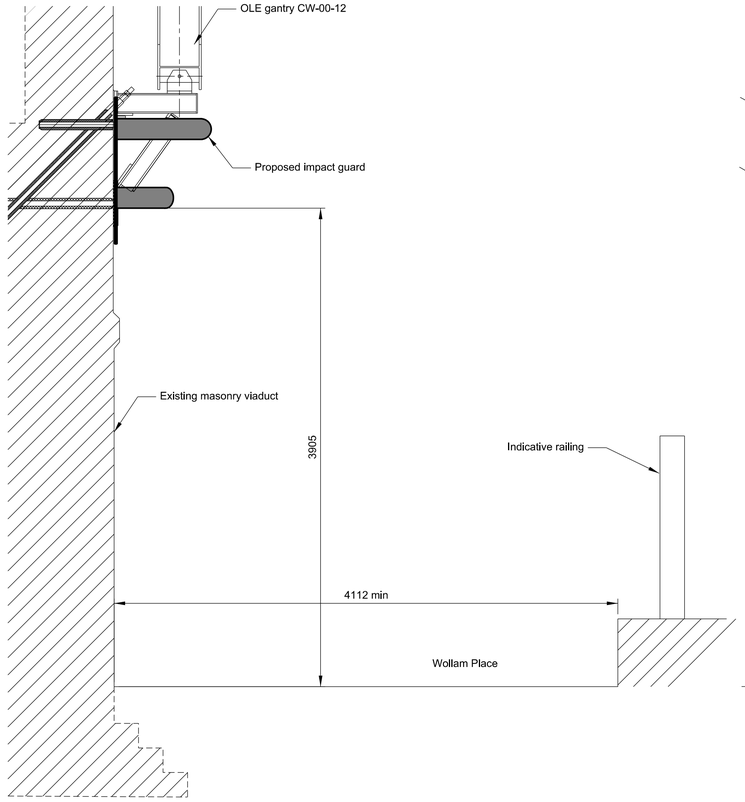




## Proposed Section A-A Through Gantry 12 (North)

Scale 1:25

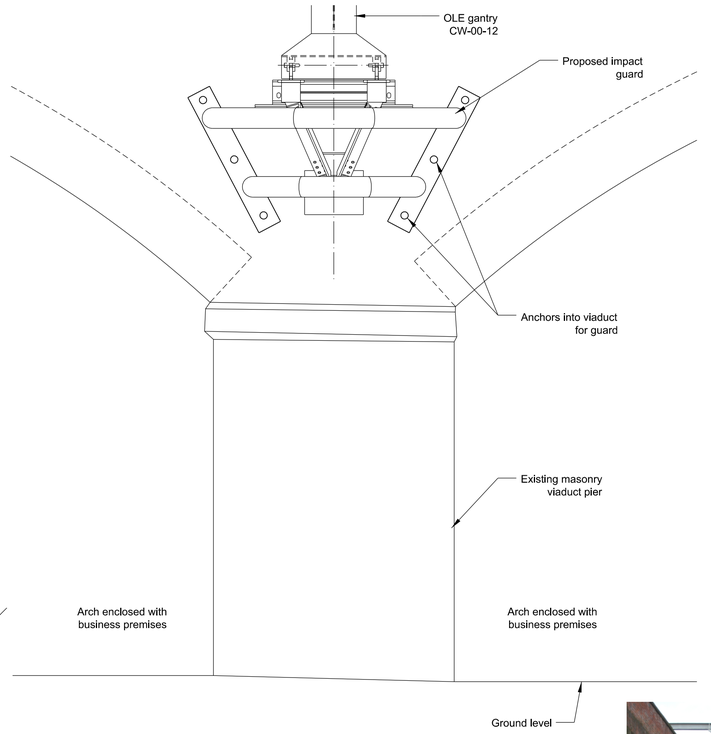


## Proposed Elevation

Scale 1:25

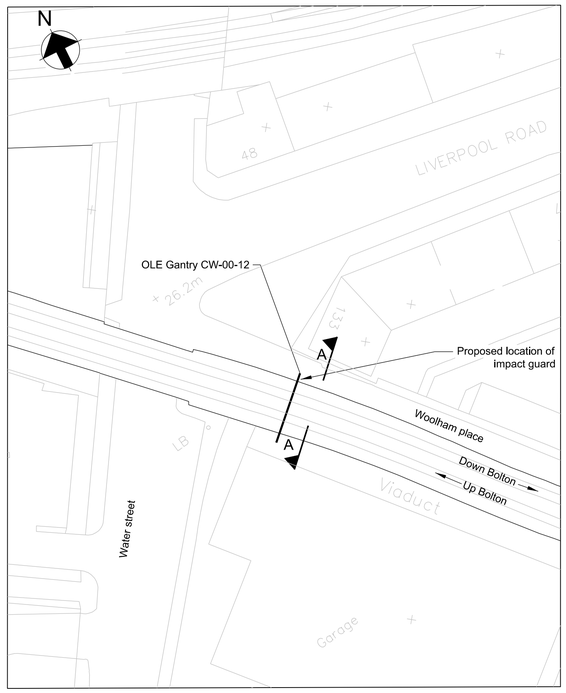



## Location Plan

NTS


-



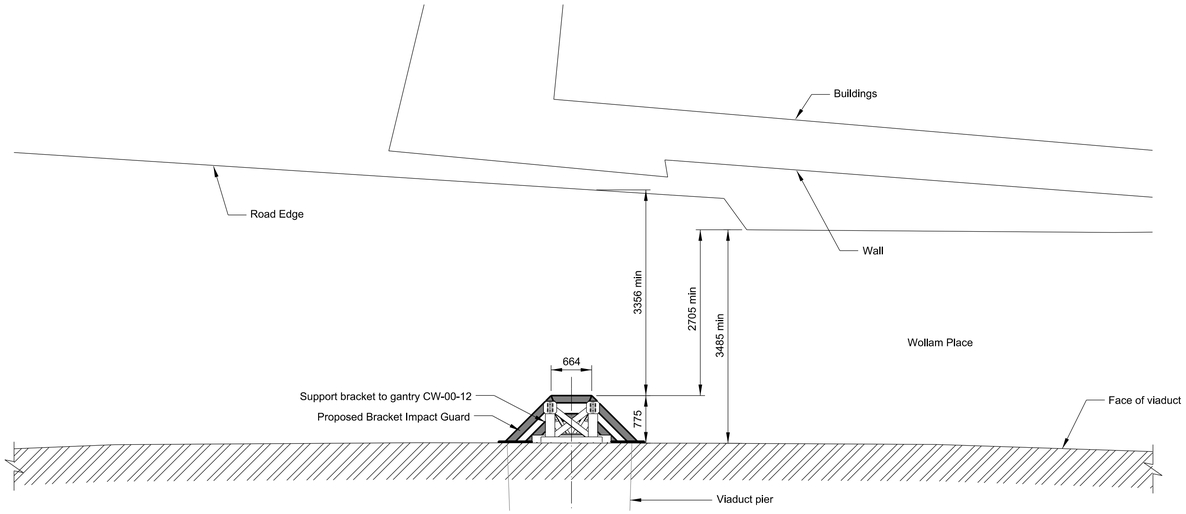


## Proposed Plan on Impact Guard Gantry Support 12

Scale 1:50

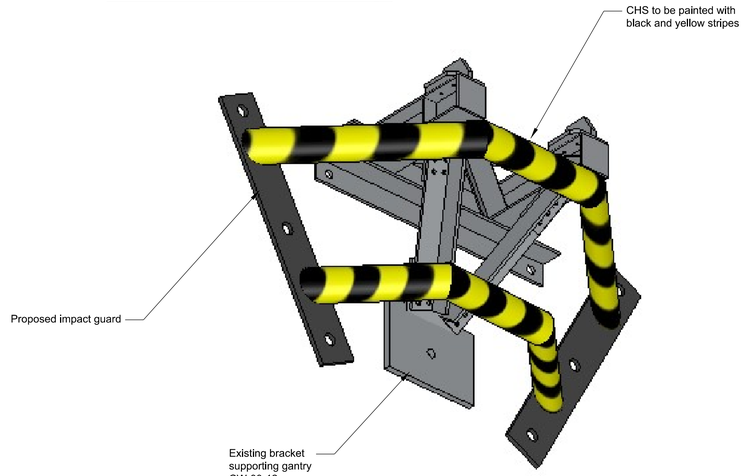


## Isometric View (including paint finish)

NTS

-

BASED UPON THE ORDNANCE SURVEY LAND-LINE MAP DATA BY PERMISSION OF THE ORDNANCE SURVEY ON BEHALF OF THE CONTROLLER OF HER MAJESTY'S STATIONARY OFFICE. © CROWN COPYRIGHT 2011. ALL RIGHTS RESERVED. OVE ARUP AND PARTNERS LICENCE No.: 100039628.

Do not scale

### Notes:

1. All dimensions are in millimetres (mm) unless noted otherwise.
2. All levels are in metres above Ordnance Datum (Newlyn)

| Issue | Date | By | Chkd | Appd |
|---|---|---|---|---|
| P01 | 04/05/12 | CW | CJ | LRT |

Issue for Planning

ARUP

The Arup Campus, Blythe Gate, Blythe Valley Park
Solihull, West Midlands B90 8AE
T +44(0)121 213 3000 F +44(0)121 213 3001
www.arup.com

Client

NetworkRail

MURPHY

Job Title

Castlefield Viaduct
OLE Attachment Works

Drawing Title

OLE Gantry
CW-00-12
Proposed Bracket Impact Guard

Scale at A1: As Shown

Discipline: Civil

Drawing Status: **Planning Issue**

| Job No | Drawing No | Issue |
|---|---|---|
| **218701-00** | **GA-CW-00-16** | **P01** |

© Arup

J:\218000\218701-00\4 Internal Project Data\4-03 Drawings\00_Drawings\CB-CW-00-12-TEMP1.dgn