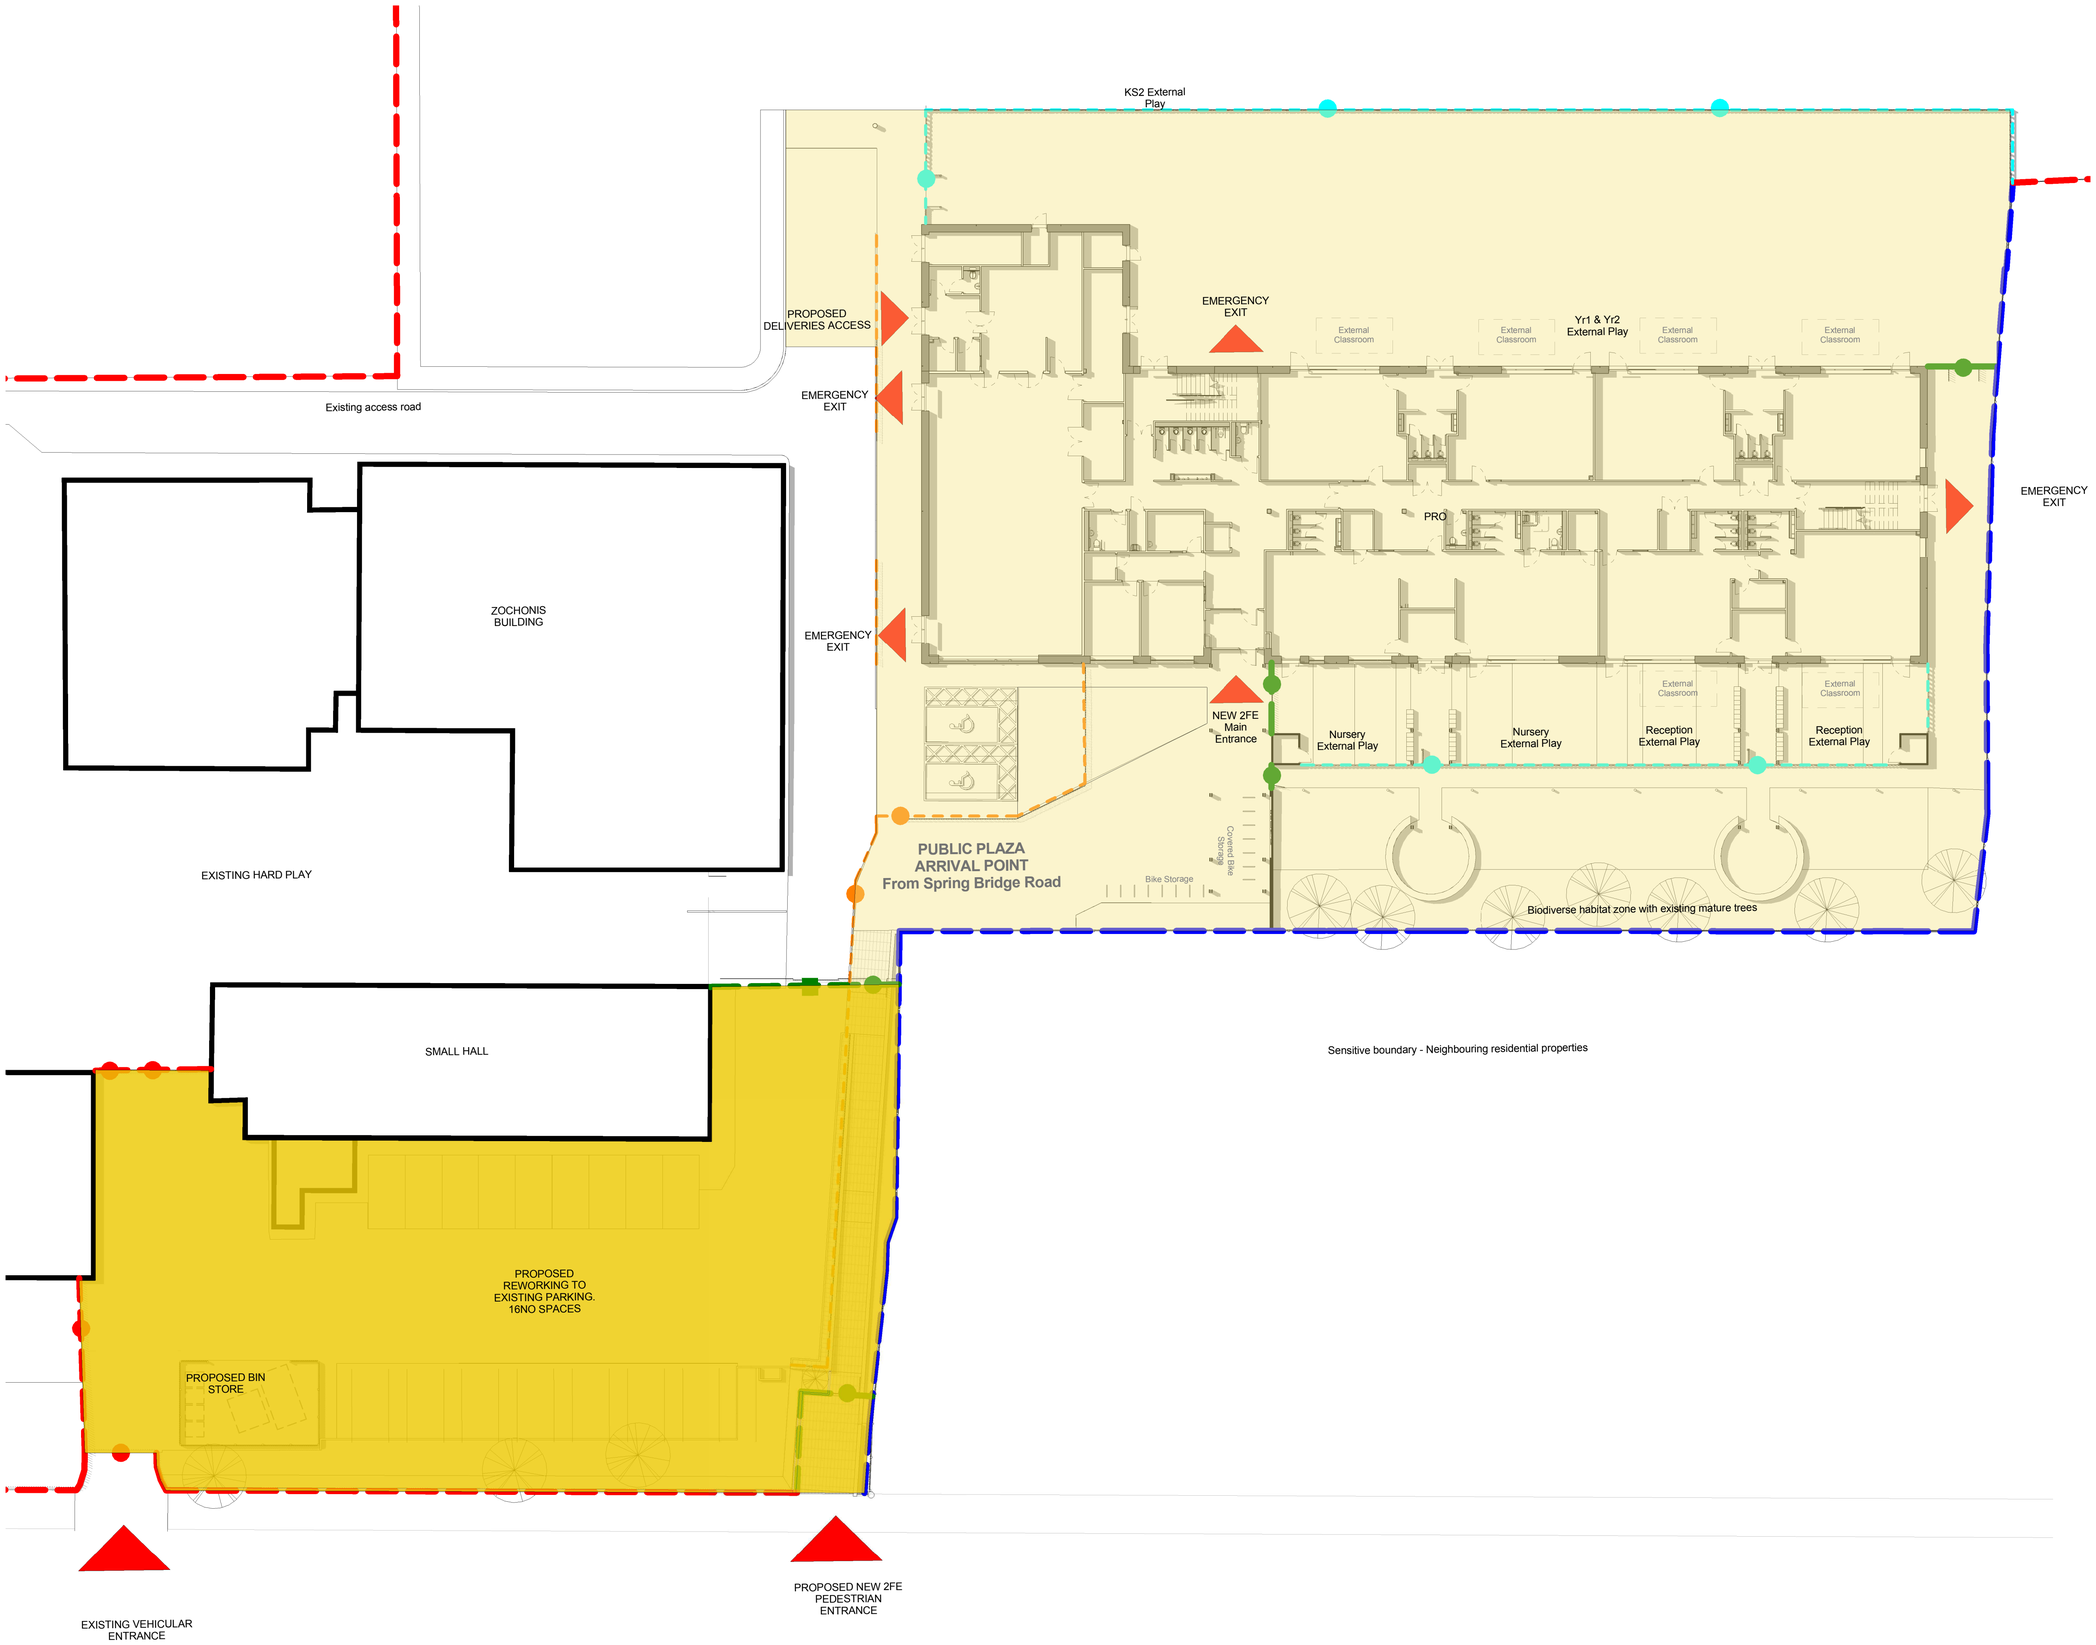


School Managed Zone

Semi Public Zone

Public Realm

SCALE 1 : 200

0 4 8 12

N

1 Site security plan

1 : 200

Rev	Description	Date	Dr by	App by
B	Ammendment to condition 2	12.07.2016	AF	DH
A	Tender Issue	10.08.2015	AF	IK

original by	date created	approved by
AF	04/21/15	IK

AHR Architects Ltd
Parsonage Chambers
3 The Parsonage
Manchester
M3 2HW
United Kingdom

T +44(0)161 8287900
F +44(0)161 8287930
E manchester@ahr-global.com
www.ahr-global.com

client name: United Learning Trust

project: William Hulme's Grammar School: New Primary School

drawing: Site Security Diagram

computer file	plot date
C:\Revit Projects\00413-AHR-xx-xx-M3-AR-SITE MODEL_ashley.franklin.rvt	

project number	scale
2014.00413.000	As indicated @A1

drawing number	rev	issue status
WH_AHR_20_009	B	Planning

This drawing is to be read in conjunction with all related drawings. All dimensions must be checked and verified on site before commencing any work or producing shop drawings. The originator should be notified immediately of any discrepancy.
This drawing is copyright and remains the property of AHR.