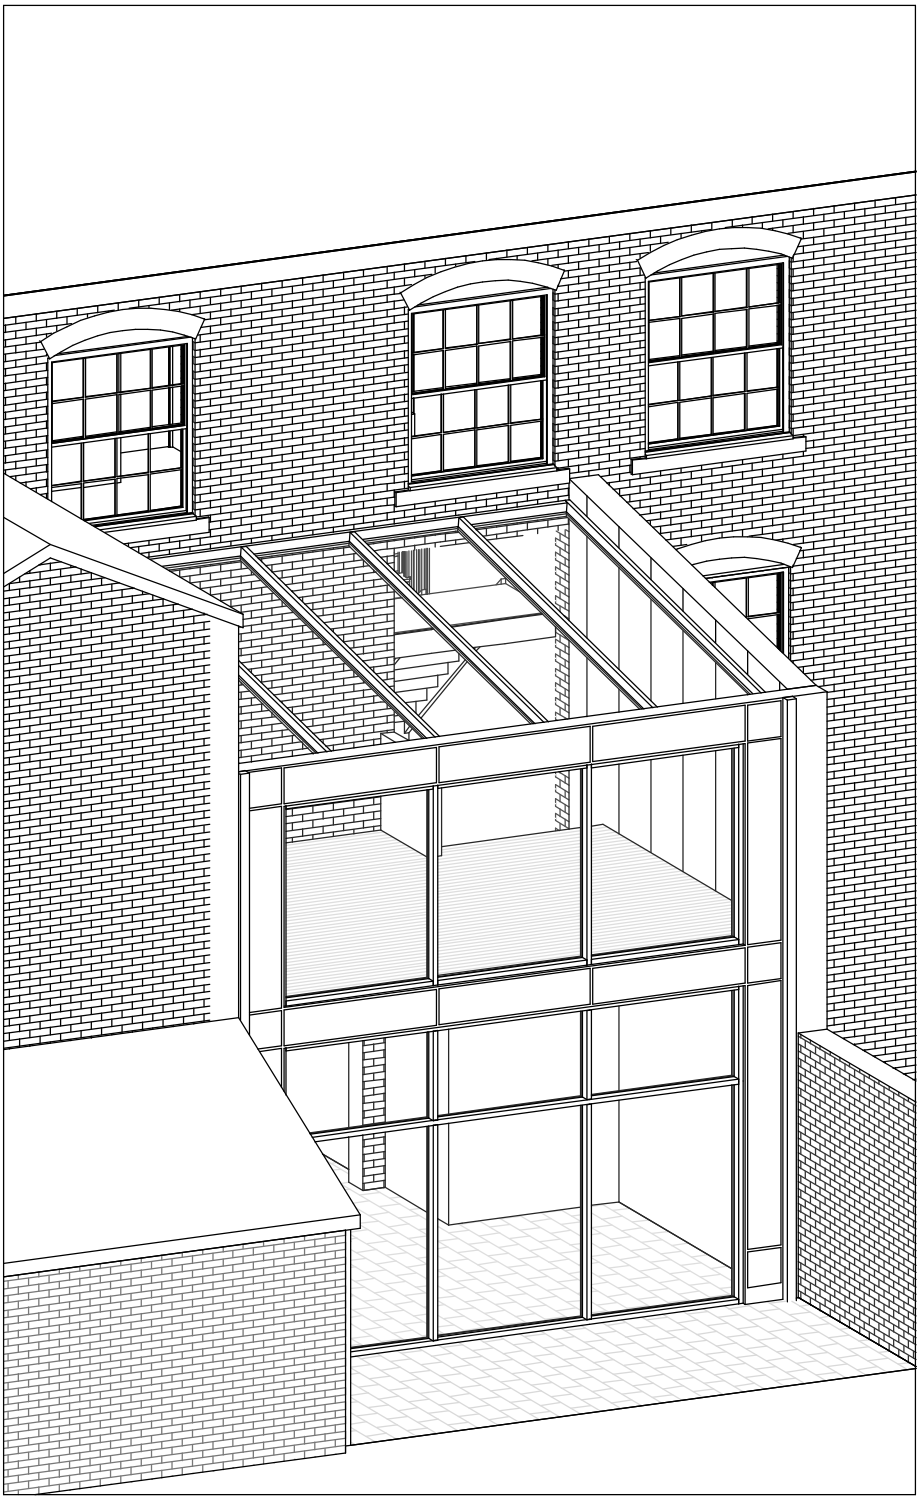


KINGSDEAN

Rev	Date	Int	Description

btp ARCHITECTS

RIBA Chartered Practice

Client:
Kingsdean

Project:
15 St. John Street, Manchester

Job No:
2833

Scale @ A4:

Description:
DRAFT 3D Visual

Drawn By:	Checked By:	Date:	Status Code:	Drawing No:	Rev:
AJ	RH	04/08/16	-	-	

Purpose of Issue:
Planning

File Identifier:
-

DO NOT SCALE FROM THIS DRAWING
ALL DIMENSIONS MUST BE CHECKED ON SITE BY CONTRACTOR PRIOR TO CONSTRUCTION

Elizabeth House, 486 Didsbury Road, Heaton Mersey, Stockport, SK4 3BS
t 0161 443 1221 e info@bernardtaylor.co.uk w www.btparchitects.co.uk