© This drawing is the property of Specsavers Optical Superstores who retain the sole copyright of its contents & it may not be reproduced in part or in whole without written permission

scale in metres (for floor plans, sections and elevations)

0 1 2 3 4 5

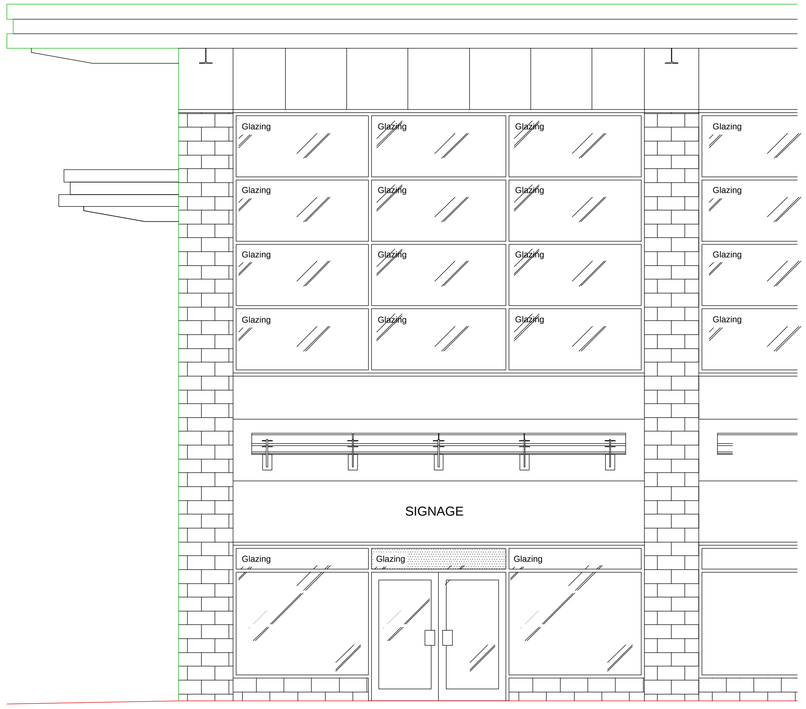

UNIT 18

EXISTING FRONT SHOPFRONT ELELVATION

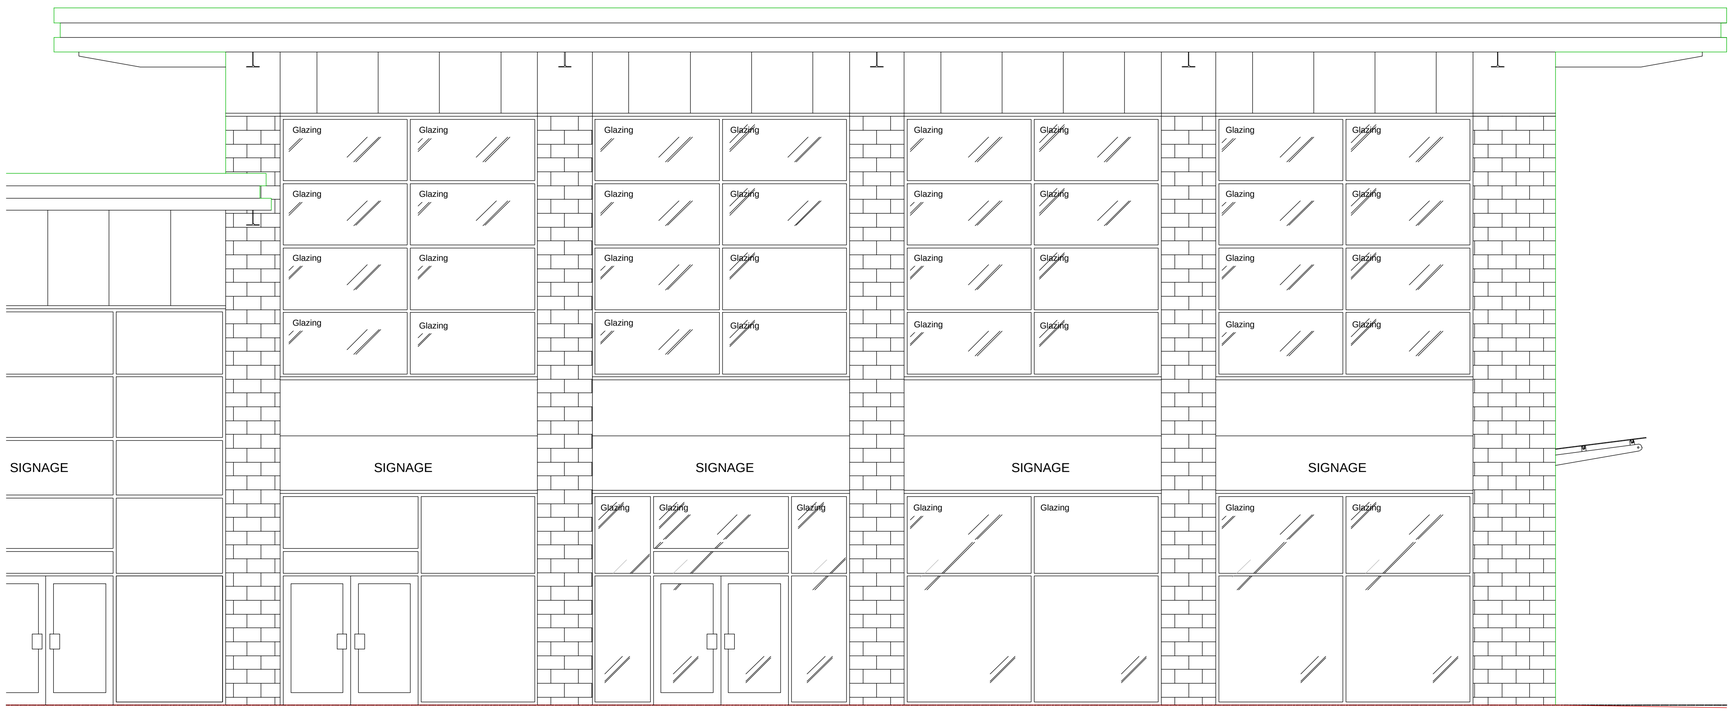

UNIT 18 UNIT 18

EXISTING SIDE SHOPFRONT ELELVATION

Schedules:

Frame Numbers 1080

Retail Area 151.2 m² - 1627.5 ft²

Total Areas Gd. Fl. 110.1 m² - 1185 ft² (RT 110.1 m²)
1st Fl. 110.1 m² - 1165 ft² (RT 41.1 m²)

Notes:

Amendments:

Rev	Init.	Date	Description
-	-	-	-

Drawn By:

Platypus Limited
Design & Project Management Services
Tel: 07899 896 934 Fax: (01629) 581374
Ingledene House, 26 Imperial Road, Matlock Derbyshire, DE4 3NL

On Behalf Of:

Specsavers Optical Superstores

CAD Department,
Business Development,
Cirrus House,
10 Experian Way,
Nottingham
NOTTS NG2 1EP

Tel: +44 (0) 115 933 0800
Fax: +44 (0) 115 982 6071
E-mail: Lynne Seignot
<lynne.seignot@specsavers.com>
Specsavers Online:
www.specsavers.com

Project:

Specsavers Opticians
Unit 18 Lime Square
Ashton Old Road
Openshaw
Manchester

Title:

Exisiting Front & Side Elevations

OPENSHAW (1857)
New Store

PRODUCTION DRAWINGS

Drawn By:	Scale: 1:100@A3	Date:
JS	1:50@A1	25/07/2016

Drawing Number: 1857/1013

Revision: -

Do not scale from this drawing. Dimensions to be checked on site

© This drawing is the property of Specsavers Optical Superstores who retain the sole copyright of its contents & it may not be reproduced in part or in whole without written permission

scale in metres (for floor plans, sections and elevations)

0 1 2 3 4 5

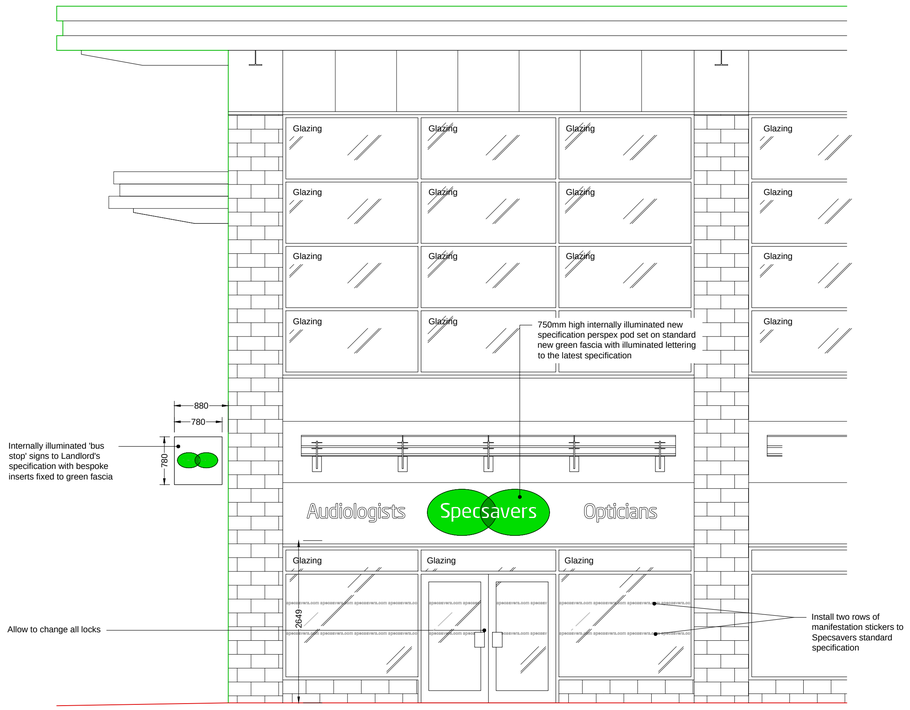

UNIT 18

PROPOSED FRONT SHOPFRONT ELELVATION

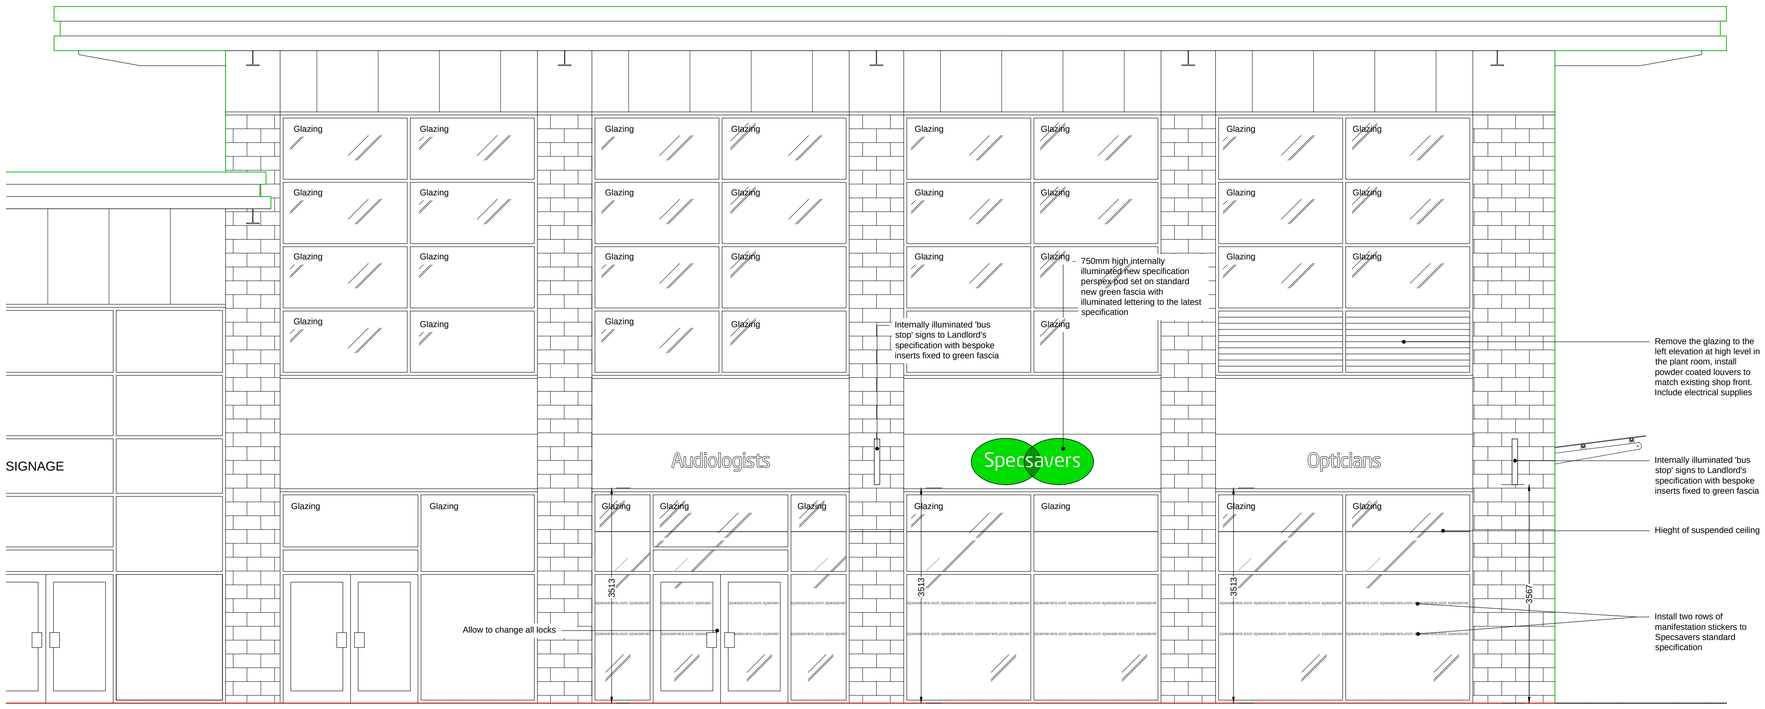

UNIT 18 UNIT 18

PROPOSED SIDE SHOPFRONT ELELVATION

Schedules:

Frame Numbers 1080

Retail Area 151.2 m² - 1627.5 ft²

Total Areas Gd. Fl. 110.1 m² - 1185 ft² (RT 110.1 m²)
1st Fl. 110.1 m² - 1185 ft² (RT 41.1 m²)

Notes:

Amendments:

Rev	Init.	Date	Description
-	-	-	-

Drawn By:

Platypus Limited
Design & Project Management Services
Tel: 07899 896 934 Fax: (01629) 581374
Ingledene House, 26 Imperial Road, Matlock Derbyshire, DE4 3NL

On Behalf Of:

Specsavers Optical Superstores

CAD Department,
Business Development,
Cirrus House,
10 Experian Way,
Nottingham
NOTTS NG2 1EP

Tel: +44 (0) 115 933 0800
Fax: +44 (0) 115 982 6071
E-mail: Lynne Seignot <lynne.seignot@specsavers.com>
Specsavers Online: www.specsavers.com

Project:
Specsavers Opticians
Unit 18 Lime Square
Ashton Old Road
Openshaw
Manchester

Title:
Proposed Front & Side Elevations

OPENSHAW (1857)
New Store

PRODUCTION DRAWINGS

Drawn By:	Scale:	Date:
JS	1:100@A3 1:50@A1	25/07/2016

Drawing Number: 1857/1014

Revision: -

Do not scale from this drawing. Dimensions to be checked on site