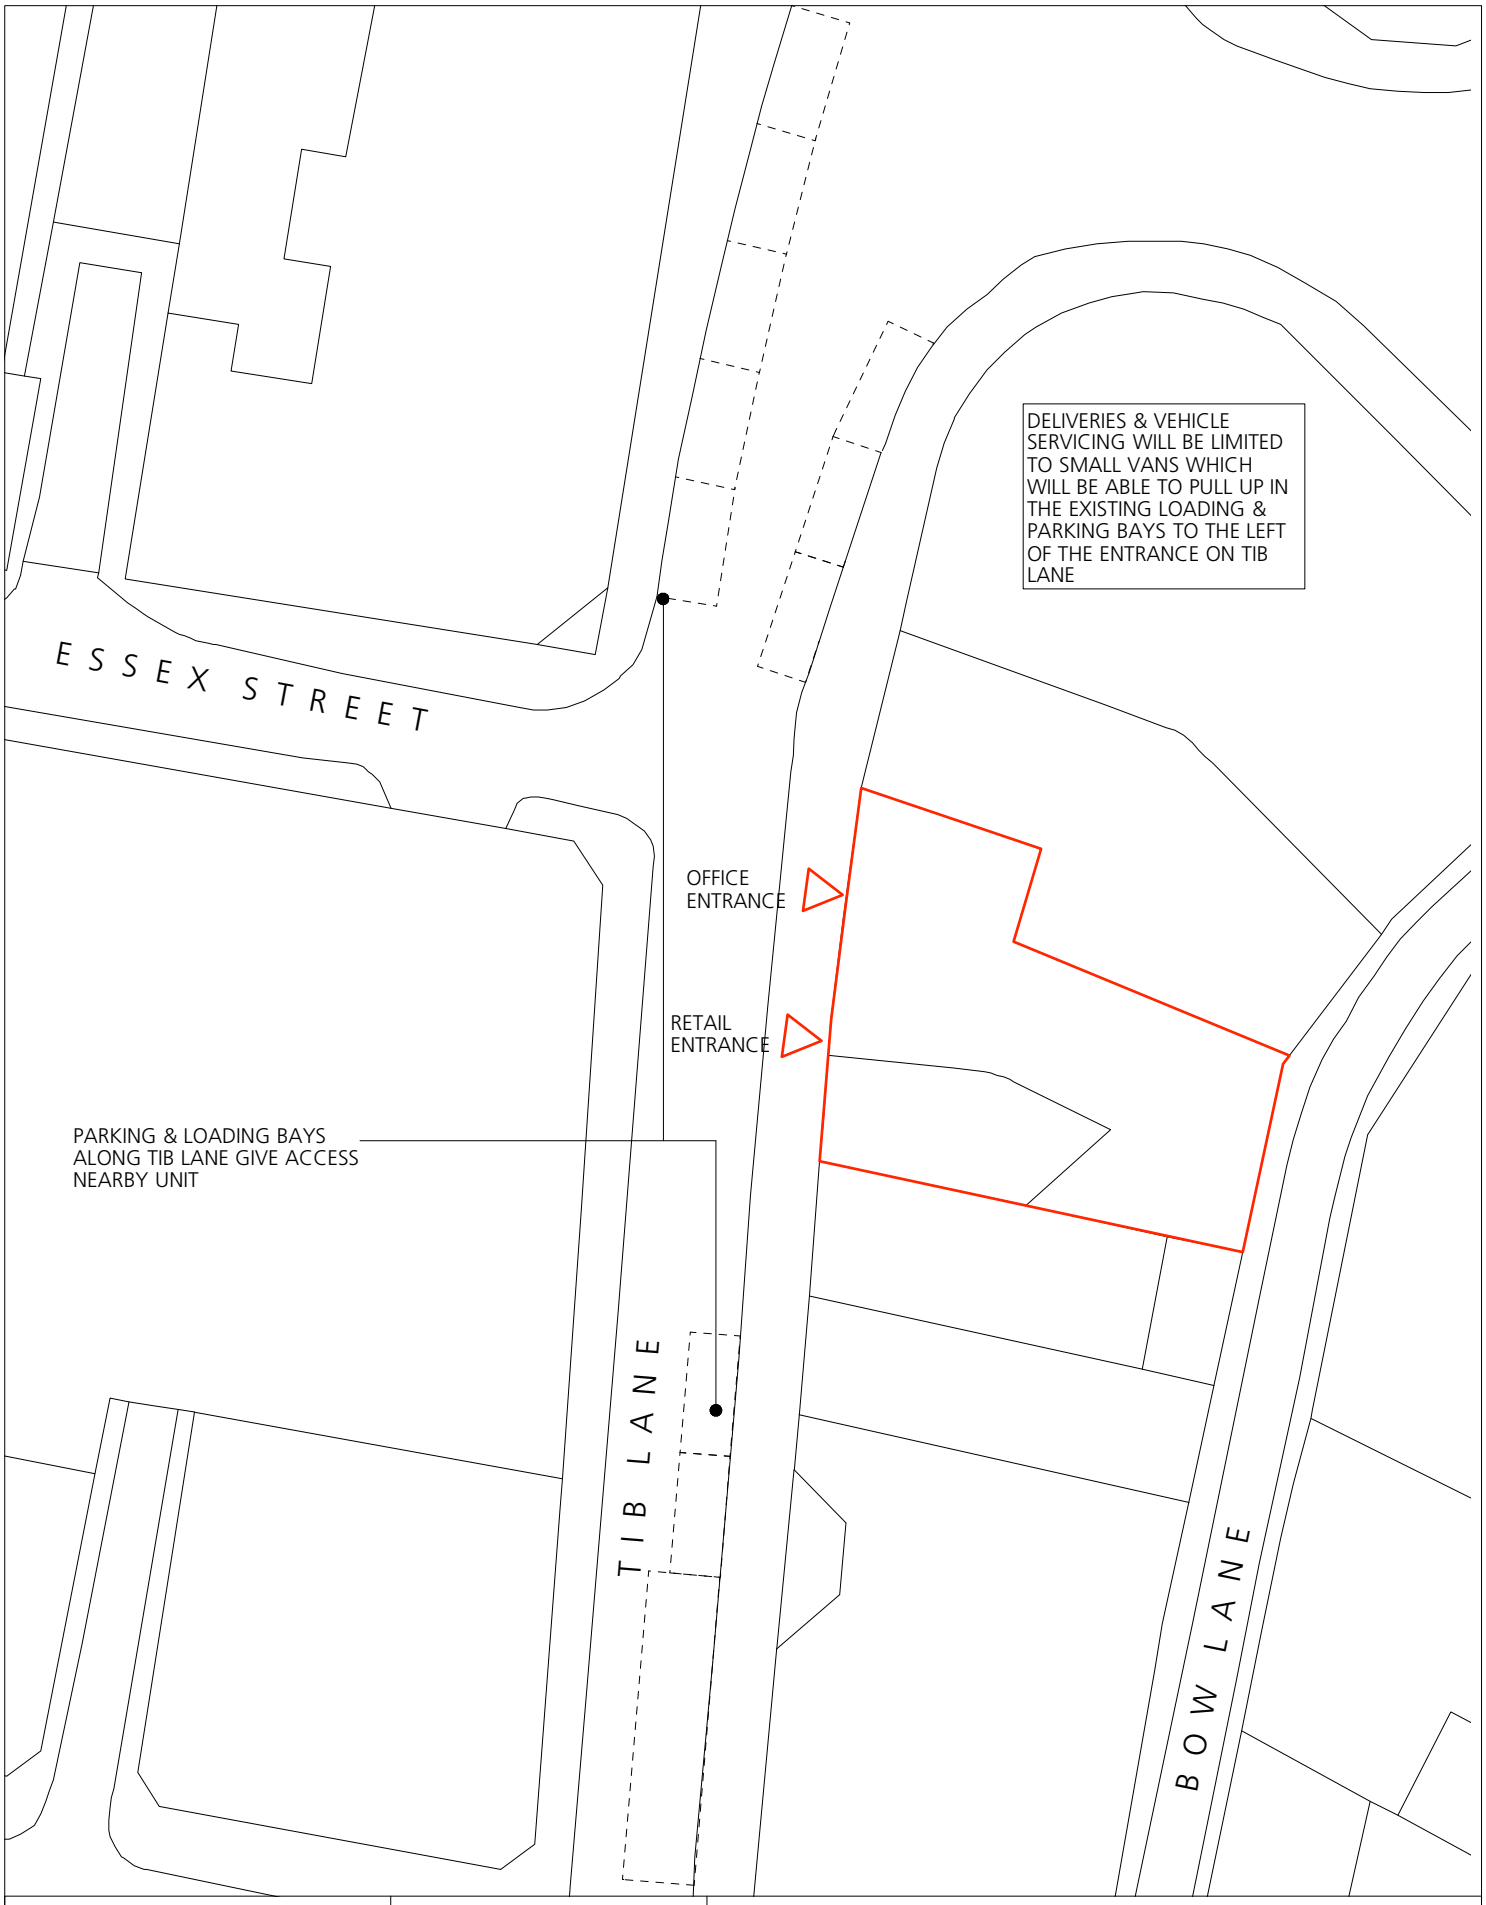

Jonathan Davidson Architects

Architecture, Planning & Industrial Design

29 Bow Lane
MANCHESTER
M2 4FW

t: 0161 711 0835
e: inbox@jdavidsonarchitects .com
w: www.jdavidsonarchitects .com

Key Plan & Northpoint

Client Grade A Alternative

Project **14-18 Tib Lane Manchester**

Document **Vehicle Services Plan**

Status For information

Scale & Date 1:300 @ A4 August 2016

Doc Ref | 255 | PD | 9001 | -