ST EUPHRASIAS' Chain Road .Blackley

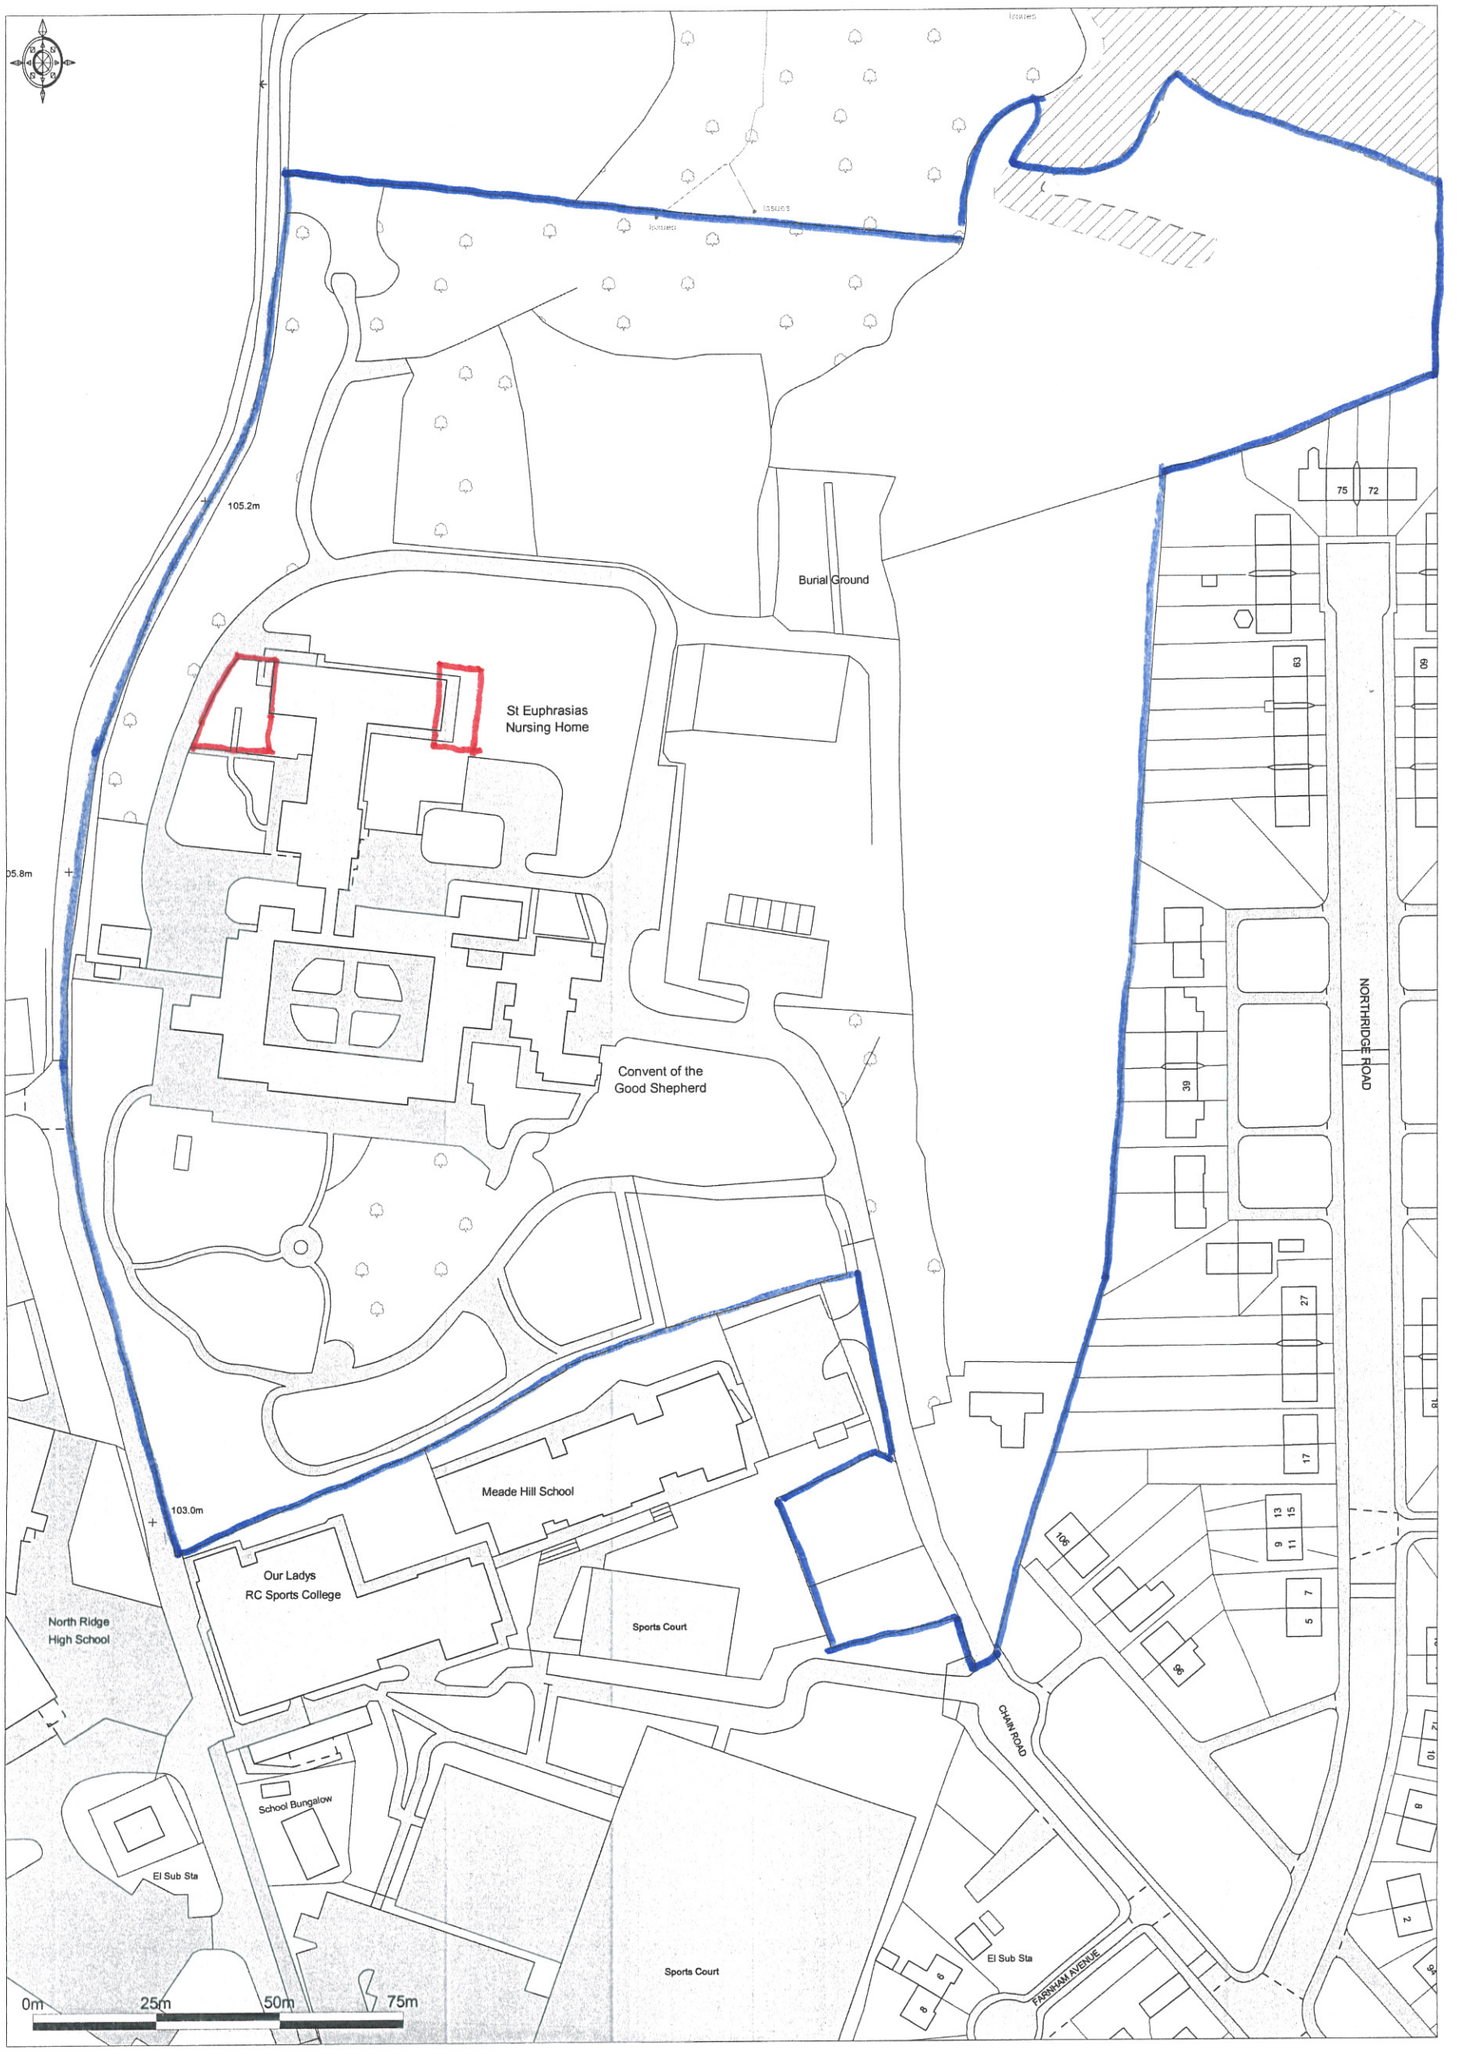

RED LINE DENOTES APPLICATION SITE BOUNDARY

BLUE LINE DENOTES OTHER LAND OWNED BY APPLICANT

Site location plan 1:1250 July 2016