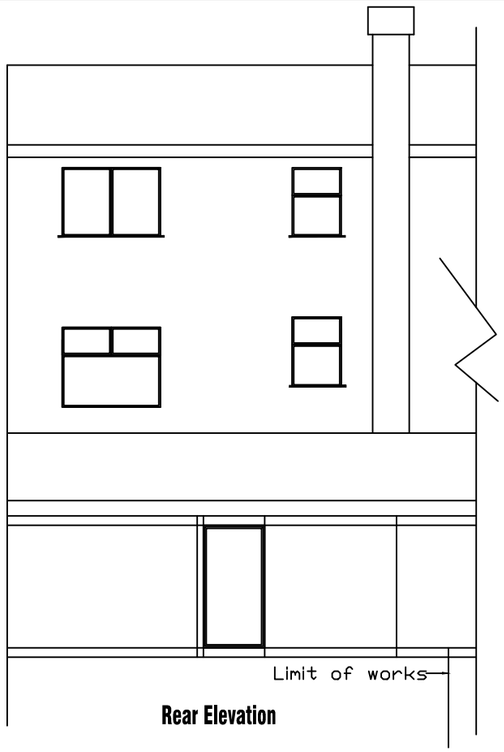

Rear Elevation

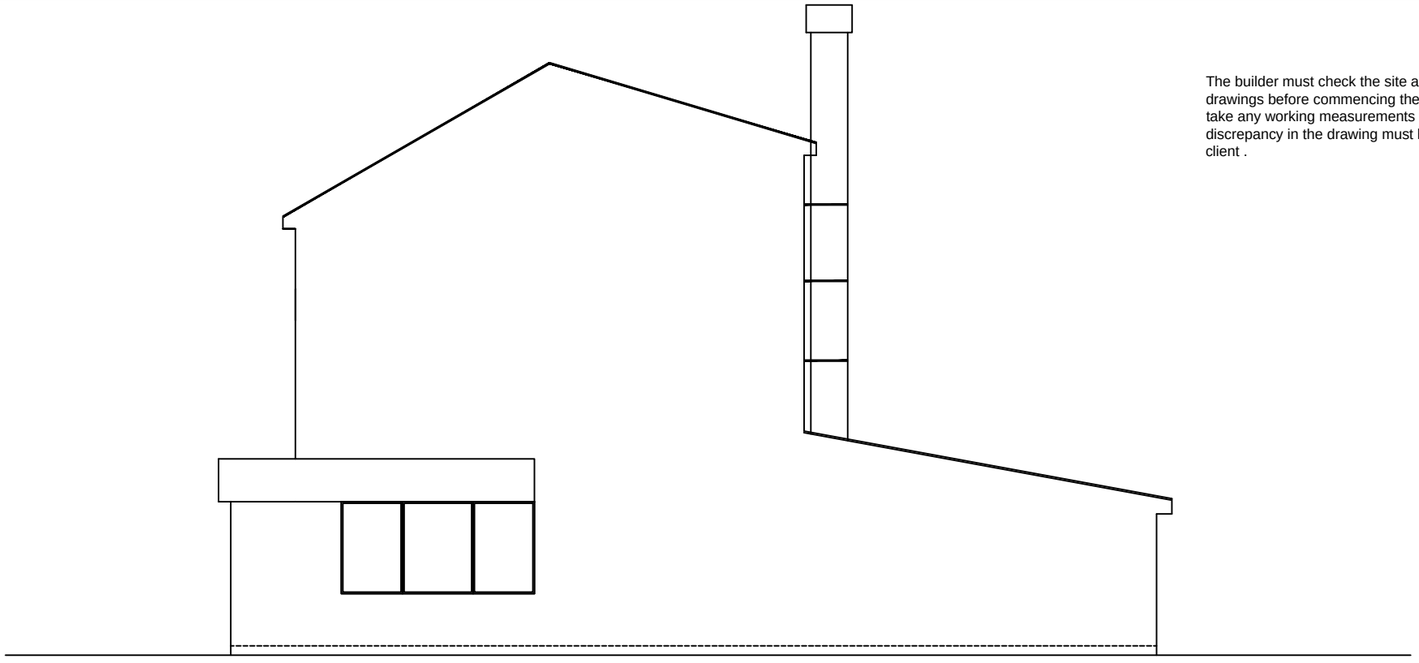

Elevation From Linn Street

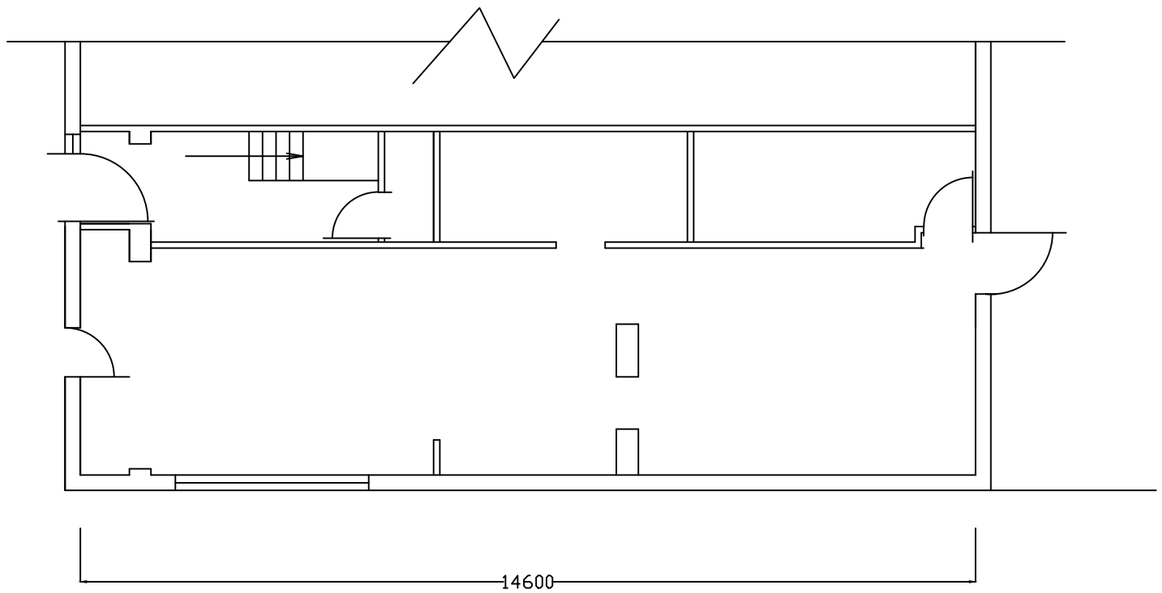

Ground Floor Plan

The builder must check the site and the approved drawings before commencing the works and must take any working measurements as neccessary.Any discrepancy in the drawing must be reported to the client .

		REVISION	initial
no.	date	description	

H S H

Engineering Design Services
428 Cheetham Hill Road Cheetham Manchester
M8 9LE. UK 01617956385,07940197 333

project title	Proposed double storey extension at the rear of the property to create additional living space.
client	**Mr Ali Spahiu**
dwg. title	Existing Plan & Elevations

dwg.no.	sheet no.	scale.	job no.
02		1:100 @ A3	

14 Landsdowne Raod Crumpsall M8 5SH

drawn by.	checked by.	approved by.	date
TZ		-	Nov 2015