
PURPOSE OF ISSUE	PLANNING


All dimensions shall be verified by the Contractor(s) on site prior to work commencing and relevant orders being placed.
Do not scale from this drawing and only work to written dimensions.
Any discrepancies to be brought to the attention of the Contract Administrator for instructions prior to proceeding.

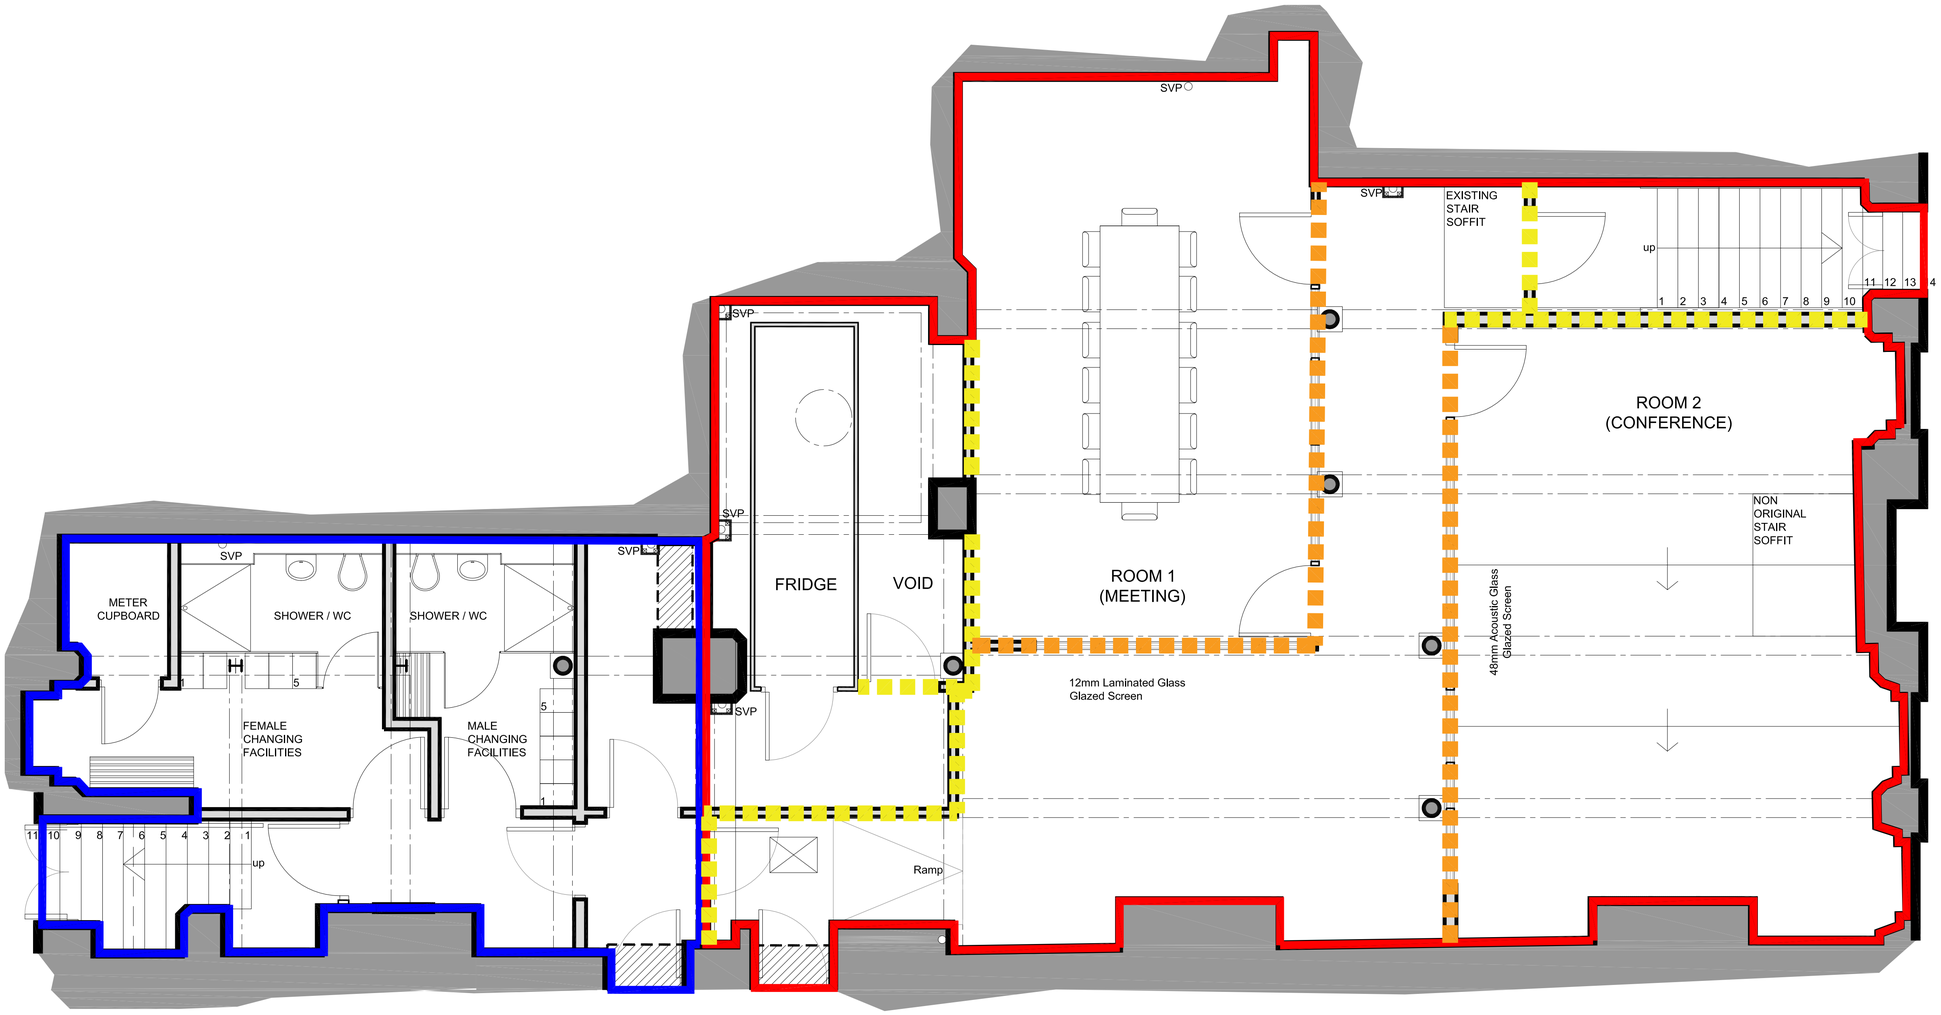

KEY


- WALL AND HEAD DETAIL 1
- WALL AND HEAD DETAIL 2
- PROPOSED DEVELOPMENT
- LAND ALSO IN OWNERSHIP OF CLIENT (APPROVED APPLICATION 110084/FO/2015/C1 and 110085/LO/2015/C1)

Typical Stud Wall and Head Detail 1

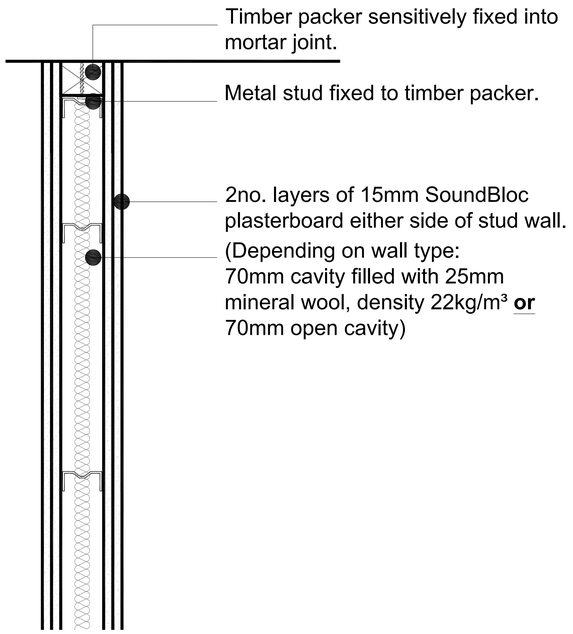

Glazed Panel Screens and Head Detail 2

(to be read in conjunction with drawing DV _P_0311

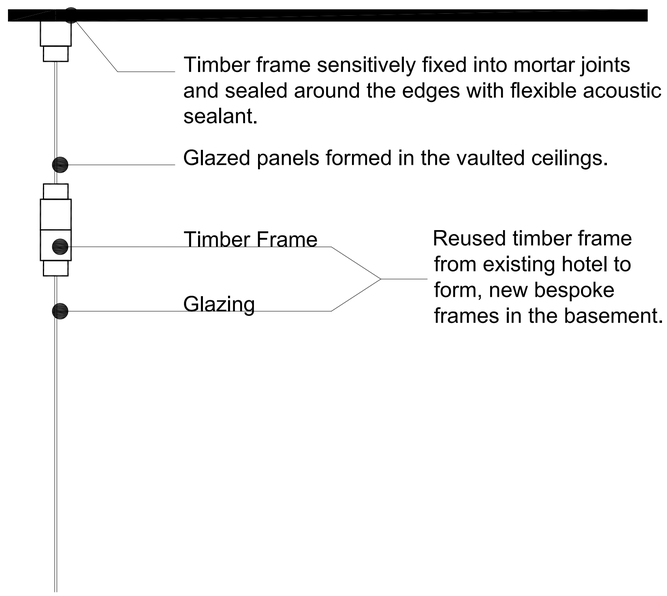

DATE	REV	COMMENTS
04.05.16	I	Clarification of glazed screens
05.04.16	H	Layout of fridge amended and glazed area in partition to room 1 increased following client comments
05.04.16	G	Amended to suit client comments
21.03.16	F	Planning
17.09.15	E	Amended in response to planners
23.06.15	D	Amendment to head Detail 1 in accordance with planners request
15.06.15	C	Introduction of glazed wall to wine cellar in response to planners feedback (Wall Type 5)
12.05.15	B	Wall type 3b added to schedule
07.05.15	A	Wall clarification

dv ARCHITECTS

Unit 4
Botanic Estate
198 Edge Lane
Fairfield
Liverpool
L7 9PL

Tel: 0151 228 4666
Fax: 0151 228 8666

PROJECT:	DATE:	DRAWN BY:	CHECKED BY:
MASSEY CHAMBERS BASEMENT CONVERSION	28.04.15	JB	BH
DRAWING:	SCALE:	DRAWING NO:	REV:
WALLS AND CEILING DETAILS	1/5@A1	1413_P_0310	i