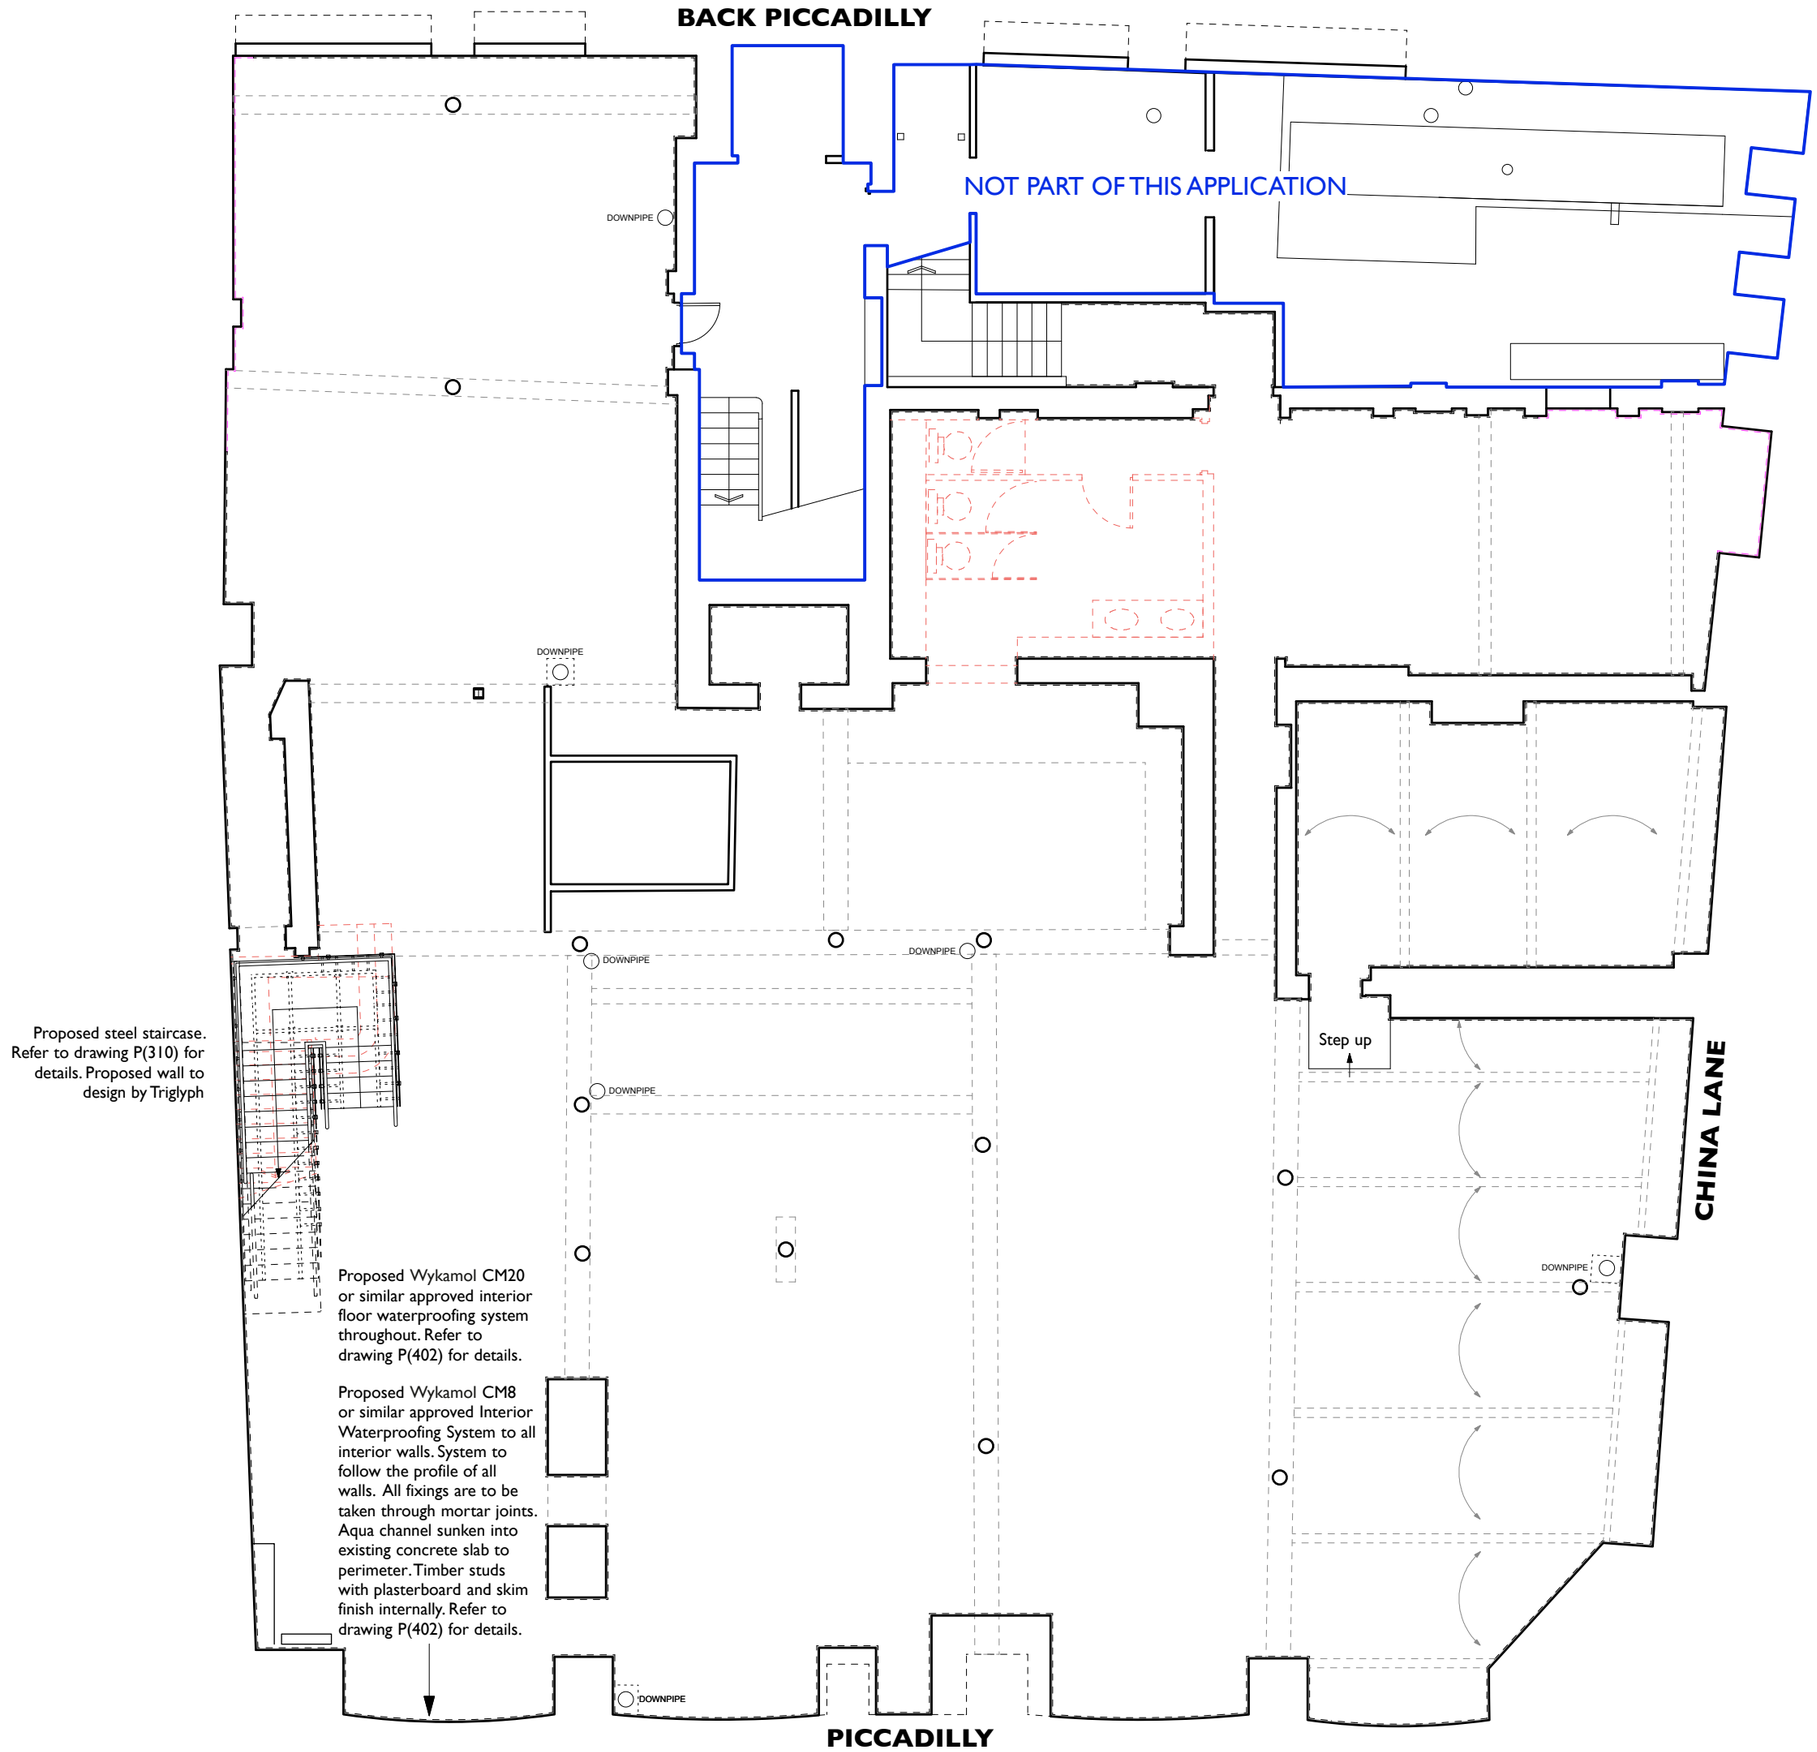


COPYRIGHT OF ATELIER MB LTD
DO NOT SCALE FROM THIS DRAWING
DIMENSIONS TO BE CHECKED ON SITE

NORTH

Key

- Existing
- Existing to be removed none original fabric
- Existing to be removed original fabric
- Direction of vaulted ceiling
- Existing ceiling downstand
- Proposed locations of tanking membrane with dot and dab platerboard over with skim coat.
- Proposed locations of tanking membrane only, no surface finishes
- Proposed locations of tanking membrane only. Surface finishes by others.

B 29 Apr 16	Staircase altered.
A 19 Apr 16	Tanking revised. Staircase revised.

77 Piccadilly Basement

Basement Floor
Proposed Plan - CAT A

scheme	1645
drwg no.	**P(101)**
rev	B
scale	**1:100@A3**
date first drawn	Feb 16
drawn	MM

***SK** sketch **P** proposed **T** tender **C** construction **AB** asbuilt*

www.ateliermb.co.uk
t 0161 236 0051
e architect@ateliermb.co.uk

Atelier MB
Urban Architects