



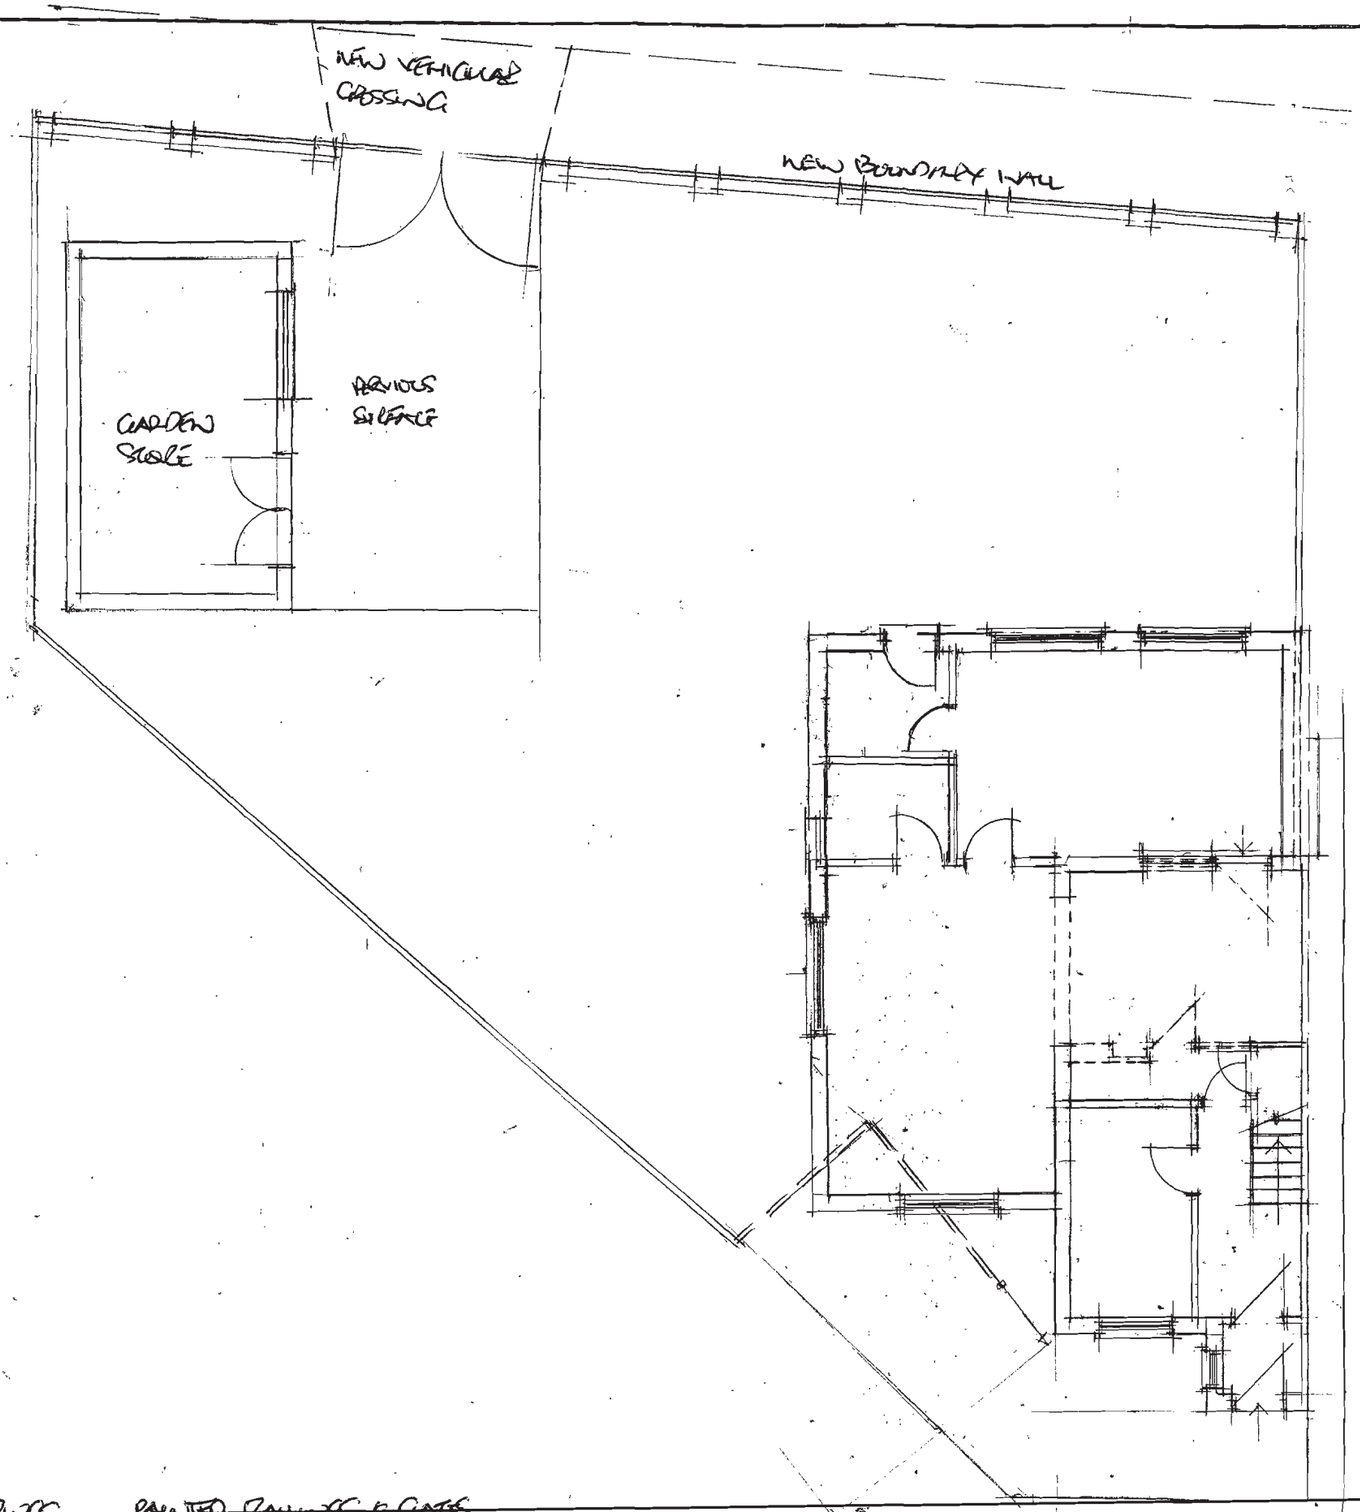

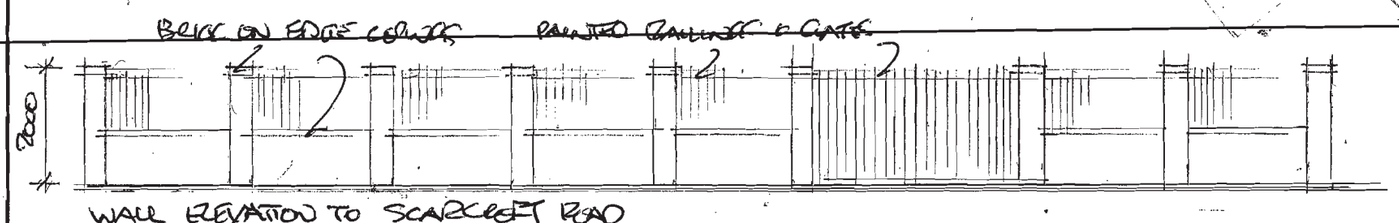

NOTES

CLIENT
MR S CHOWDHURY
5 FOXLEY WALK
BELLE VIEW M12 4JZ.

JOB TITLE
PROPOSED EXTENSIONS AND ALTERATIONS

DRG. TITLE
SITE PLAN AS PROPOSED

HOLBOROW + ORMESHER
architectural & interior design

Station House
Adams Hill
Knutsford
Cheshire WA16 6DN

telephone : 01565 652275
fax : 01565 750501

ISSUE	ORIGINAL	1	2	3	4	5	6	7
REVISION								
DATE								
DRAWN								
CHECKED								
APPROVED								

SCALE 1:100 @ A3

DRAWING NUMBER 1658/16/03.