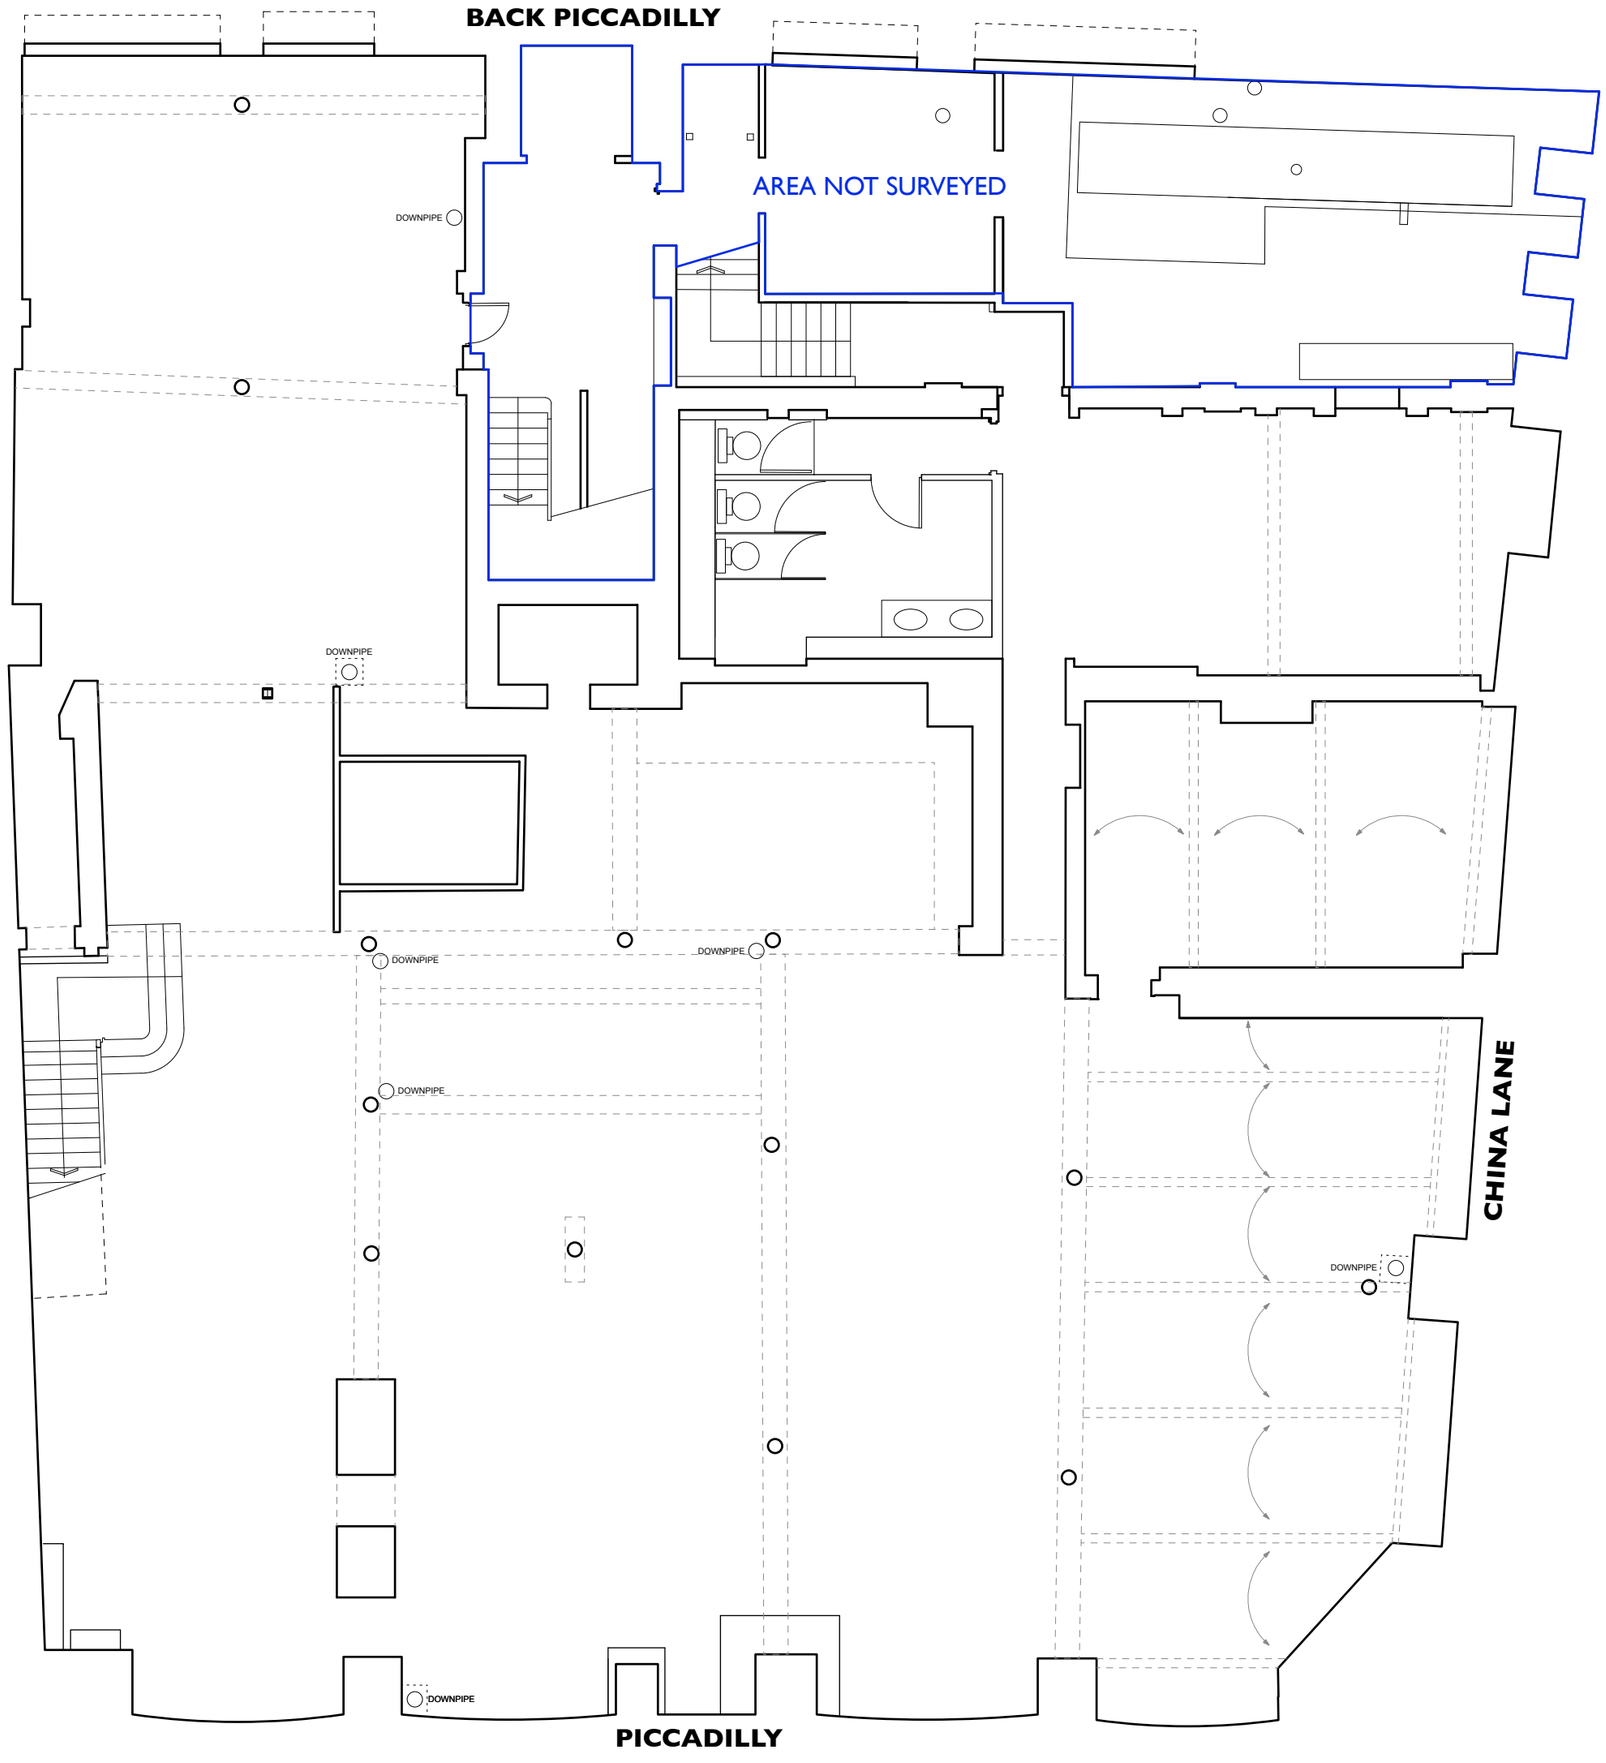


COPYRIGHT OF ATELIER MB LTD
DO NOT SCALE FROM THIS DRAWING
DIMENSIONS TO BE CHECKED ON SITE

NORTH

Key

- Existing
- Direction of vaulted ceiling
- Existing ceiling downstand

77 Piccadilly Basement

Basement Floor
Existing Floor Plan

scheme	1645
drwg no.	**E(100)**
rev	-
scale	**1:100@A3**
date first drawn	Feb 16
drawn	MM

***SK** sketch **P** proposed **T** tender **C** construction **AB** asbuilt*

www.ateliermb.co.uk
t 0161 236 0051
e architect@ateliermb.co.uk

Atelier MB
Urban Architects