

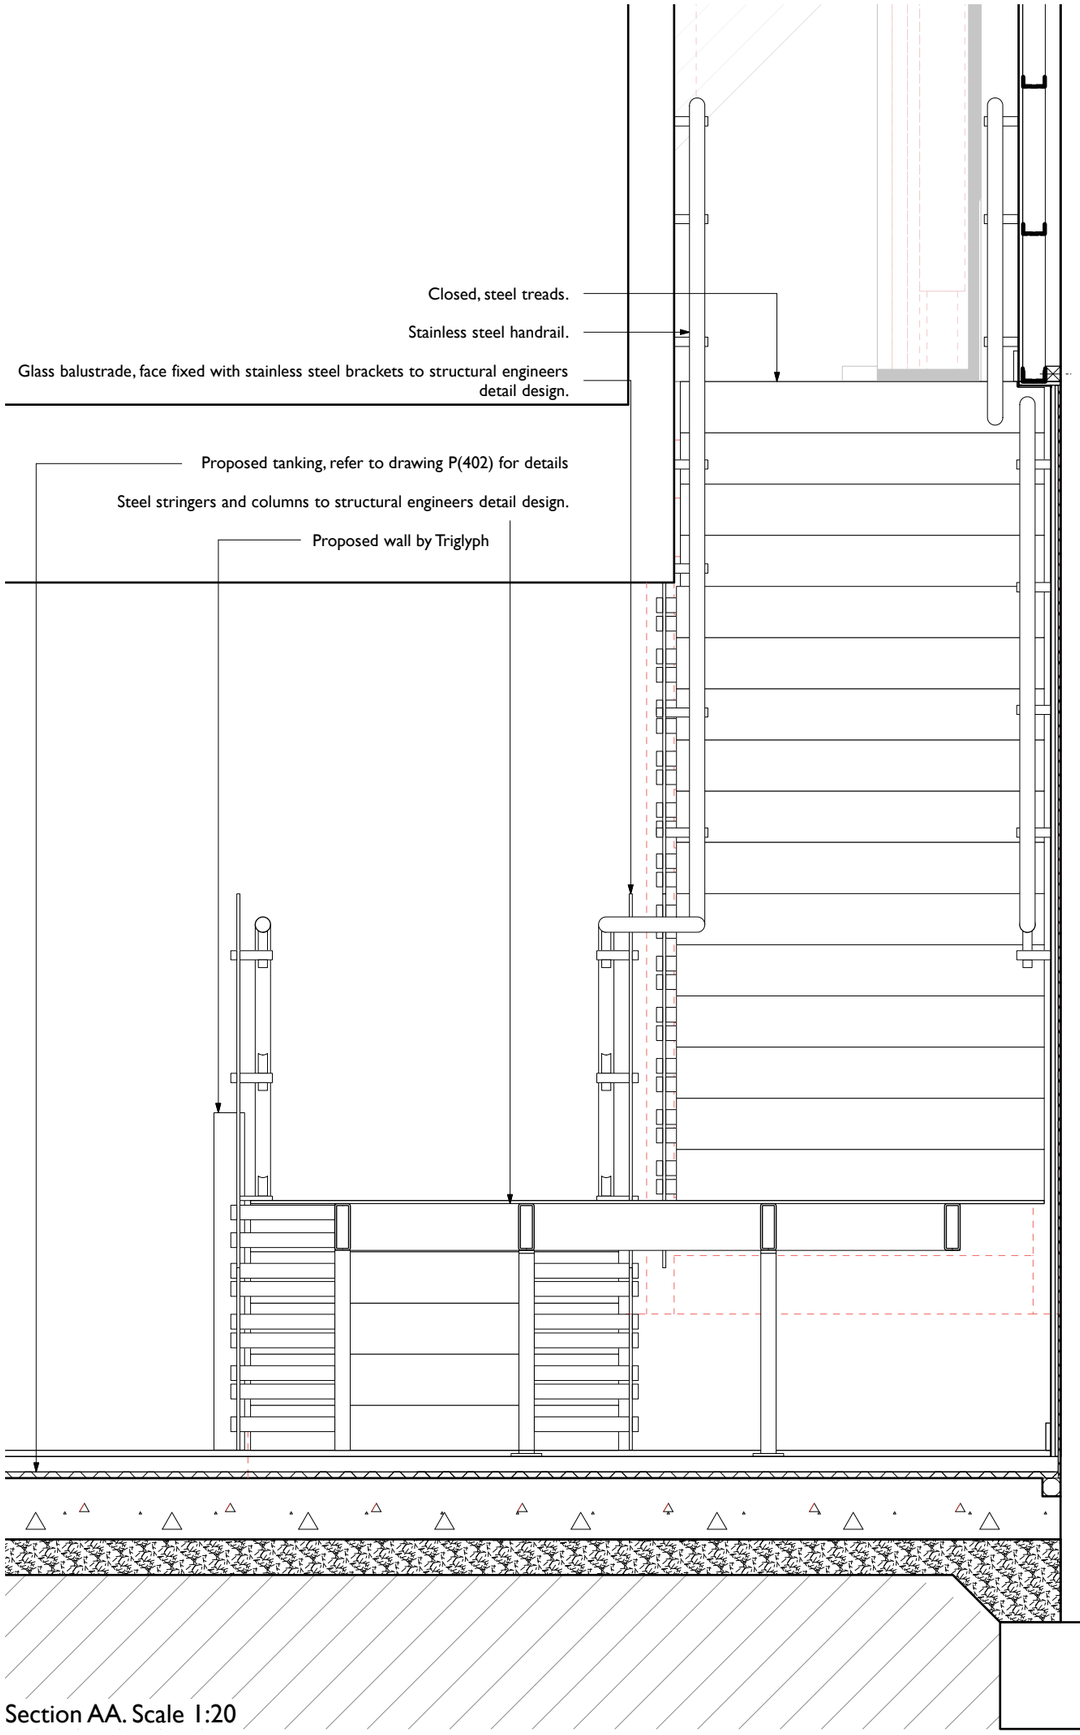



Section AA. Scale 1:20

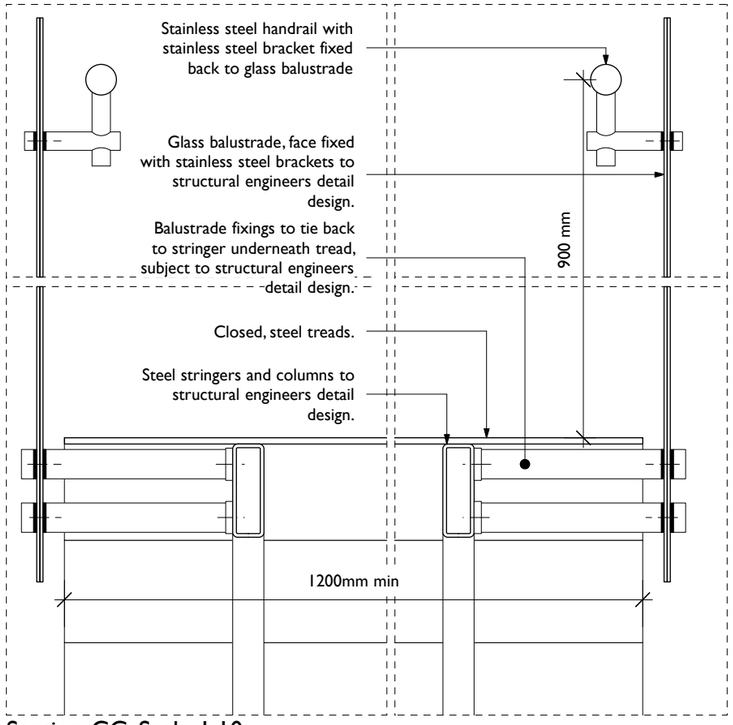


Section CC. Scale 1:10

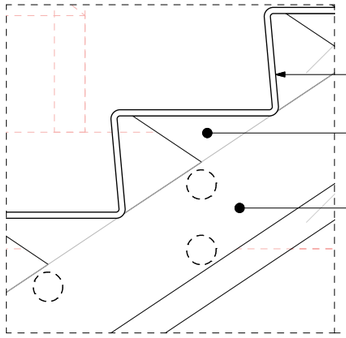

Tread cross section. Scale 1:10

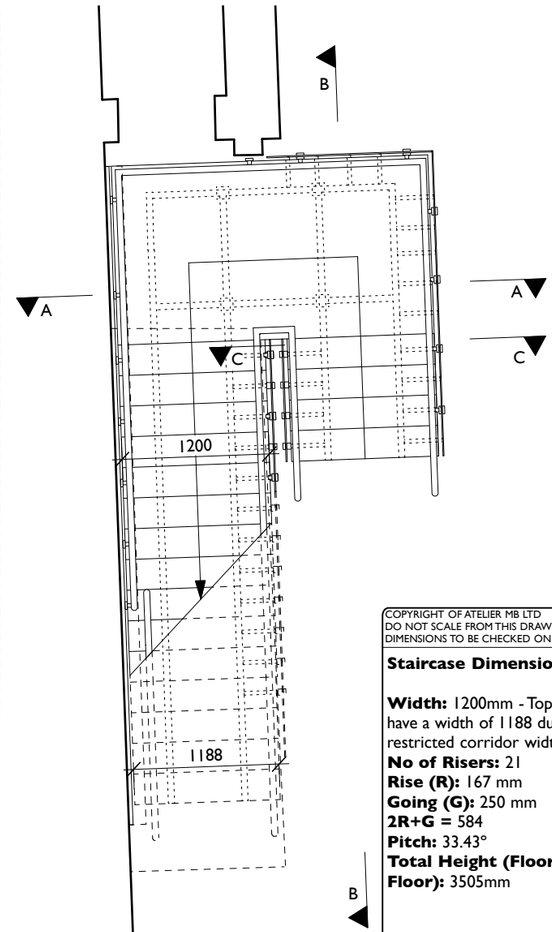

Plan. Scale 1:50

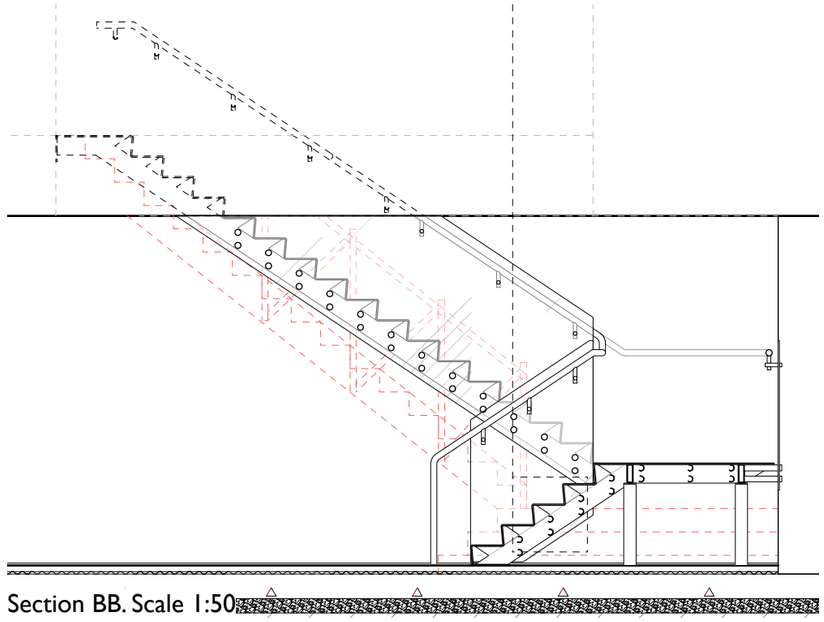

Section BB. Scale 1:50

COPYRIGHT OF ATELIER MB LTD
DO NOT SCALE FROM THIS DRAWING
DIMENSIONS TO BE CHECKED ON SITE

Staircase Dimensions

Width: 1200mm - Top 4 risers have a width of 1188 due to restricted corridor width
No of Risers: 21
Rise (R): 167 mm
Going (G): 250 mm
2R+G = 584
Pitch: 33.43°
Total Height (Floor to Floor): 3505mm

77 Piccadilly Basement

Proposed Staircase
Proposed

scheme	1645
drwg no.	**P(320)**
rev	-
scale	**See Drawing@A3**
date first drawn	Feb 16
drawn	MM

SK sketch P proposed T tender C construction AB asbuilt

www.ateliermb.co.uk
t 0161 236 0051
e architect@ateliermb.co.uk

Atelier MB
Urban Architects