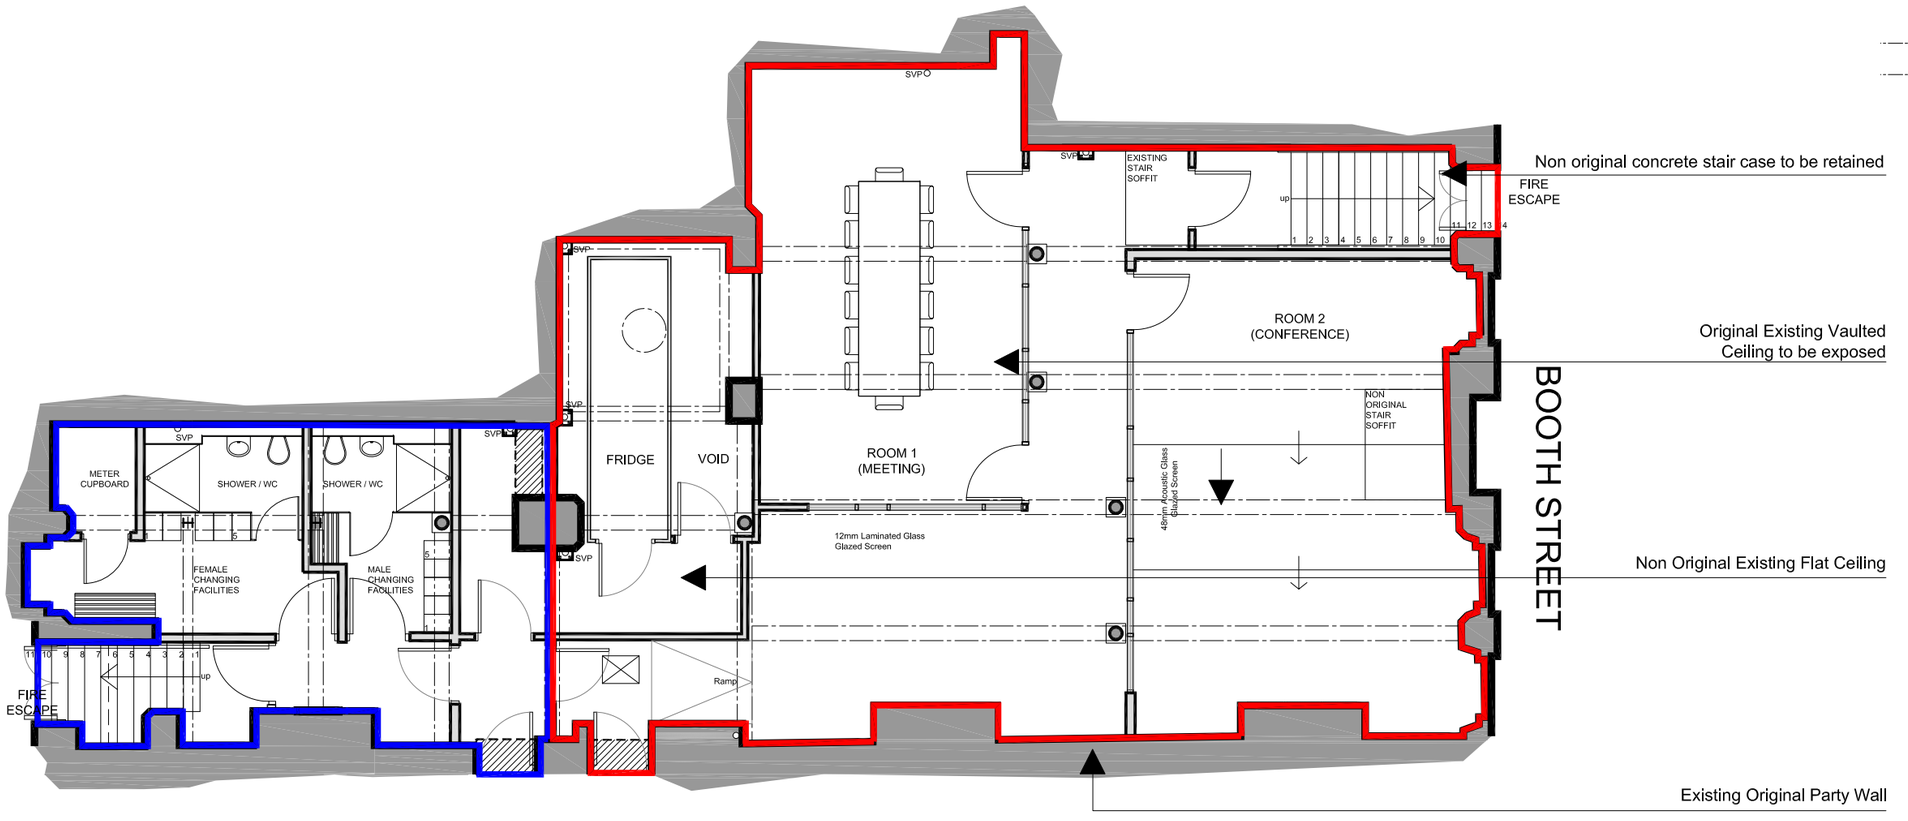


PROPOSED BASEMENT PLAN- 1:100 @ A3

0 -0.5- 1 2 3 4 5 10

METERS

PURPOSE OF ISSUE	COMMENT

All dimensions shall be verified by the Contractor(s) on site prior to work commencing and relevant orders being placed.
Do not scale from this drawing and only work to written dimensions.
Any discrepancies to be brought to the attention of the Contract Administrator for instructions prior to proceeding.

KEY

- EXISTING MASONRY WALLS
- EXISTING WALLS TO BE DEMOLISHED
- PROPOSED WALLS
- PROPOSED GLAZED SCREEN PANELS
- EXISTING COLUMNS
- PROPOSED DEVELOPMENT
- LAND ALSO IN OWNERSHIP OF CLIENT (APPROVED APPLICATION 110084/FO/2015/C1 and 110085/LO/2015/C1)

DATE	REV	COMMENTS
10.05.16	M	Key Clarification
05.05.16	L	Previous Approval Added to drawings
05.04.16	K	Layout of fridge amended and glazed area in partition to room 1 increased following client comments
05.04.16	J	Amended to suit client comments
21.03.16	H	Planning
10.02.16	G	Amended in accordance with clients request
29.09.15	F	Clarification for Planners
17.09.15	E	Amended in response to planners
08.09.15	D	Amended in response to planners
04.08.15	C	Clarification of original and no original materials in response to planners comments.
06.07.15	B	Specification amendment.
15.06.15	A	Introduction of glazed wall to wine cellar in response to planners feedback.

dv ARCHITECTS

Unit 4
Botanic Estate
198 Edge Lane
Fairfield
Liverpool
L7 9PL

Tel: 0151 228 4666
Fax: 0151 228 8666

PROJECT:	DATE:	DRAWN BY:	CHECKED BY:
MASSEY CHAMBERS BASEMENT CONVERSION	28.04.15	JB	BH
DRAWING:	SCALE:	DRAWING NO:	REV:
PROPOSED BASEMENT PLAN	1/100@A3	1413_P_0100	M