
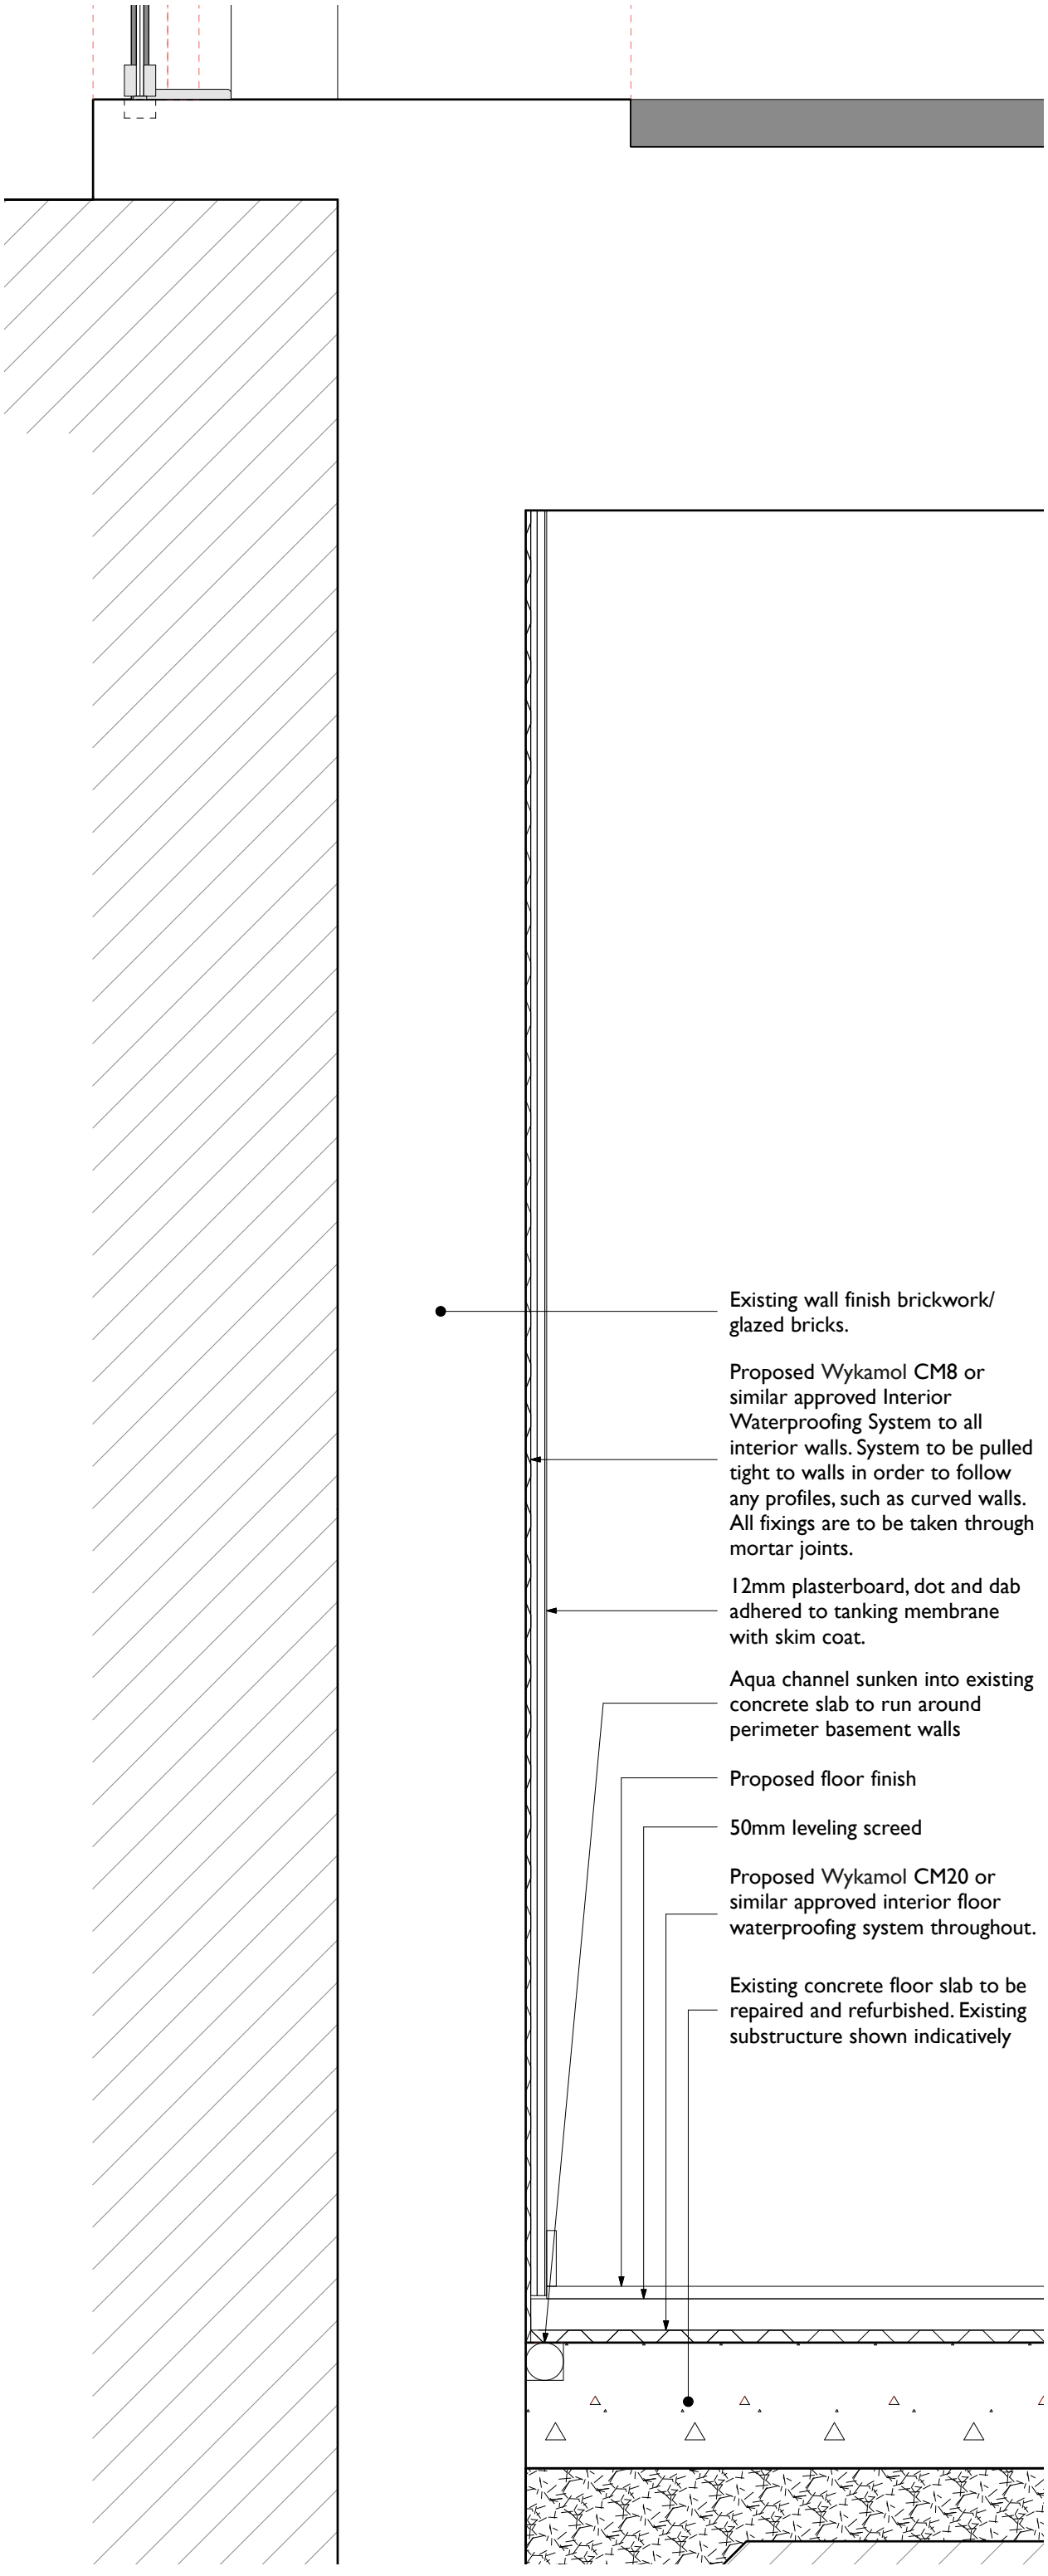


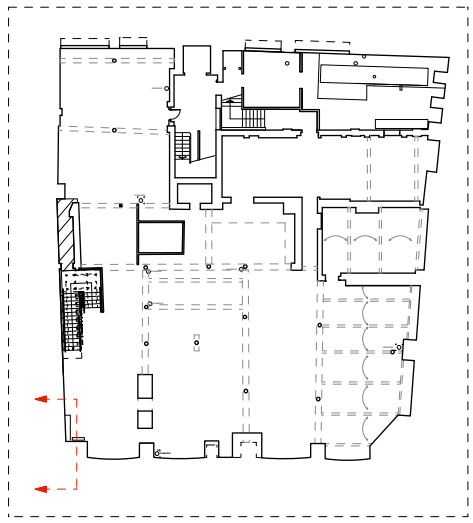

COPYRIGHT OF ATELIER MB LTD
DO NOT SCALE FROM THIS DRAWING
DIMENSIONS TO BE CHECKED ON SITE

Key

- Existing
- Existing to be removed none original fabric
- Existing to be removed original fabric

A 19 Apr 16	Proposed Plasterboard fixing revised to dot and dab

77 Piccadilly Basement

Basement Tanking
Proposed Details

scheme	1645
drwg no.	**P(402)**
rev	A
scale	**1:10@A3**
date first drawn	Feb 16
drawn	MM

***SK** sketch **P** proposed **T** tender **C** construction **AB** asbuilt*

www.ateliermb.co.uk
t 0161 236 0051
e architect@ateliermb.co.uk

Atelier MB
Urban Architects