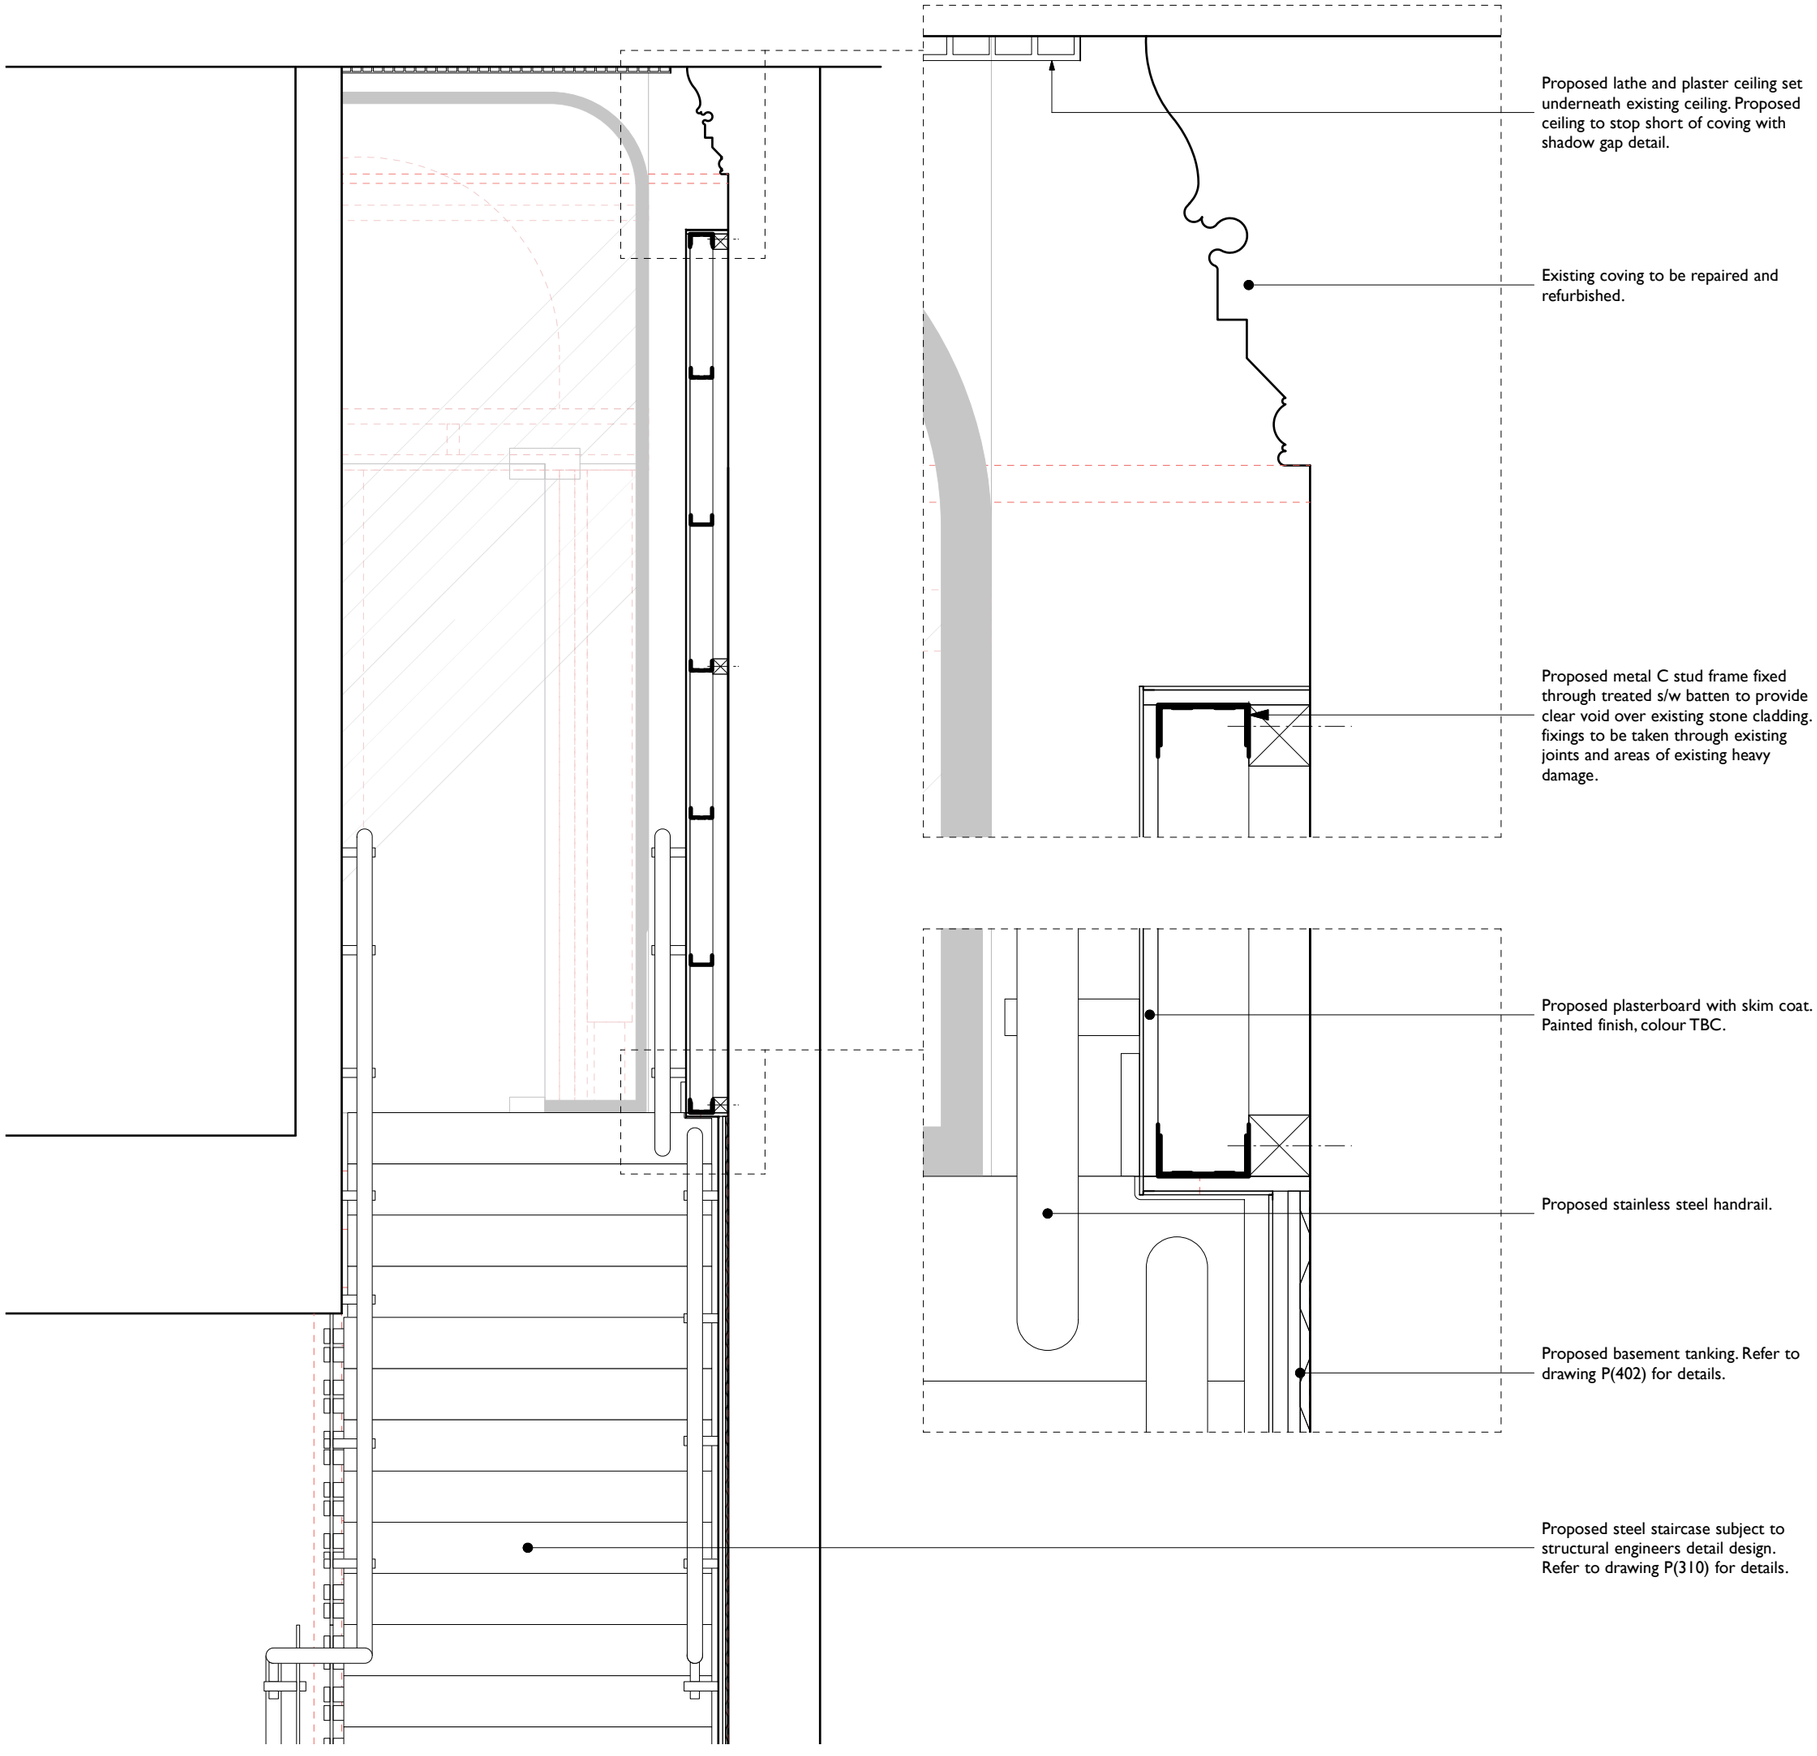


Proposed lathe and plaster ceiling set underneath existing ceiling. Proposed ceiling to stop short of coving with shadow gap detail.

Existing coving to be repaired and refurbished.


Proposed metal C stud frame fixed through treated s/w batten to provide clear void over existing stone cladding. fixings to be taken through existing joints and areas of existing heavy damage.

Proposed plasterboard with skim coat. Painted finish, colour TBC.

Proposed stainless steel handrail.

Proposed basement tanking. Refer to drawing P(402) for details.

Proposed steel staircase subject to structural engineers detail design. Refer to drawing P(310) for details.

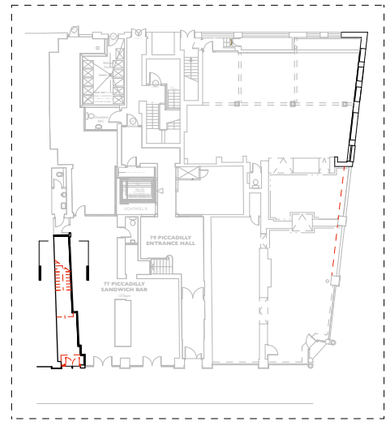

COPYRIGHT OF ATELIER MB LTD
DO NOT SCALE FROM THIS DRAWING
DIMENSIONS TO BE CHECKED ON SITE

Key

- Existing
- Existing to be removed none original fabric
- Existing to be removed original fabric

77 Piccadilly Basement

Section BB
Proposed

scheme	1645
drwg no.	**P(311)**
rev	-
scale	**1:20@A3**
date first drawn	Feb 16
drawn	MM

***SK** sketch **P** proposed **T** tender **C** construction **AB** asbuilt*

www.ateliermb.co.uk
t 0161 236 0051
e architect@ateliermb.co.uk

Atelier MB
Urban Architects